ARUN DISTRICT COUNCIL R/263/21/T
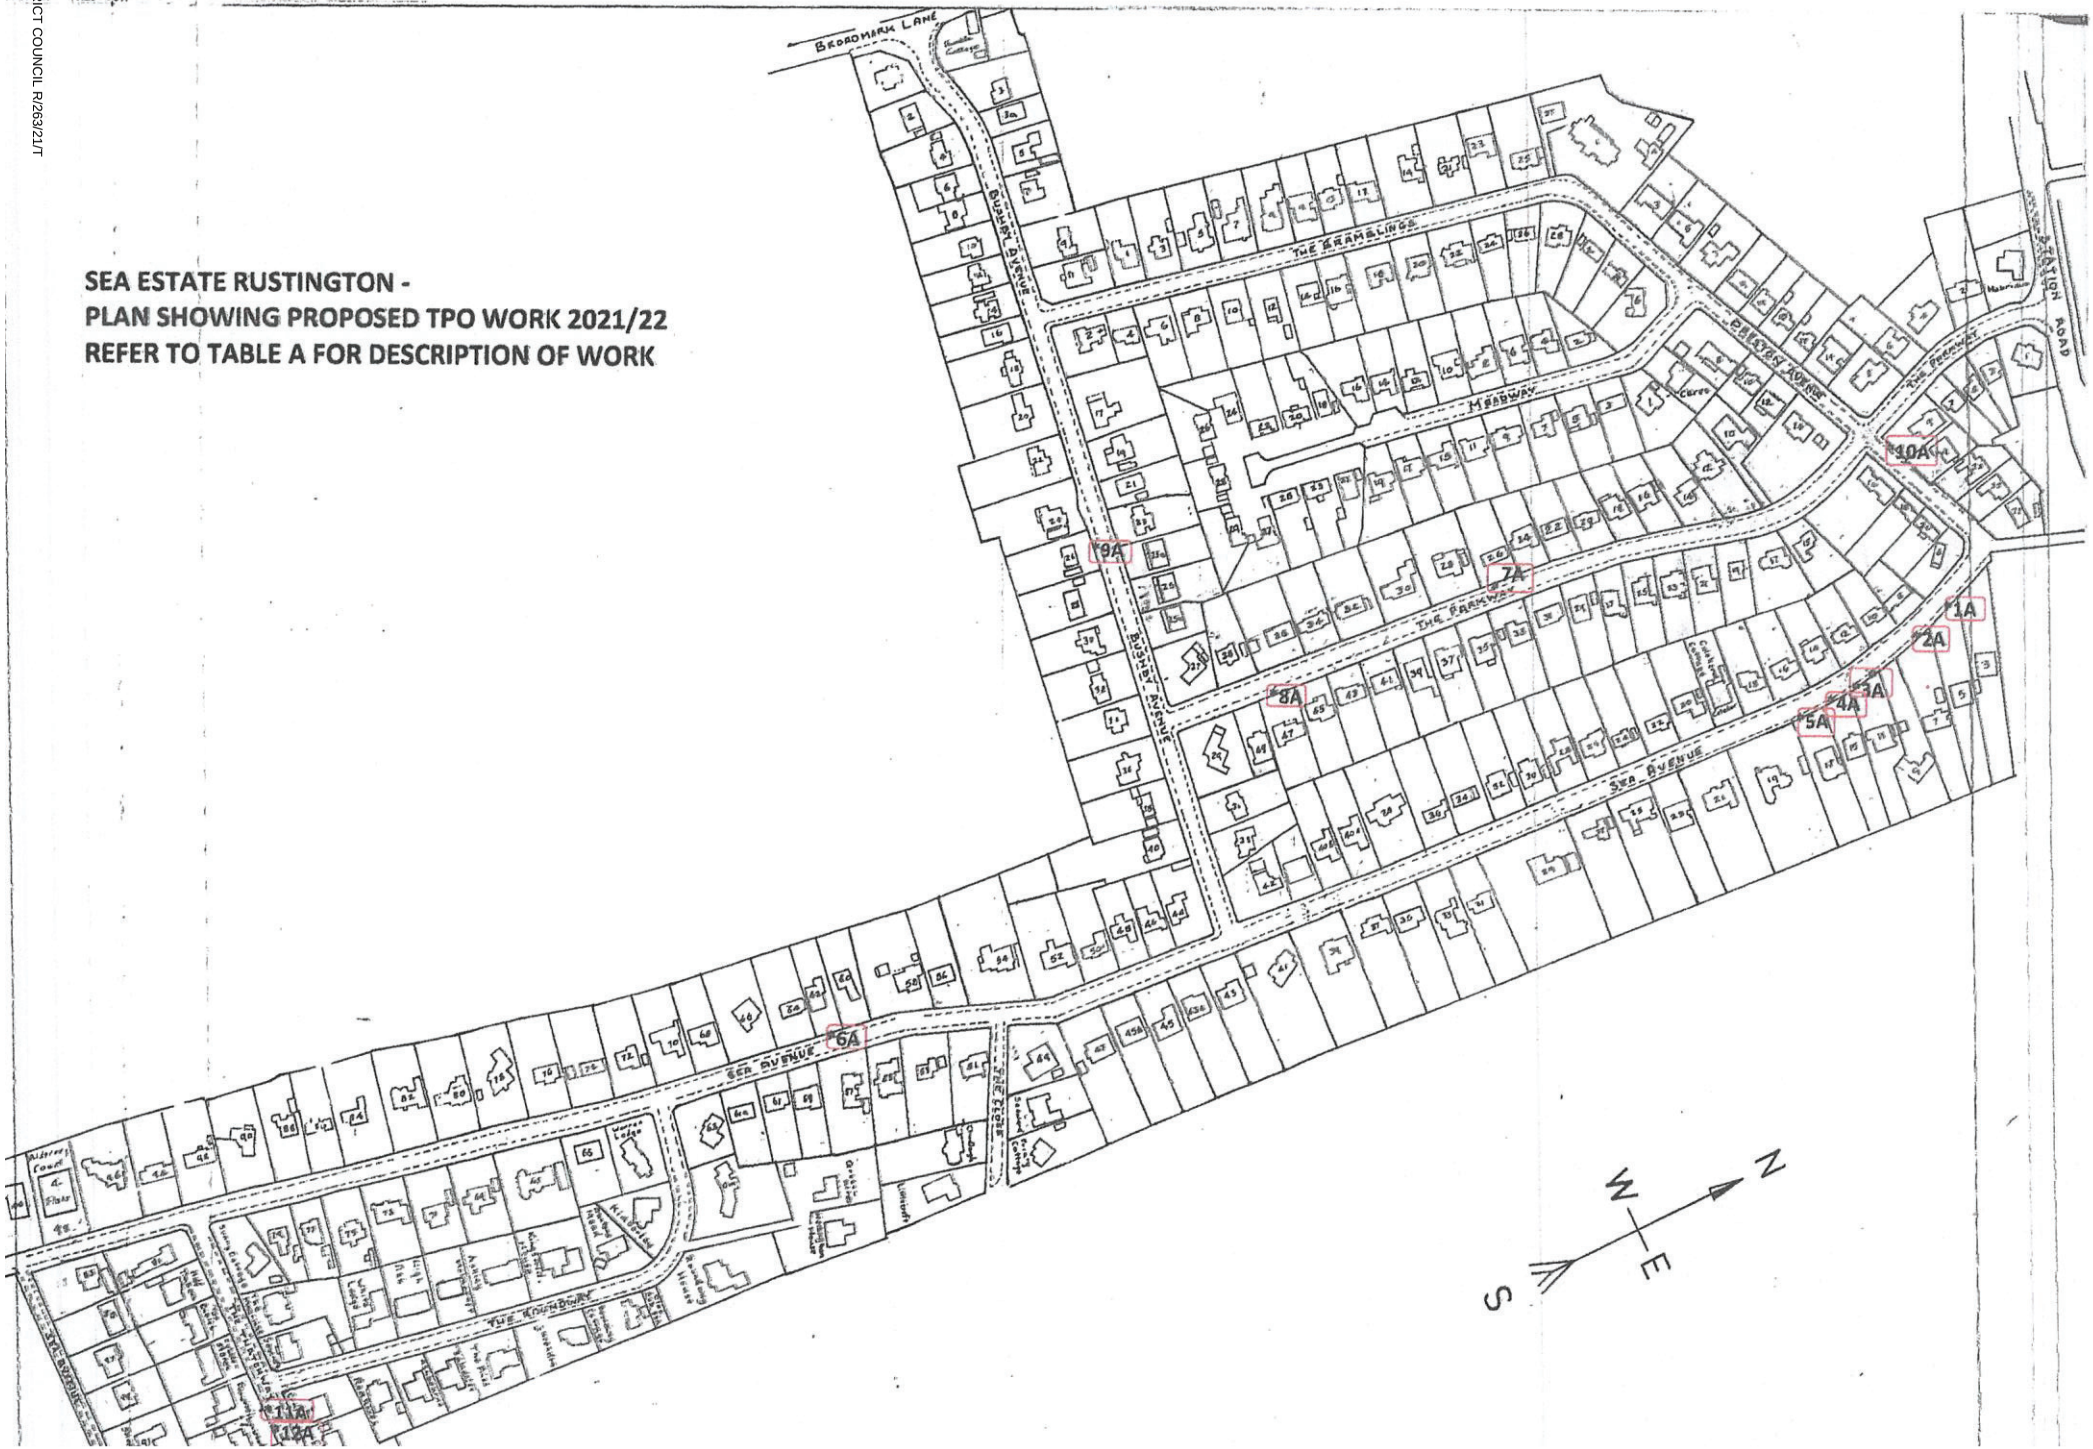
SEA ESTATE RUSTINGTON -
PLAN SHOWING PROPOSED TPO WORK 2021/22
REFER TO TABLE A FOR DESCRIPTION OF WORK