





staff parking

visitor parking

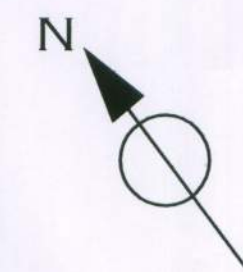


BLOCK PLAN 1:250

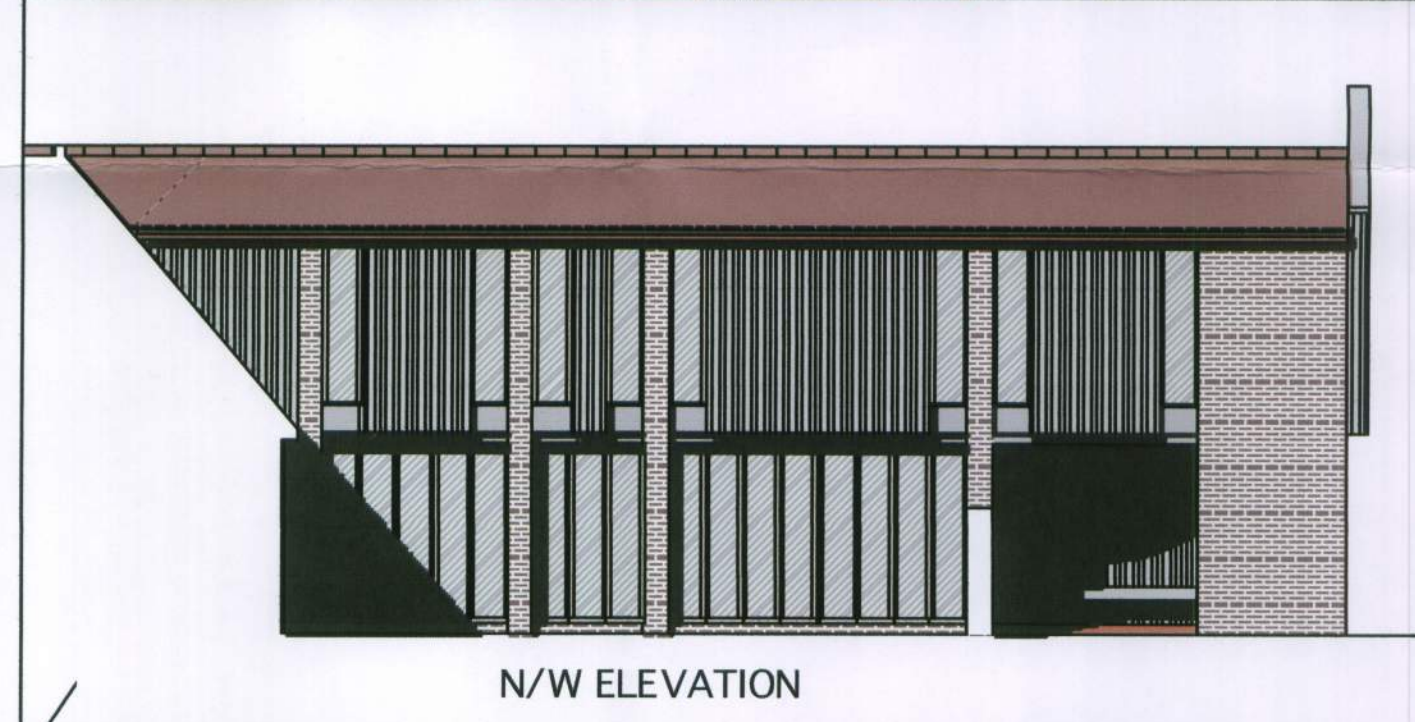

N/W ELEVATION



FRONT (S/W) ELEVATION

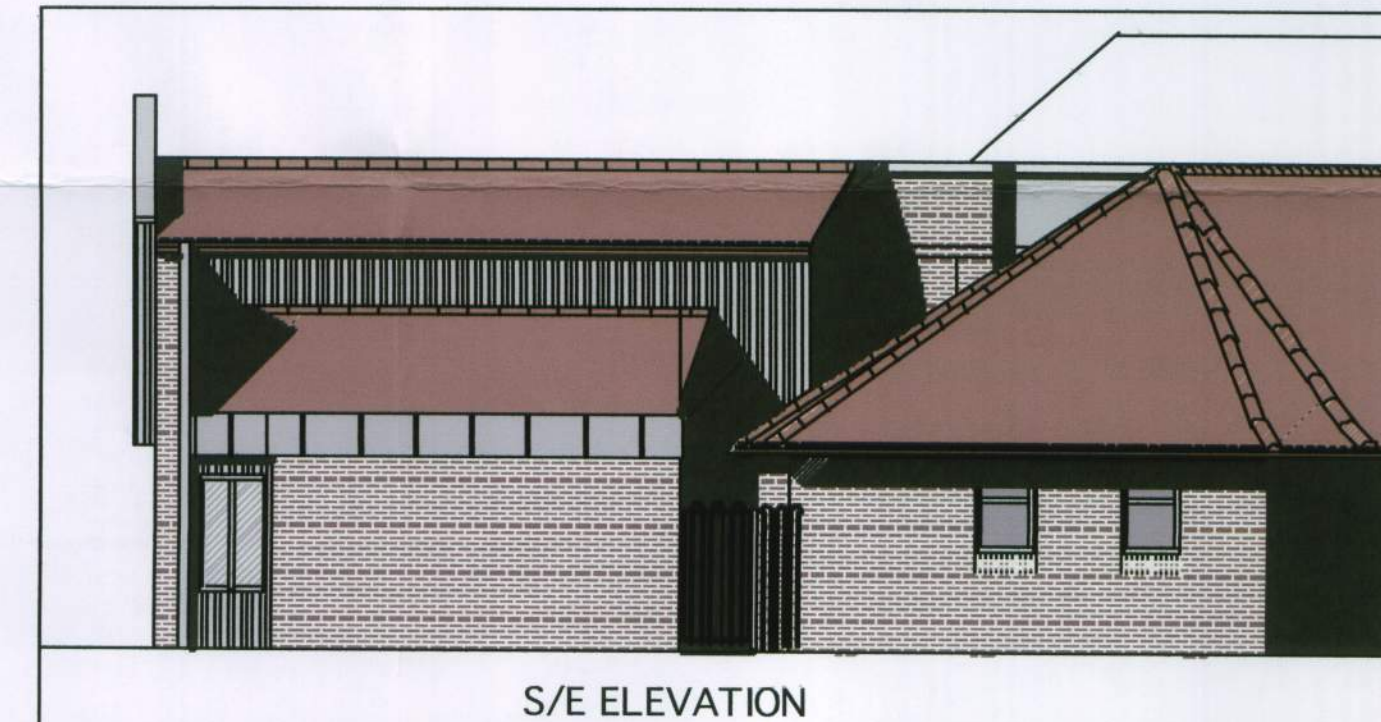

S/E ELEVATION

AS PROPOSED
WESTCOURT MEDICAL CENTRE, RUSTINGTON

DRAWING NO. 06.25/102B SCALE 1 : 250/100 DATE NOV 2006

GILES JOLLANDS Architect

NORTH MARDEN BARN, NORTH MARDEN, CHICHESTER, WEST SUSSEX PO18 9JU
 TEL 01243 535 444 giles@jollands.com

REVISION B - 04/01/2007 - AMENDED PLANNING DOCUMENT
 ENCLOSURE AT SIDE ENTRANCE ADDED

REVISION A - 23/11/2006 - PLANNING DOCUMENT