




location plan

1 : 1250

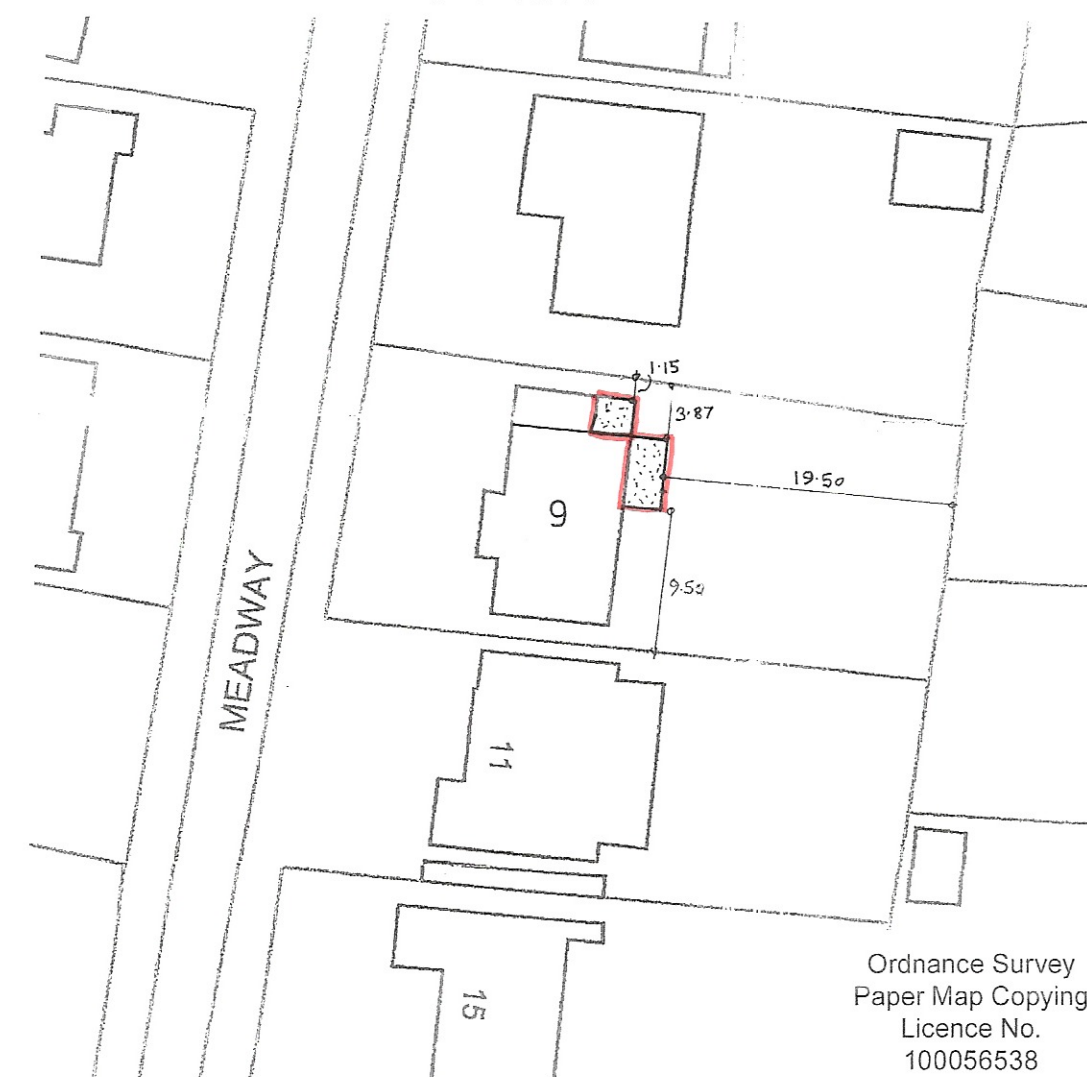


block plan

1 : 500

sheet 1 of 3

Bryan Butcher
Rainbow Cottage
Nyetimber Lane
Bognor Regis PO21 3JX
01243 266871
07973 233442
bryan.butcher@btinternet.com
www.bryanbutcher.com

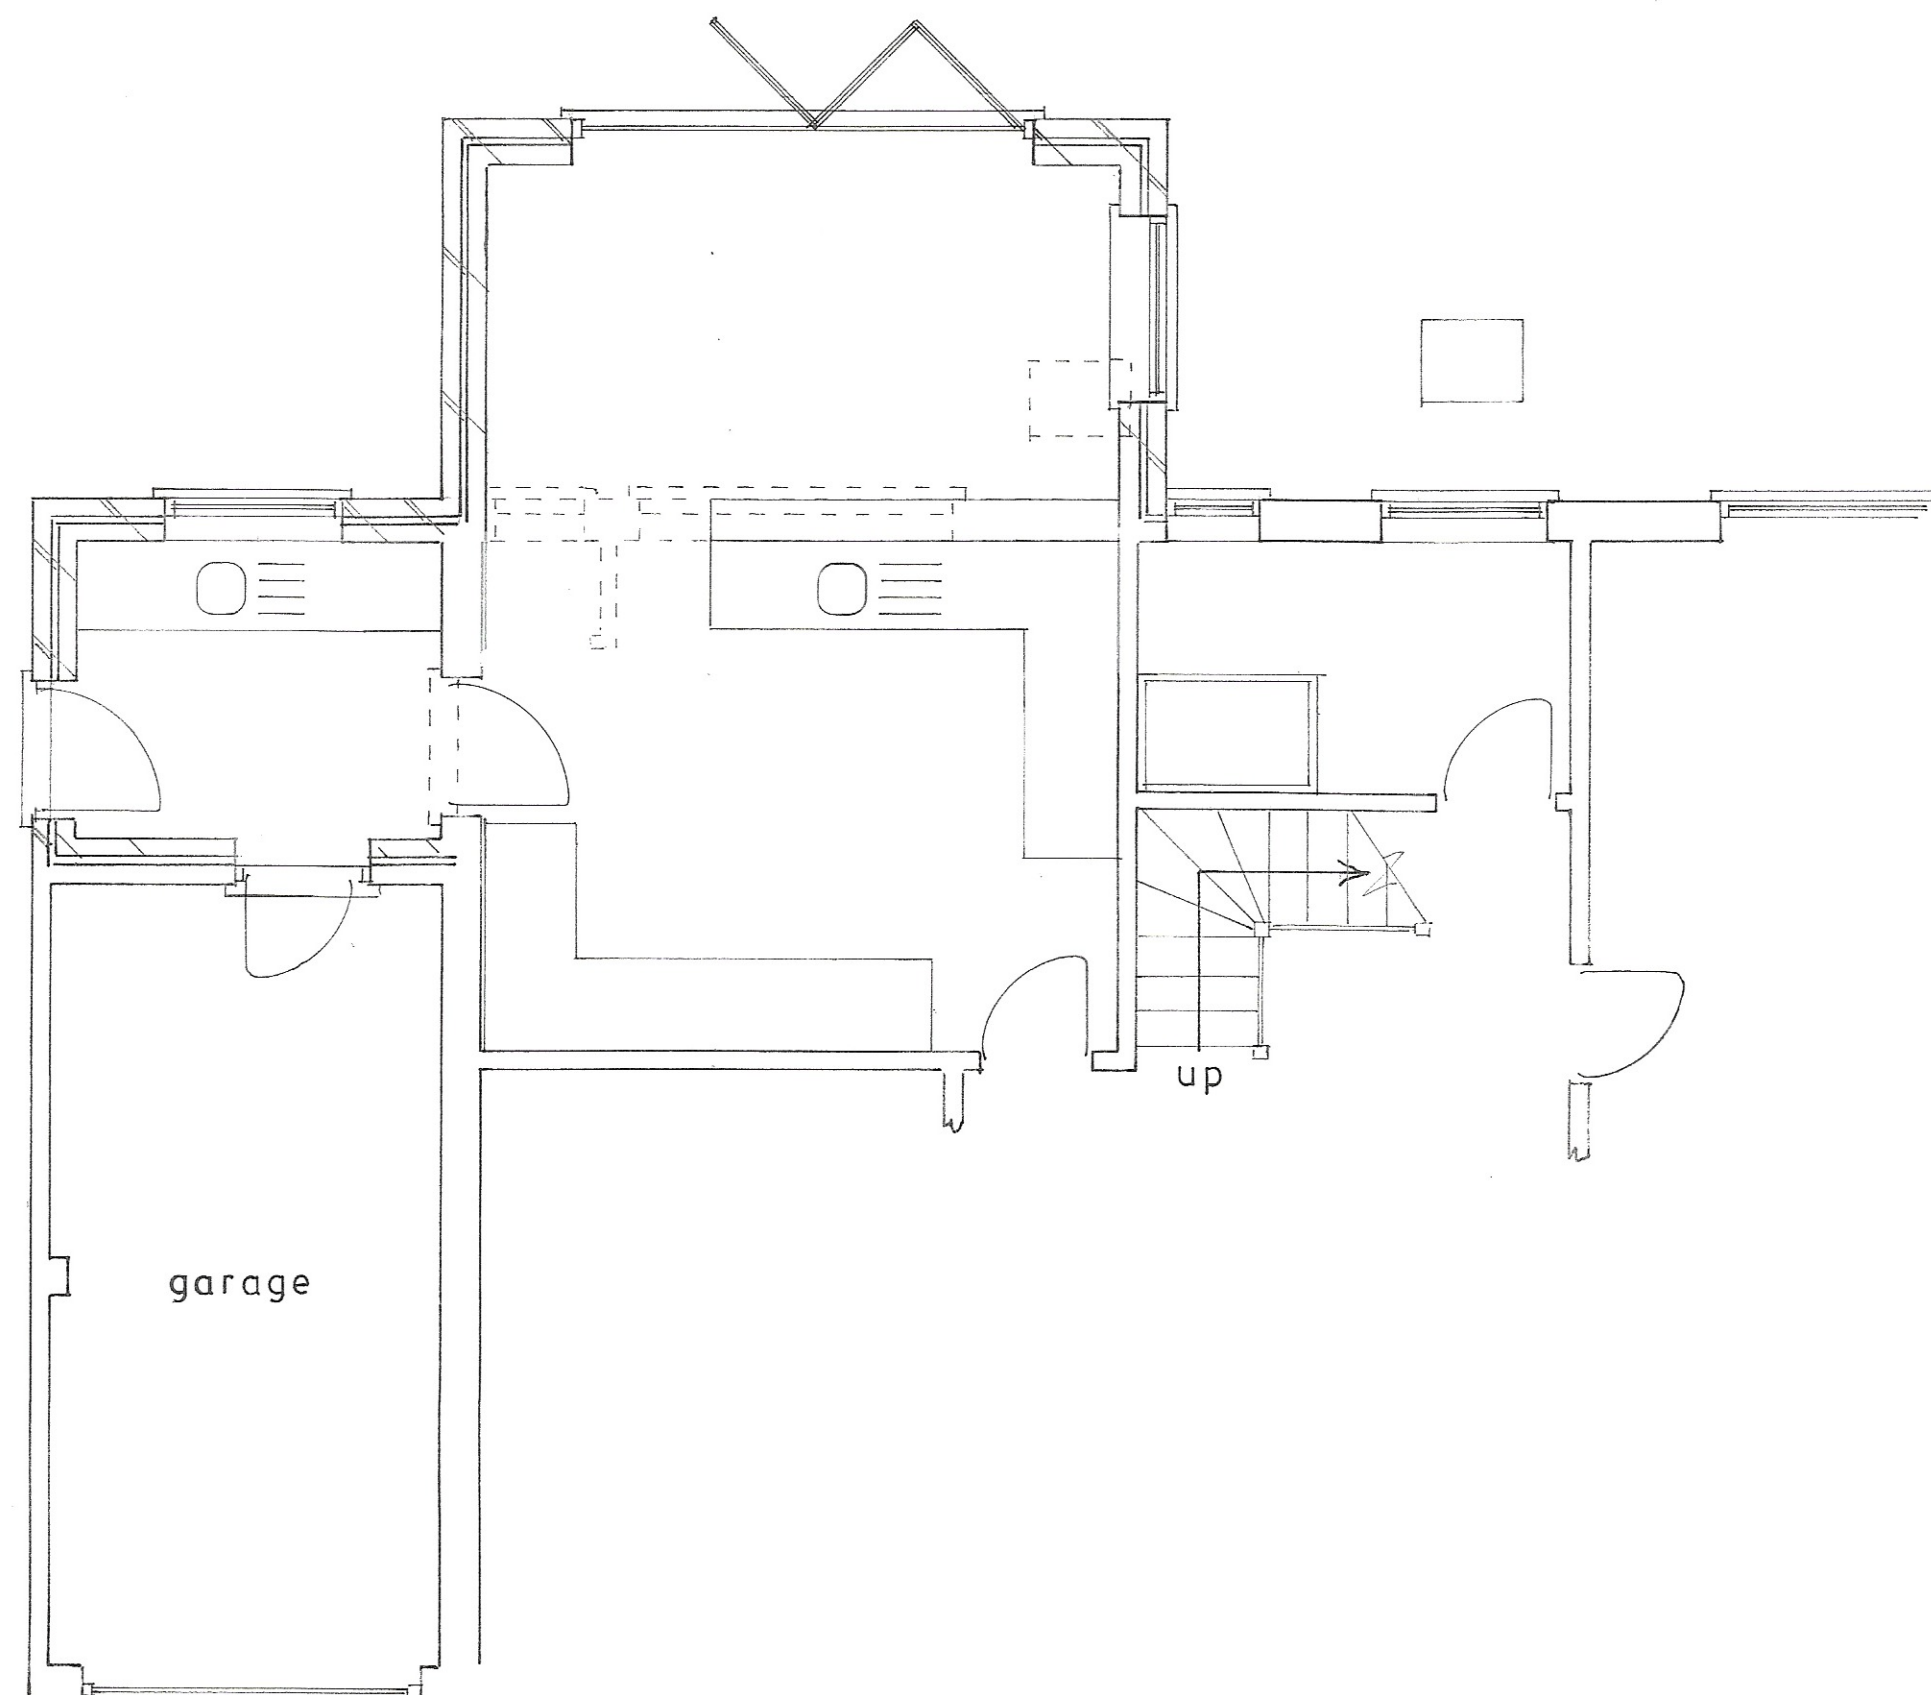

Plan

1 : 50

PROPOSED SINGLE STOREY EXTENSIONS AT 9, MEADWAY, RUSTINGTON
FOR MR. & MRS. A. COLLARD.

2500

BOUNDARY