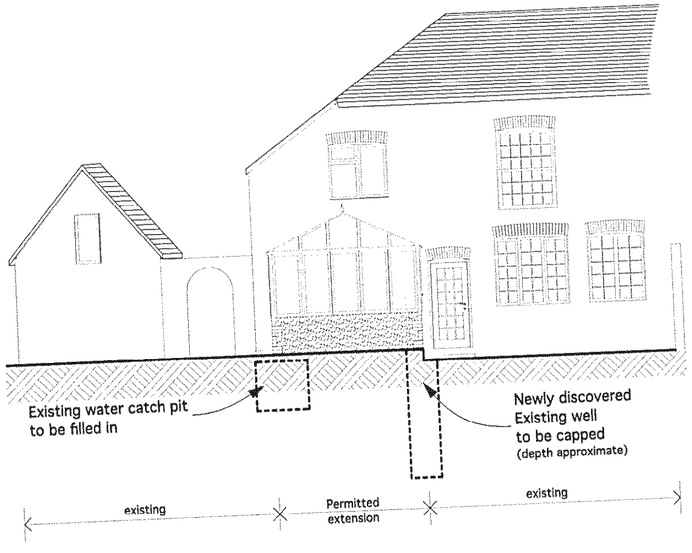

SOUTH ELEVATION

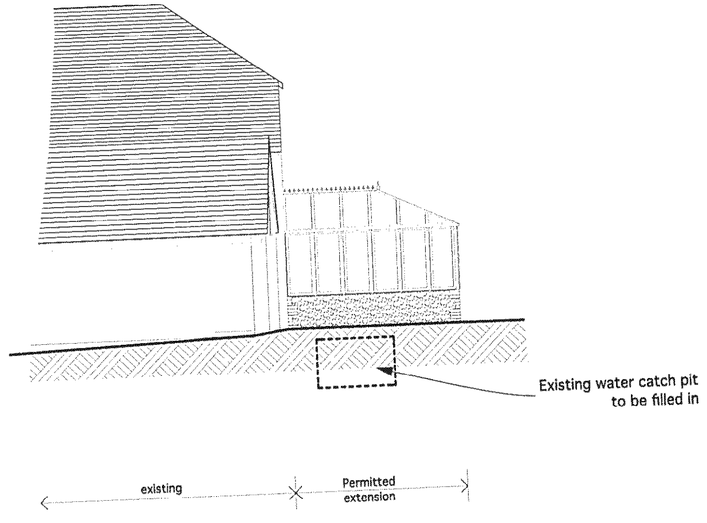

WEST ELEVATION

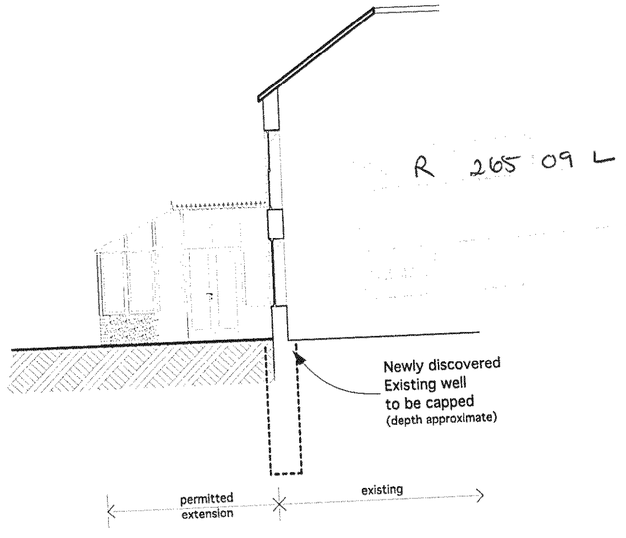

EAST (Sectional) ELEVATION

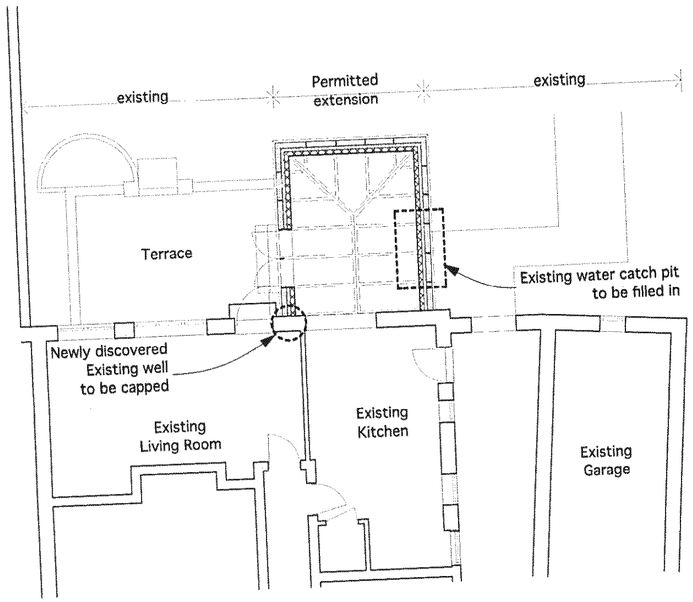

GROUND FLOOR - PROPOSED

Revisions

A Dec 09 Well and Catch Pit shown

ANDREW FULLER ASSOCIATES
Chartered Surveyors
Norton Studio, School Lane
Arundel, West Sussex
BN18 9DR
tel: 01903 885444
fax: 01903 883111
email: mail@a-fuller.co.uk
www.andrewfuller.co.uk

Job Title: Friars, 83 The Street, Rustington

Client: M Jack Esq

Drawing Name: Plans and Elevations Proposed

Drawing Status: Planning

Drawn by: DF Date: June

Checked by: Date:

Drawing Scale: 1:100 at A2

Drawing No: 09338/ 02 Status: Revis A

ARUN DISTRICT COUNCIL R/265/09/L