


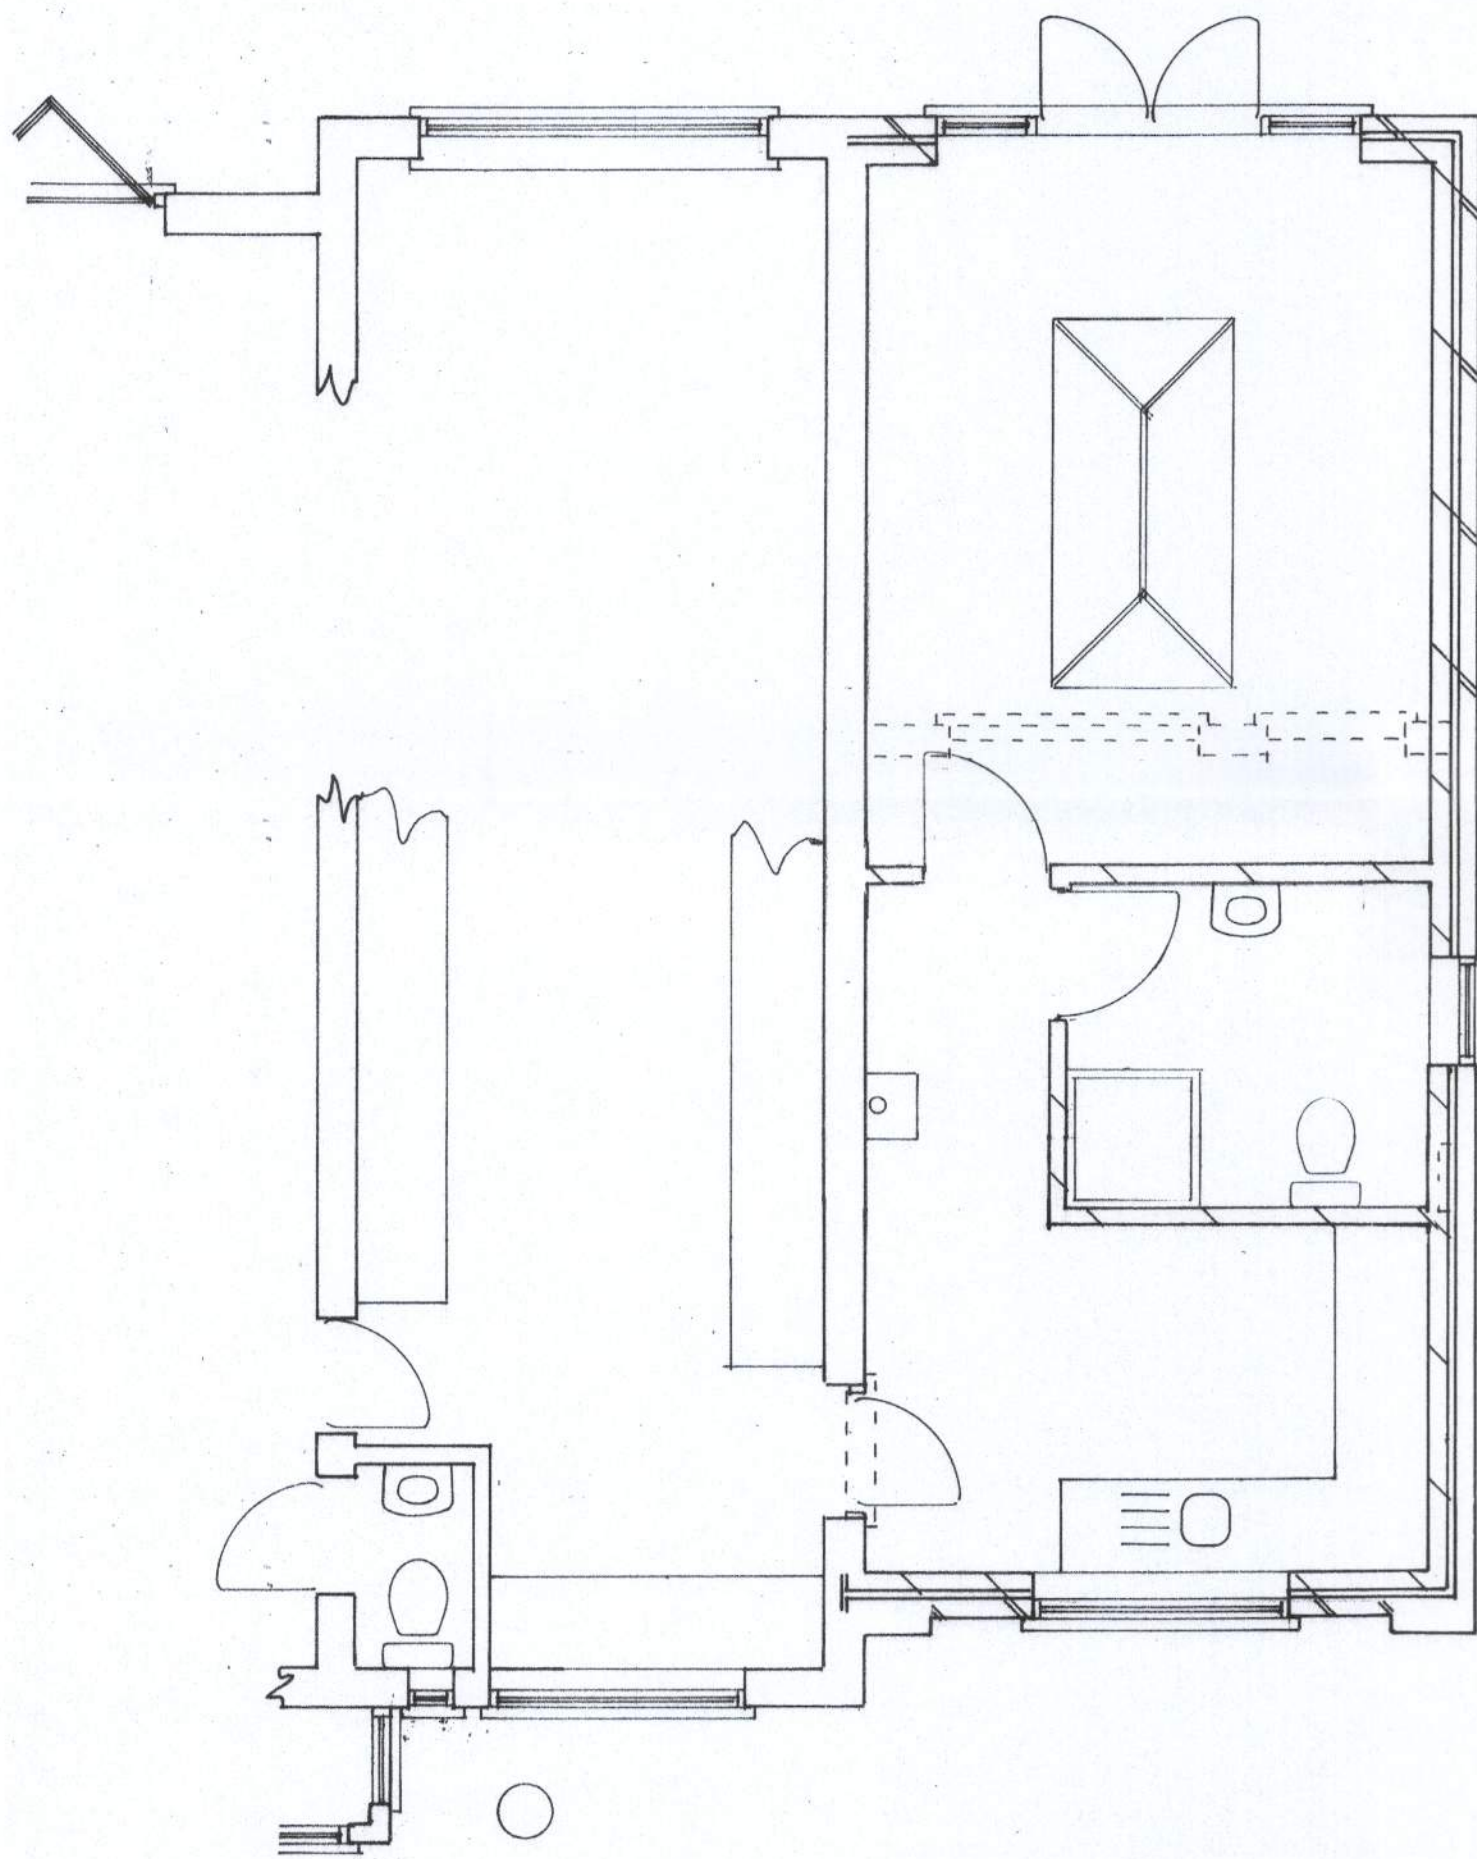

BOUNDARY

Plan
1 : 50


Proposed

PROPOSED SINGLE STOREY EXTENSION AND CONVERSION OF GARAGE
AT 24, SEA AVENUE, RUSTINGTON FOR MR. P. WILSON AND MS. M. CODY.



location plan

1 : 1250

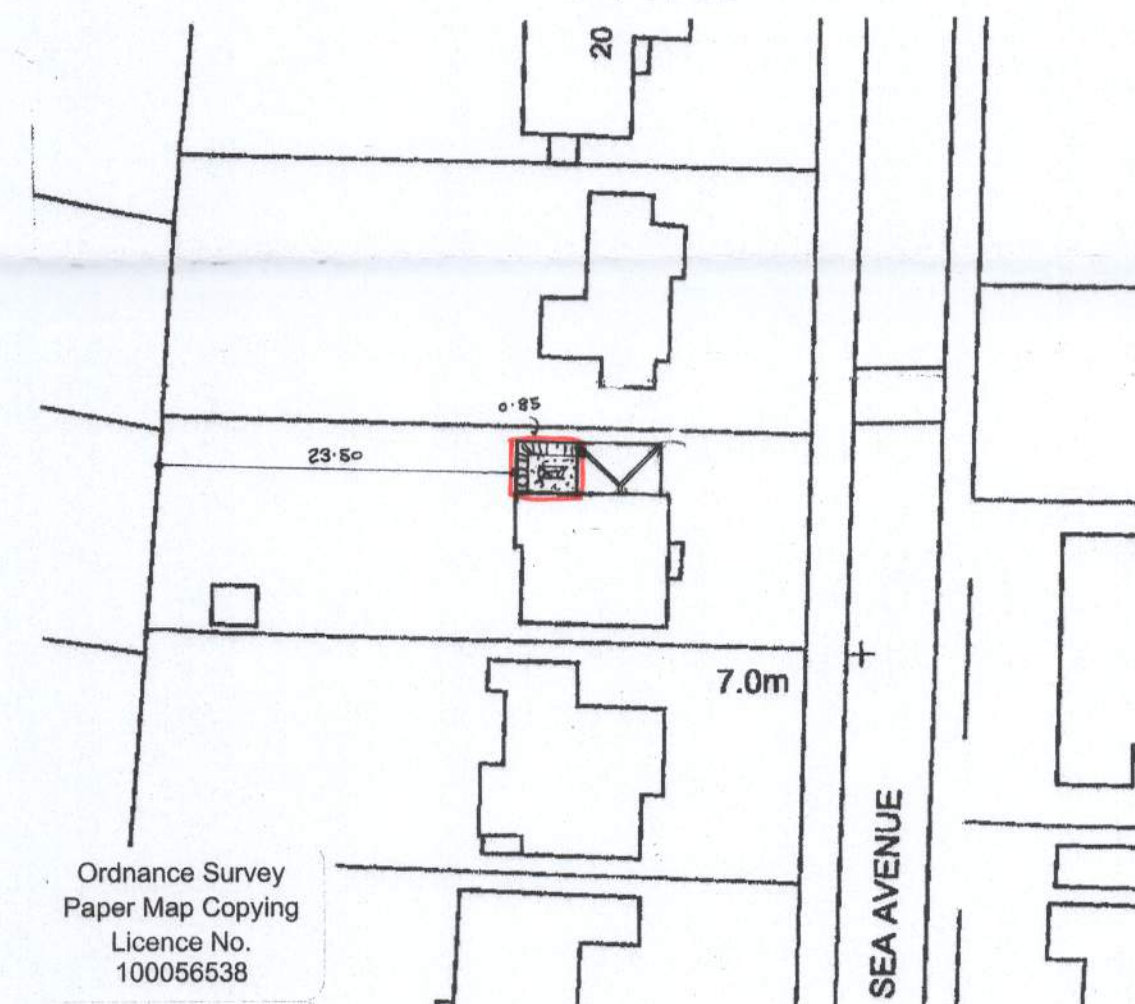

block plan

1 : 500

sheet 1 of 3

Bryan Butcher
Rainbow Cottage
Nyetimber Lane
Bognor Regis PO21 3JX
01243 266871
07973 233442
bryan.butcher@btinternet.com
www.bryanbutcher.com