



Eastern elevation does not form
part of the Planning application.

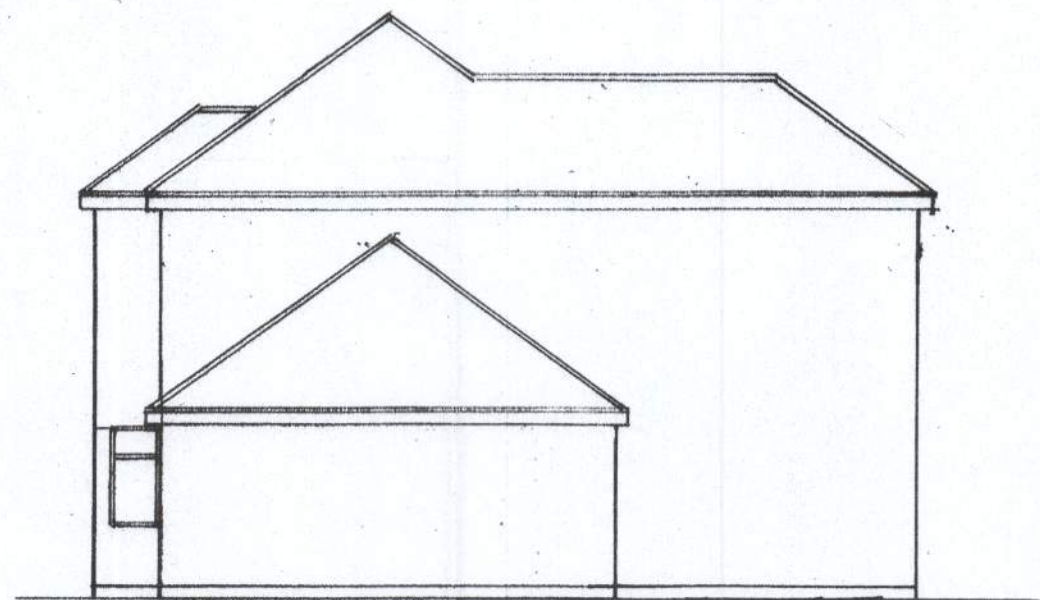

north




west
1 : 100

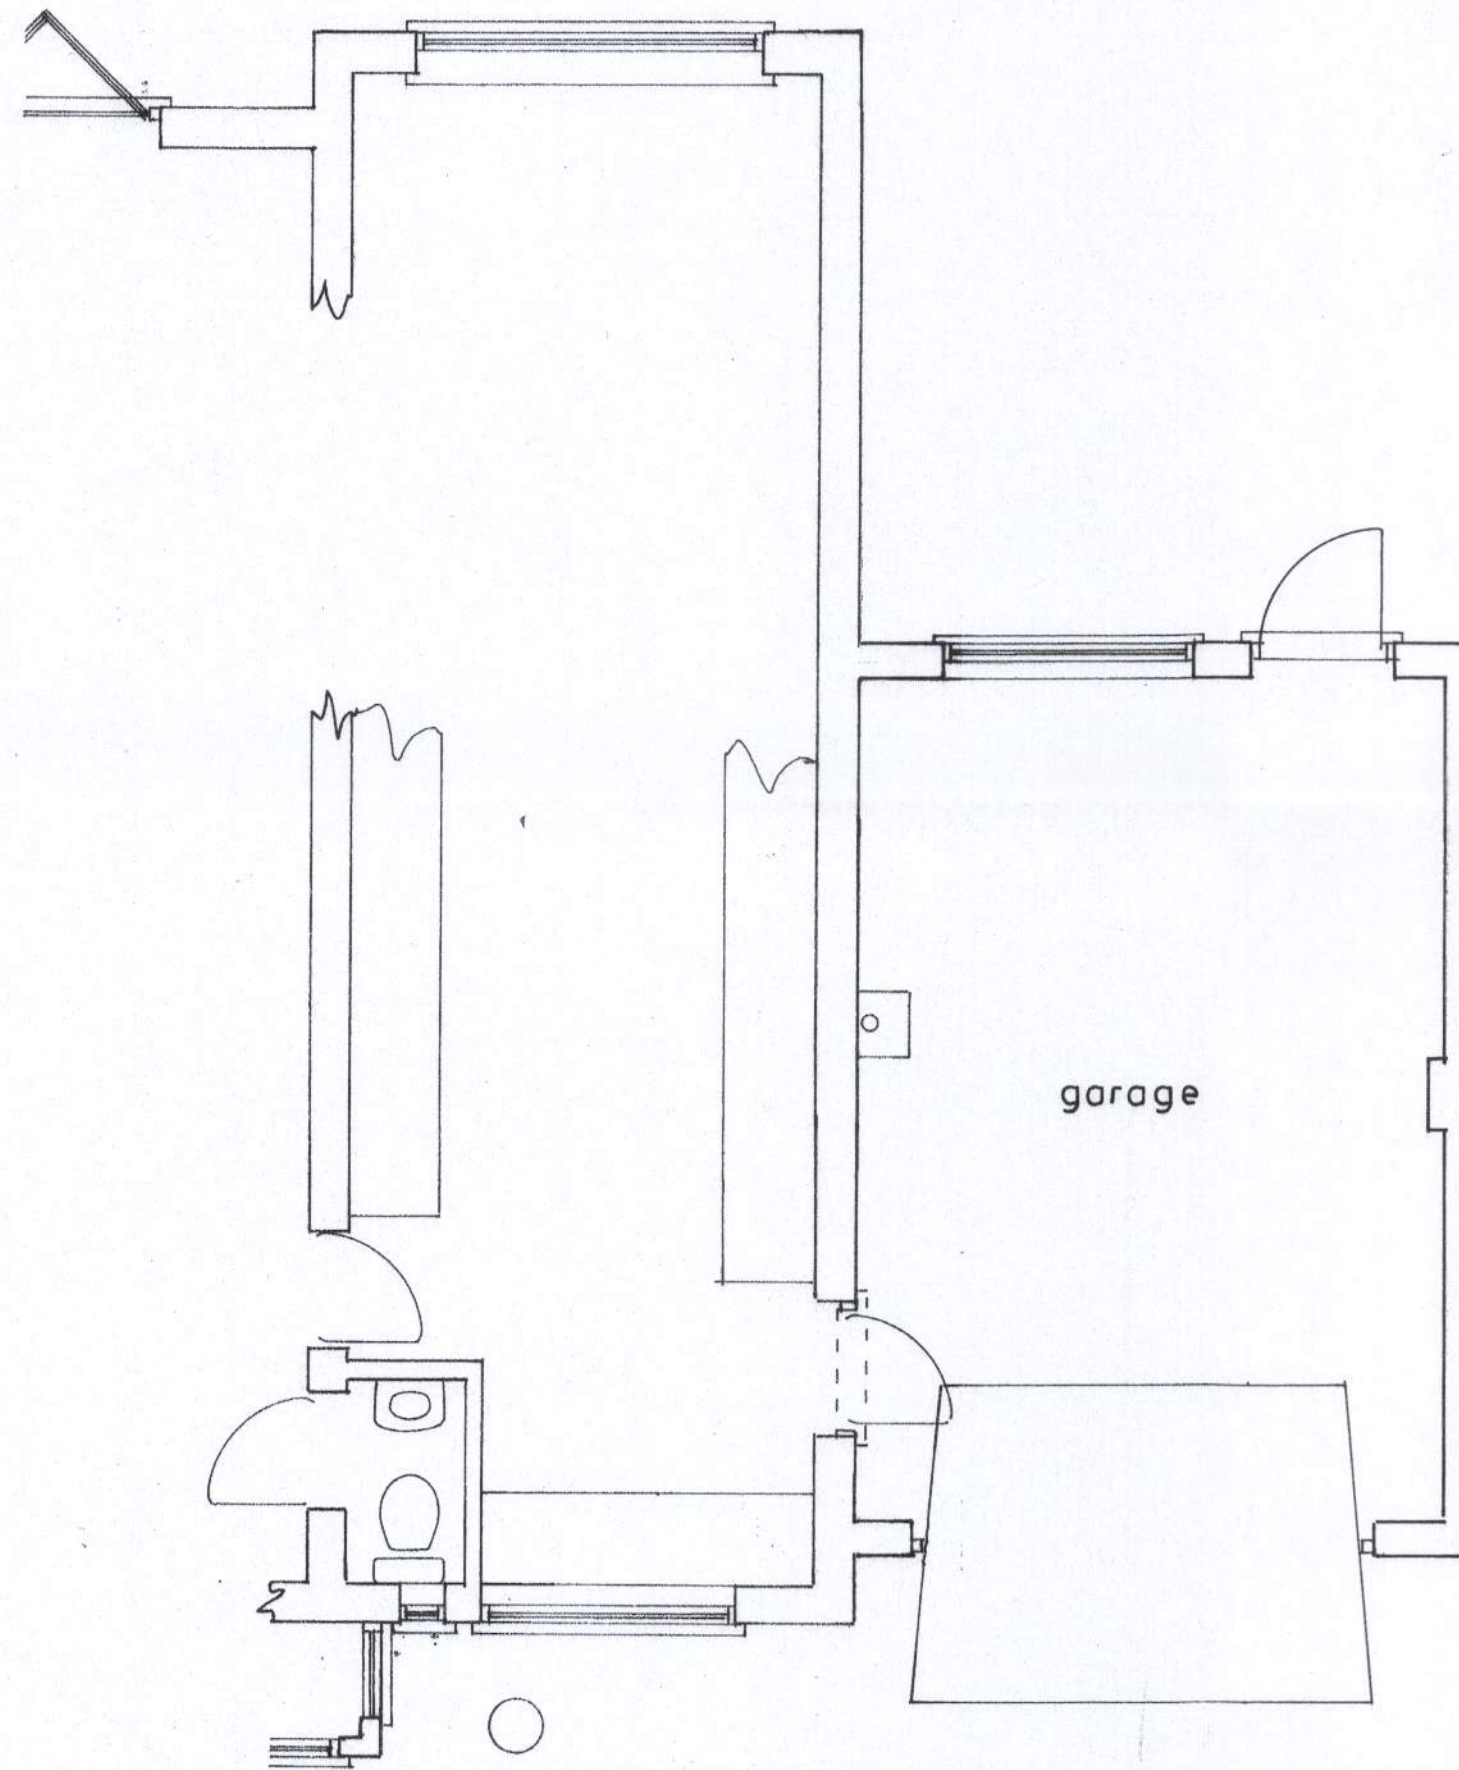


Plan
1 : 50

Existing

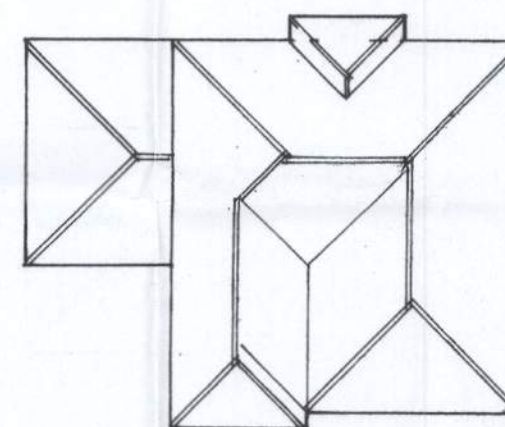

roof plan
1 : 200

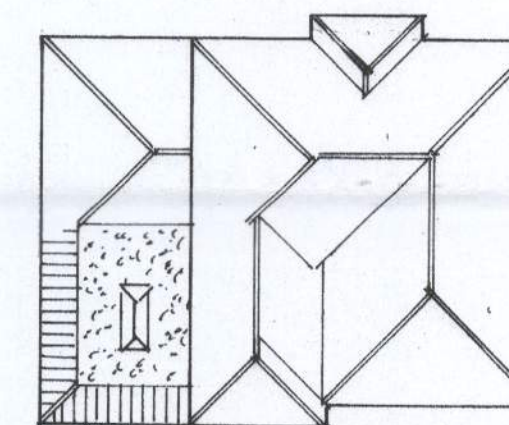

proposed roof plan

sheet 3 of 3

PROPOSED SINGLE STOREY EXTENSION AND CONVERSION OF GARAGE
AT 24, SEA AVENUE, RUSTINGTON FOR MR. P.WILSON AND MS. M.CODY.

Bryan Butcher
Rainbow Cottage
Nyetimber Lane
Bognor Regis PO21 3JX
01243 266871
07973 233442
bryan.butcher@btinternet.com
www.bryanbutcher.com