


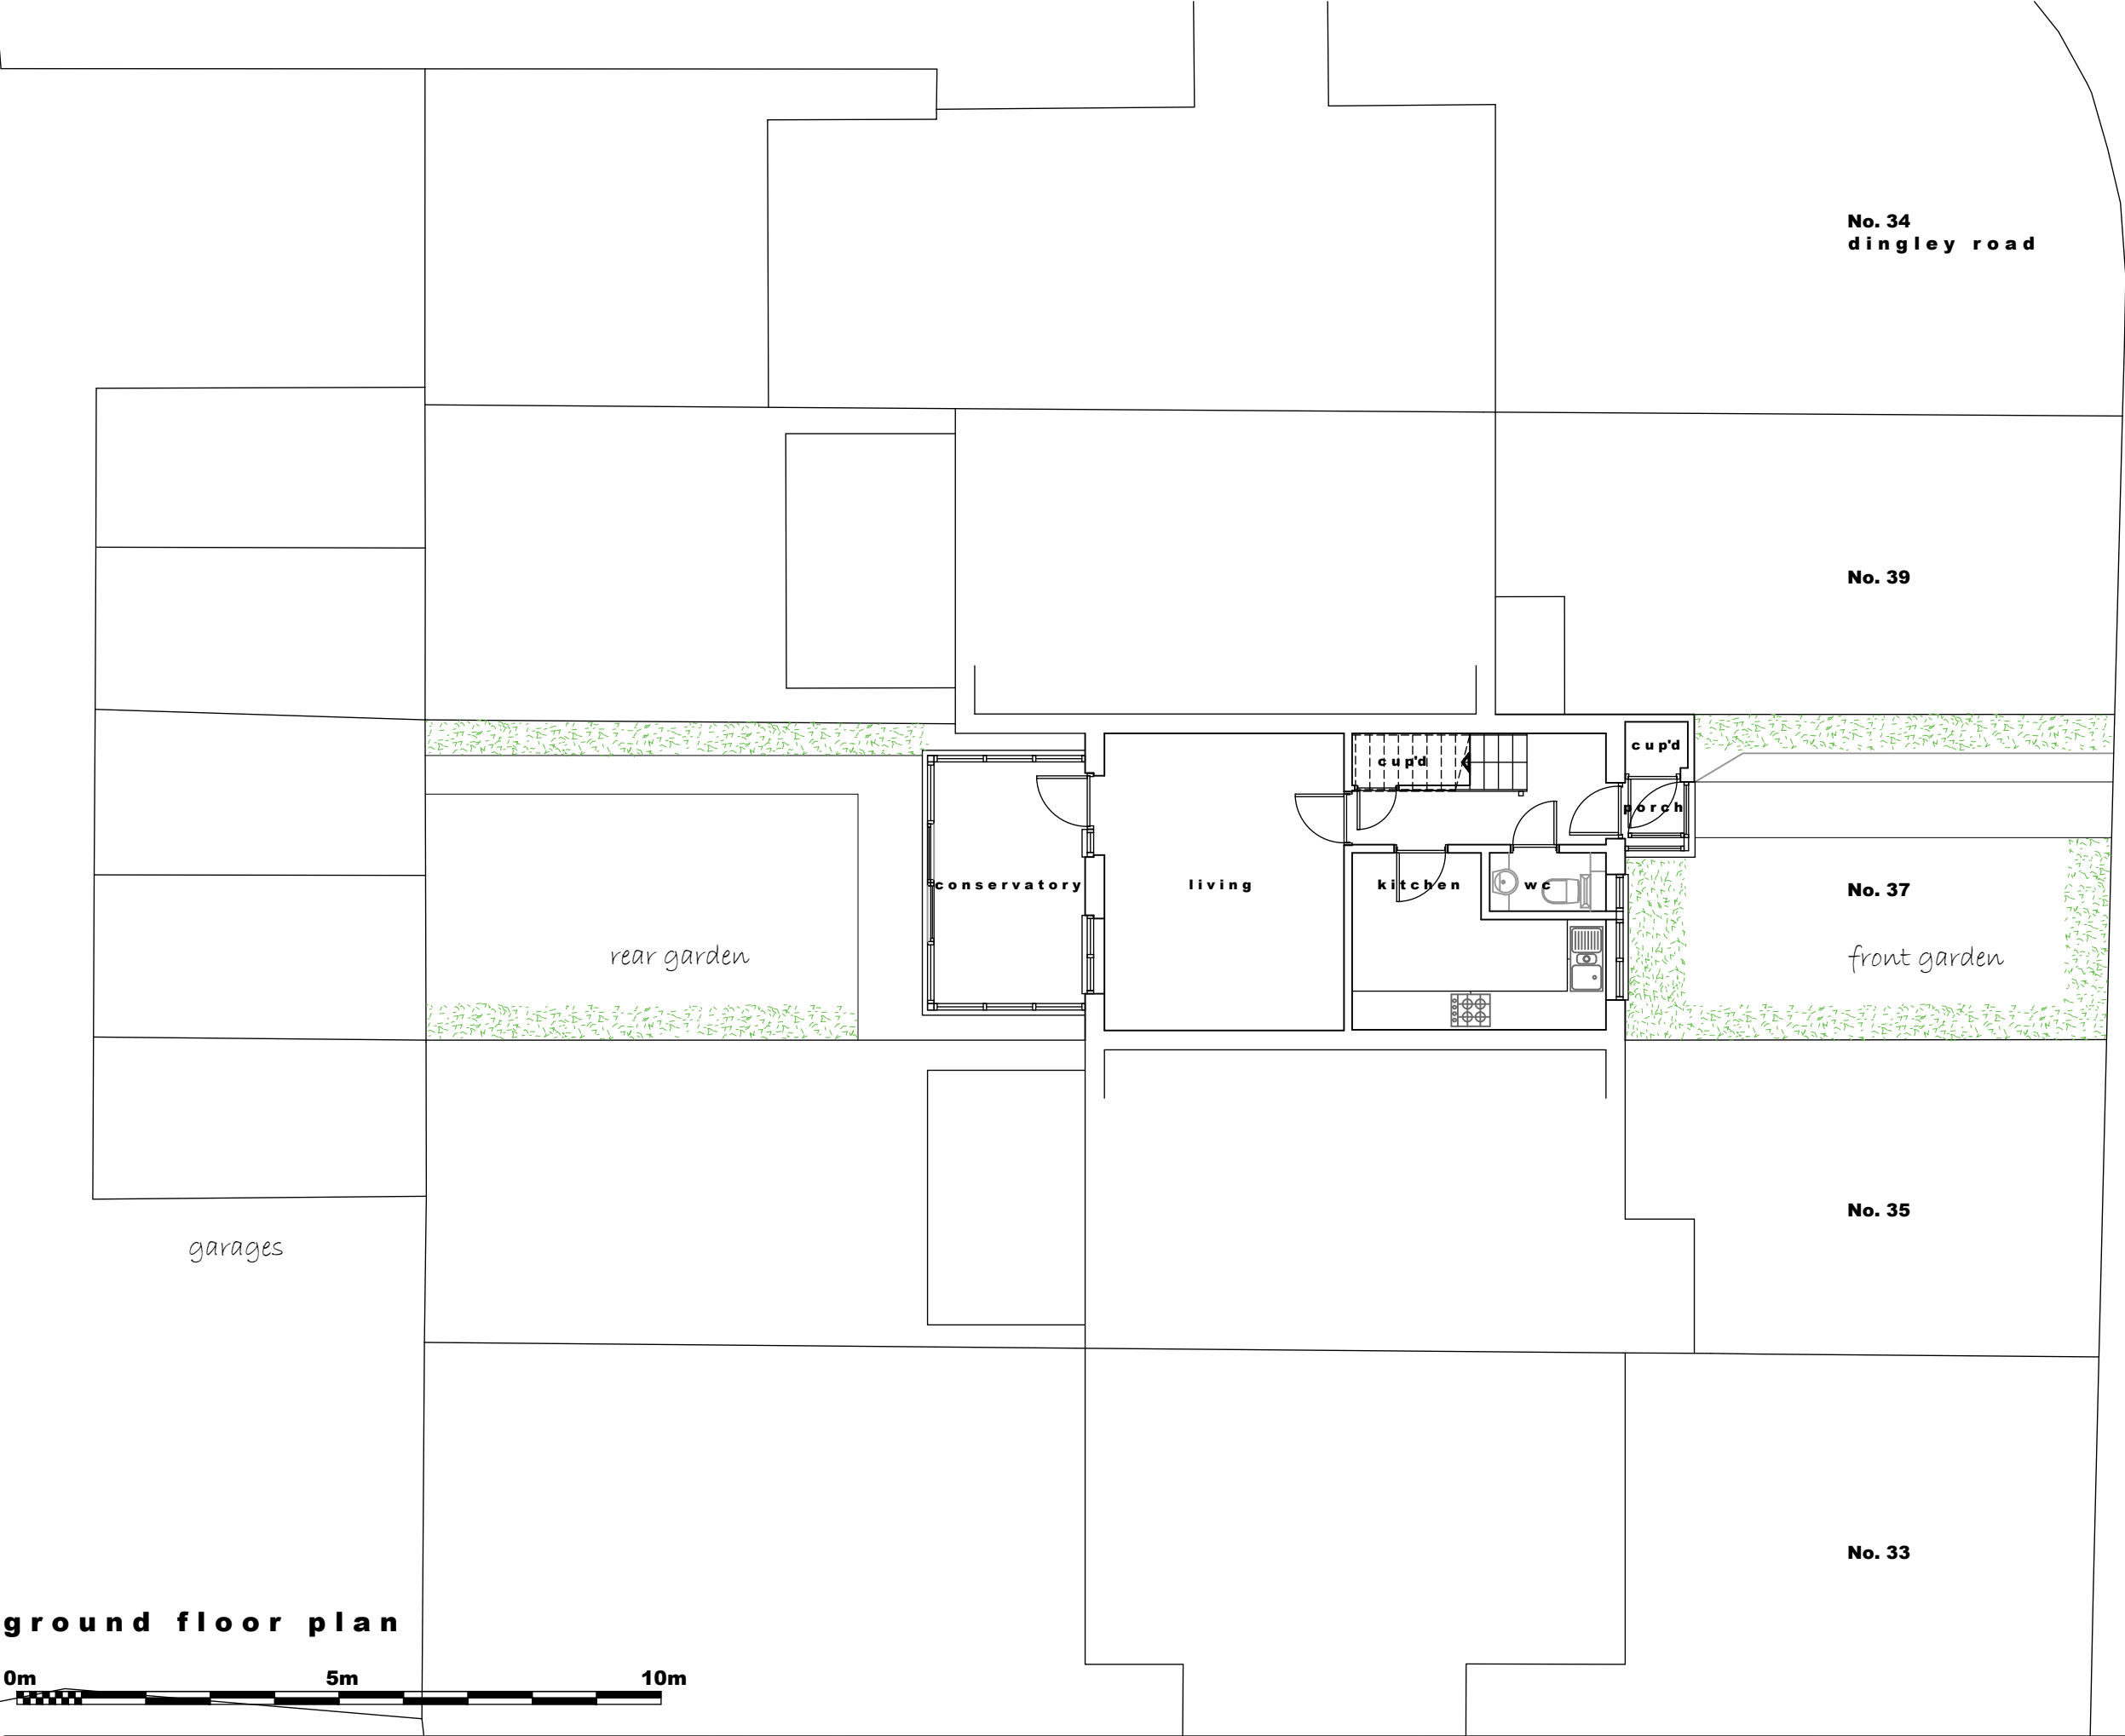

ground floor plan



notes + revisions				client + project			
				Mr. & Mrs. Bird			
				37 Church Road			
				Rustington, Littlehampton			

title	
Existing Ground Floor Plan	

scale
1 : 100 @ A3
date
20.09.2021

number
2143.S02
status
SURVEY

© G3 Architecture
This drawing is copyright and shall not be reproduced nor used for any other purpose without the written permission.
This drawing must be read in conjunction with all other related drawings and documentation.
It is the contractor's responsibility to ensure compliance with the Building Regulations.
Do not scale from this drawing, use figured dimensions only.
It is the contractor's responsibility to check all dimensions on site.
Any discrepancy to be reported immediately IF IN DOUBT ASK.

church road

22 Bromley Road Seaford East Sussex
BN25 3ES T 01323 404880/01273 513207
www.g3architecture.co.uk

