

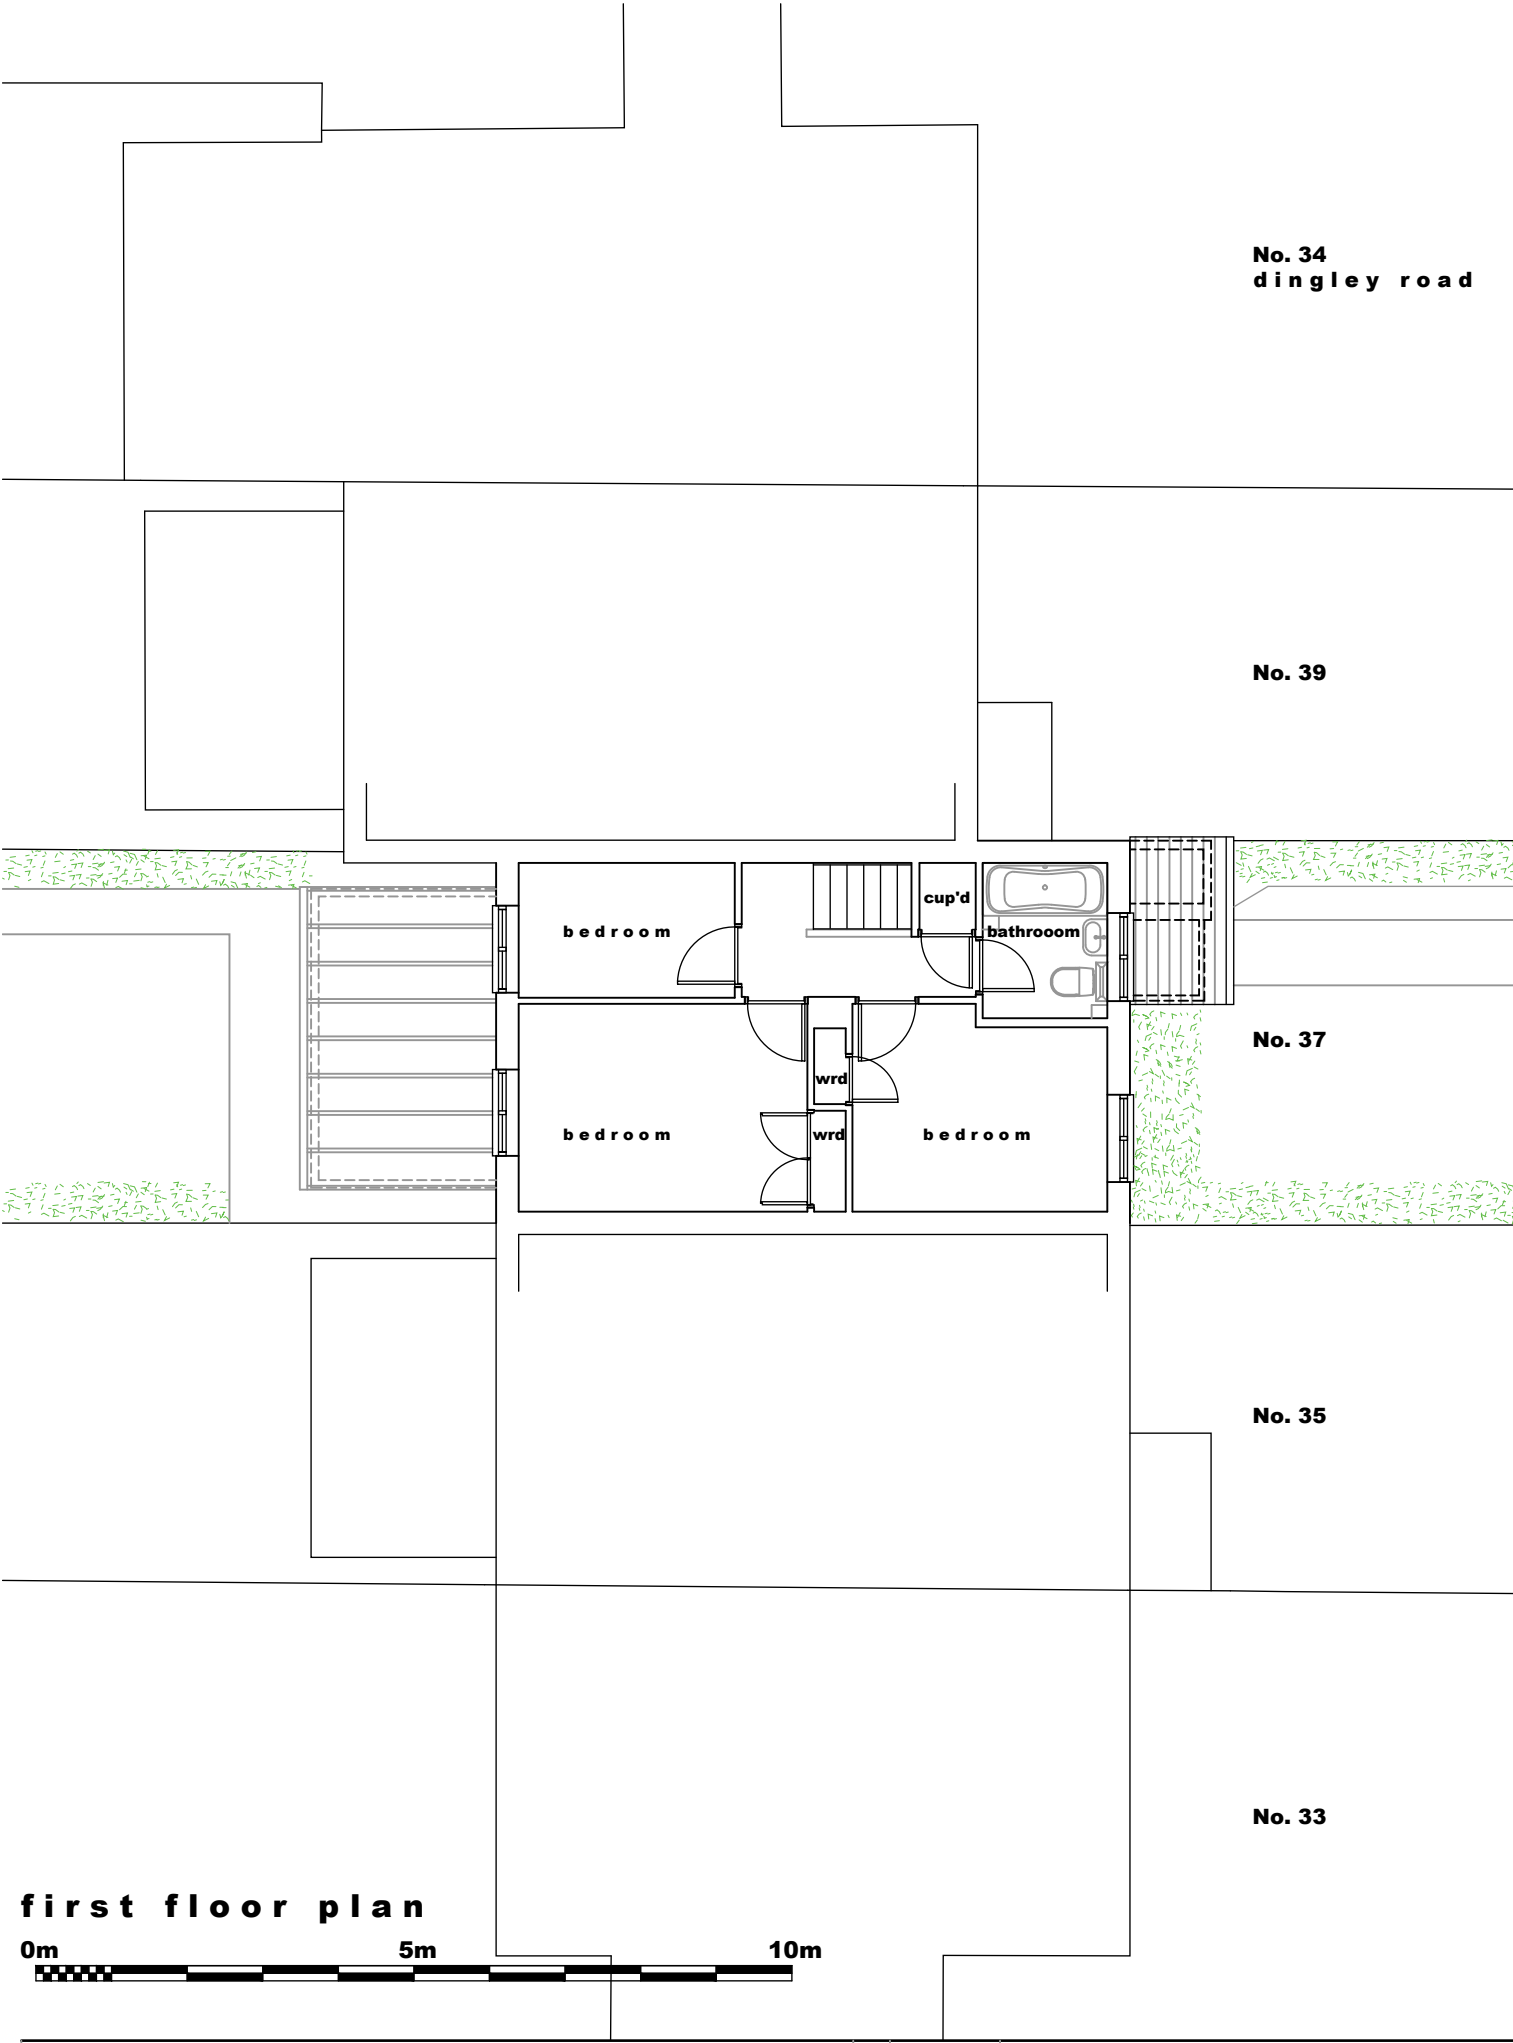


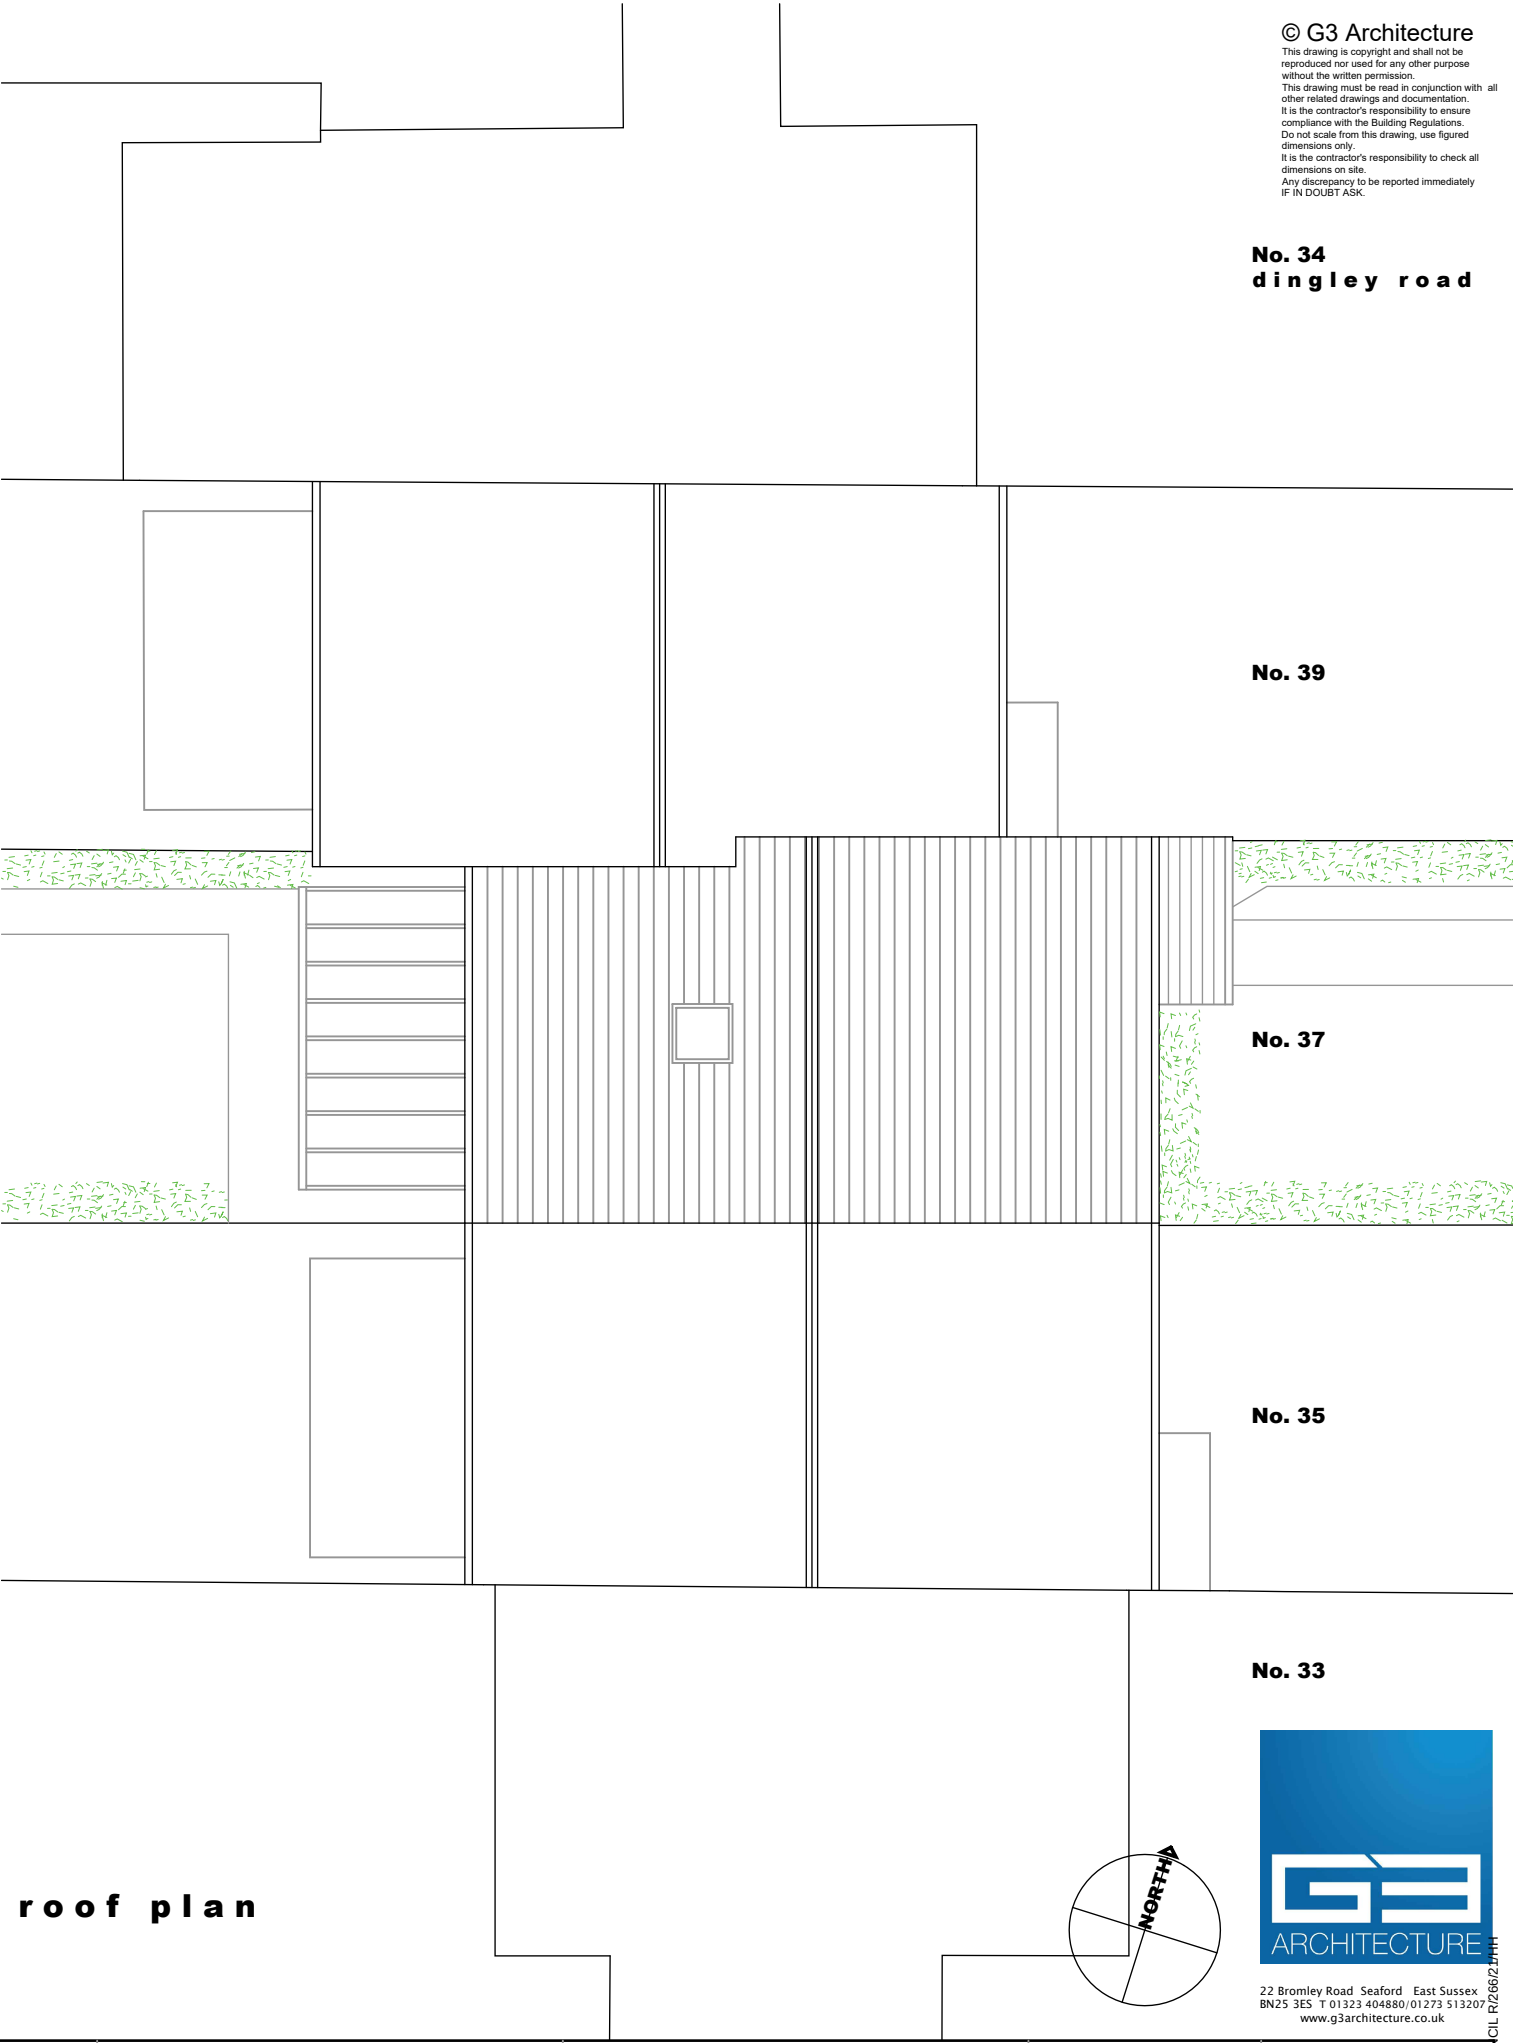

first floor plan

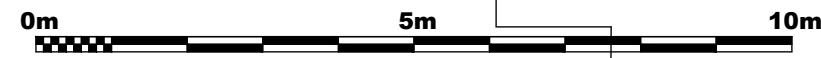

roof plan

notes + revisions				client + project		title		scale	number
				Mr. & Mrs. Bird		Existing First Floor + Roof Plans		1 : 100 @ A3	2143.S03
				37 Church Road				date	status
				Rustington, Littlehampton				20.09.2021	SURVEY

© G3 Architecture
This drawing is copyright and shall not be reproduced nor used for any other purpose without the written permission.
This drawing must be read in conjunction with all other related drawings and documentation.
It is the contractor's responsibility to ensure compliance with the Building Regulations.
Do not scale from this drawing, use figured dimensions only.
It is the contractor's responsibility to check all dimensions on site.
Any discrepancy to be reported immediately IF IN DOUBT ASK.

No. 34
dingley road

No. 39

No. 37

No. 35

No. 33



22 Bromley Road Seaford East Sussex
BN25 3ES T 01323 404880/01273 513207
www.g3architecture.co.uk

