

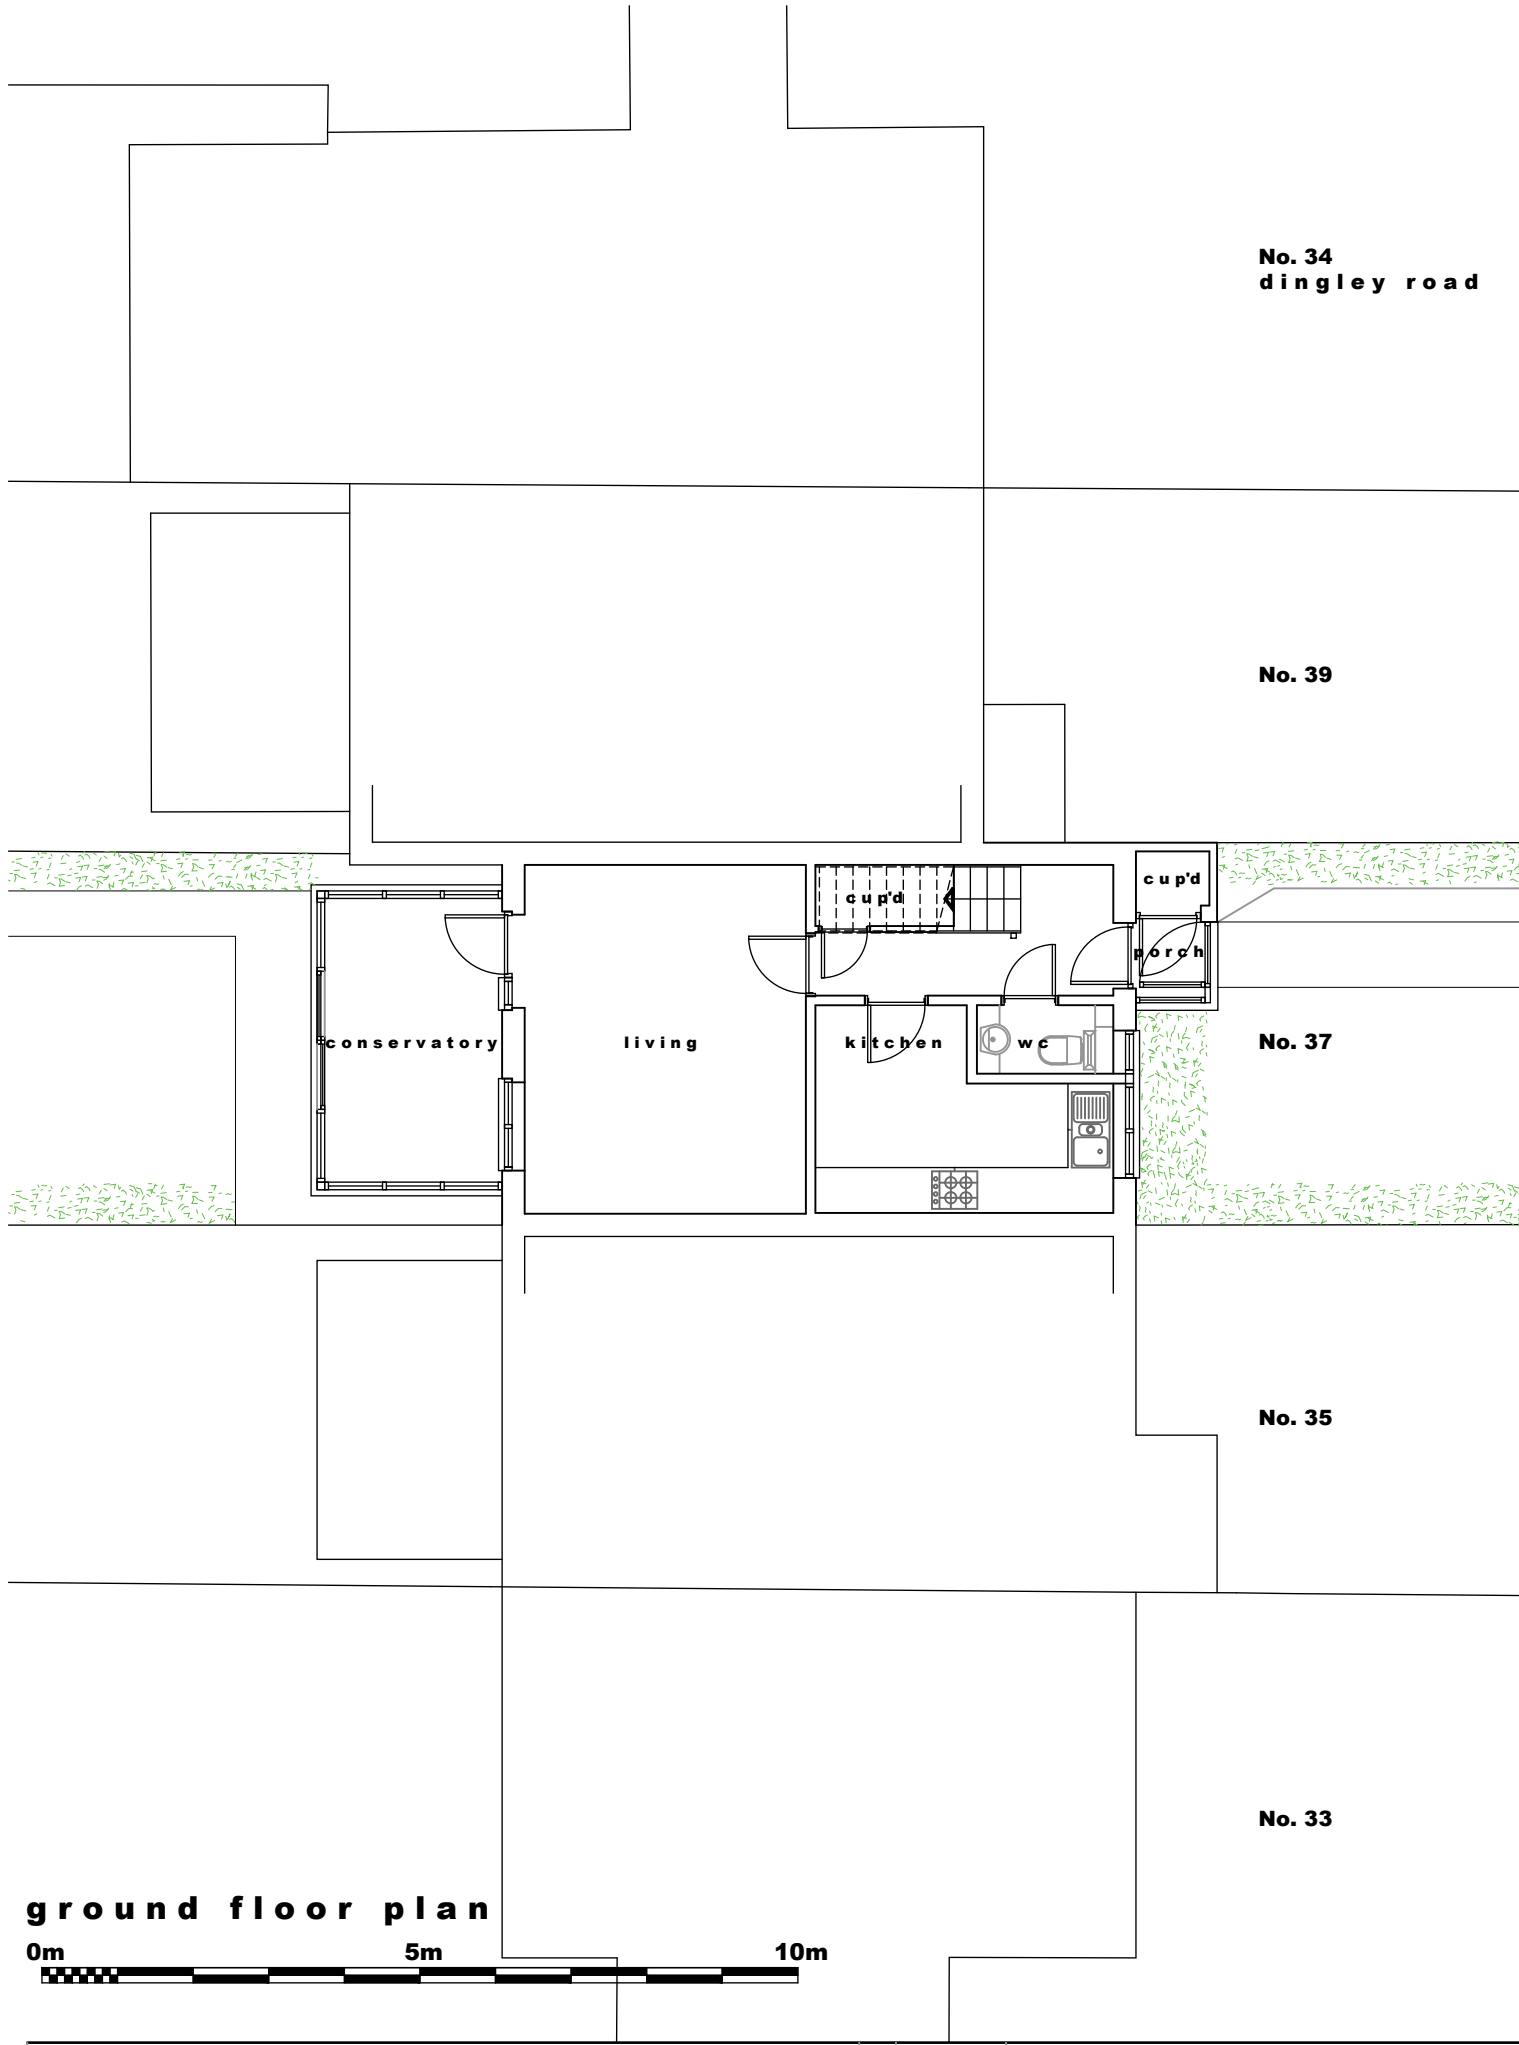


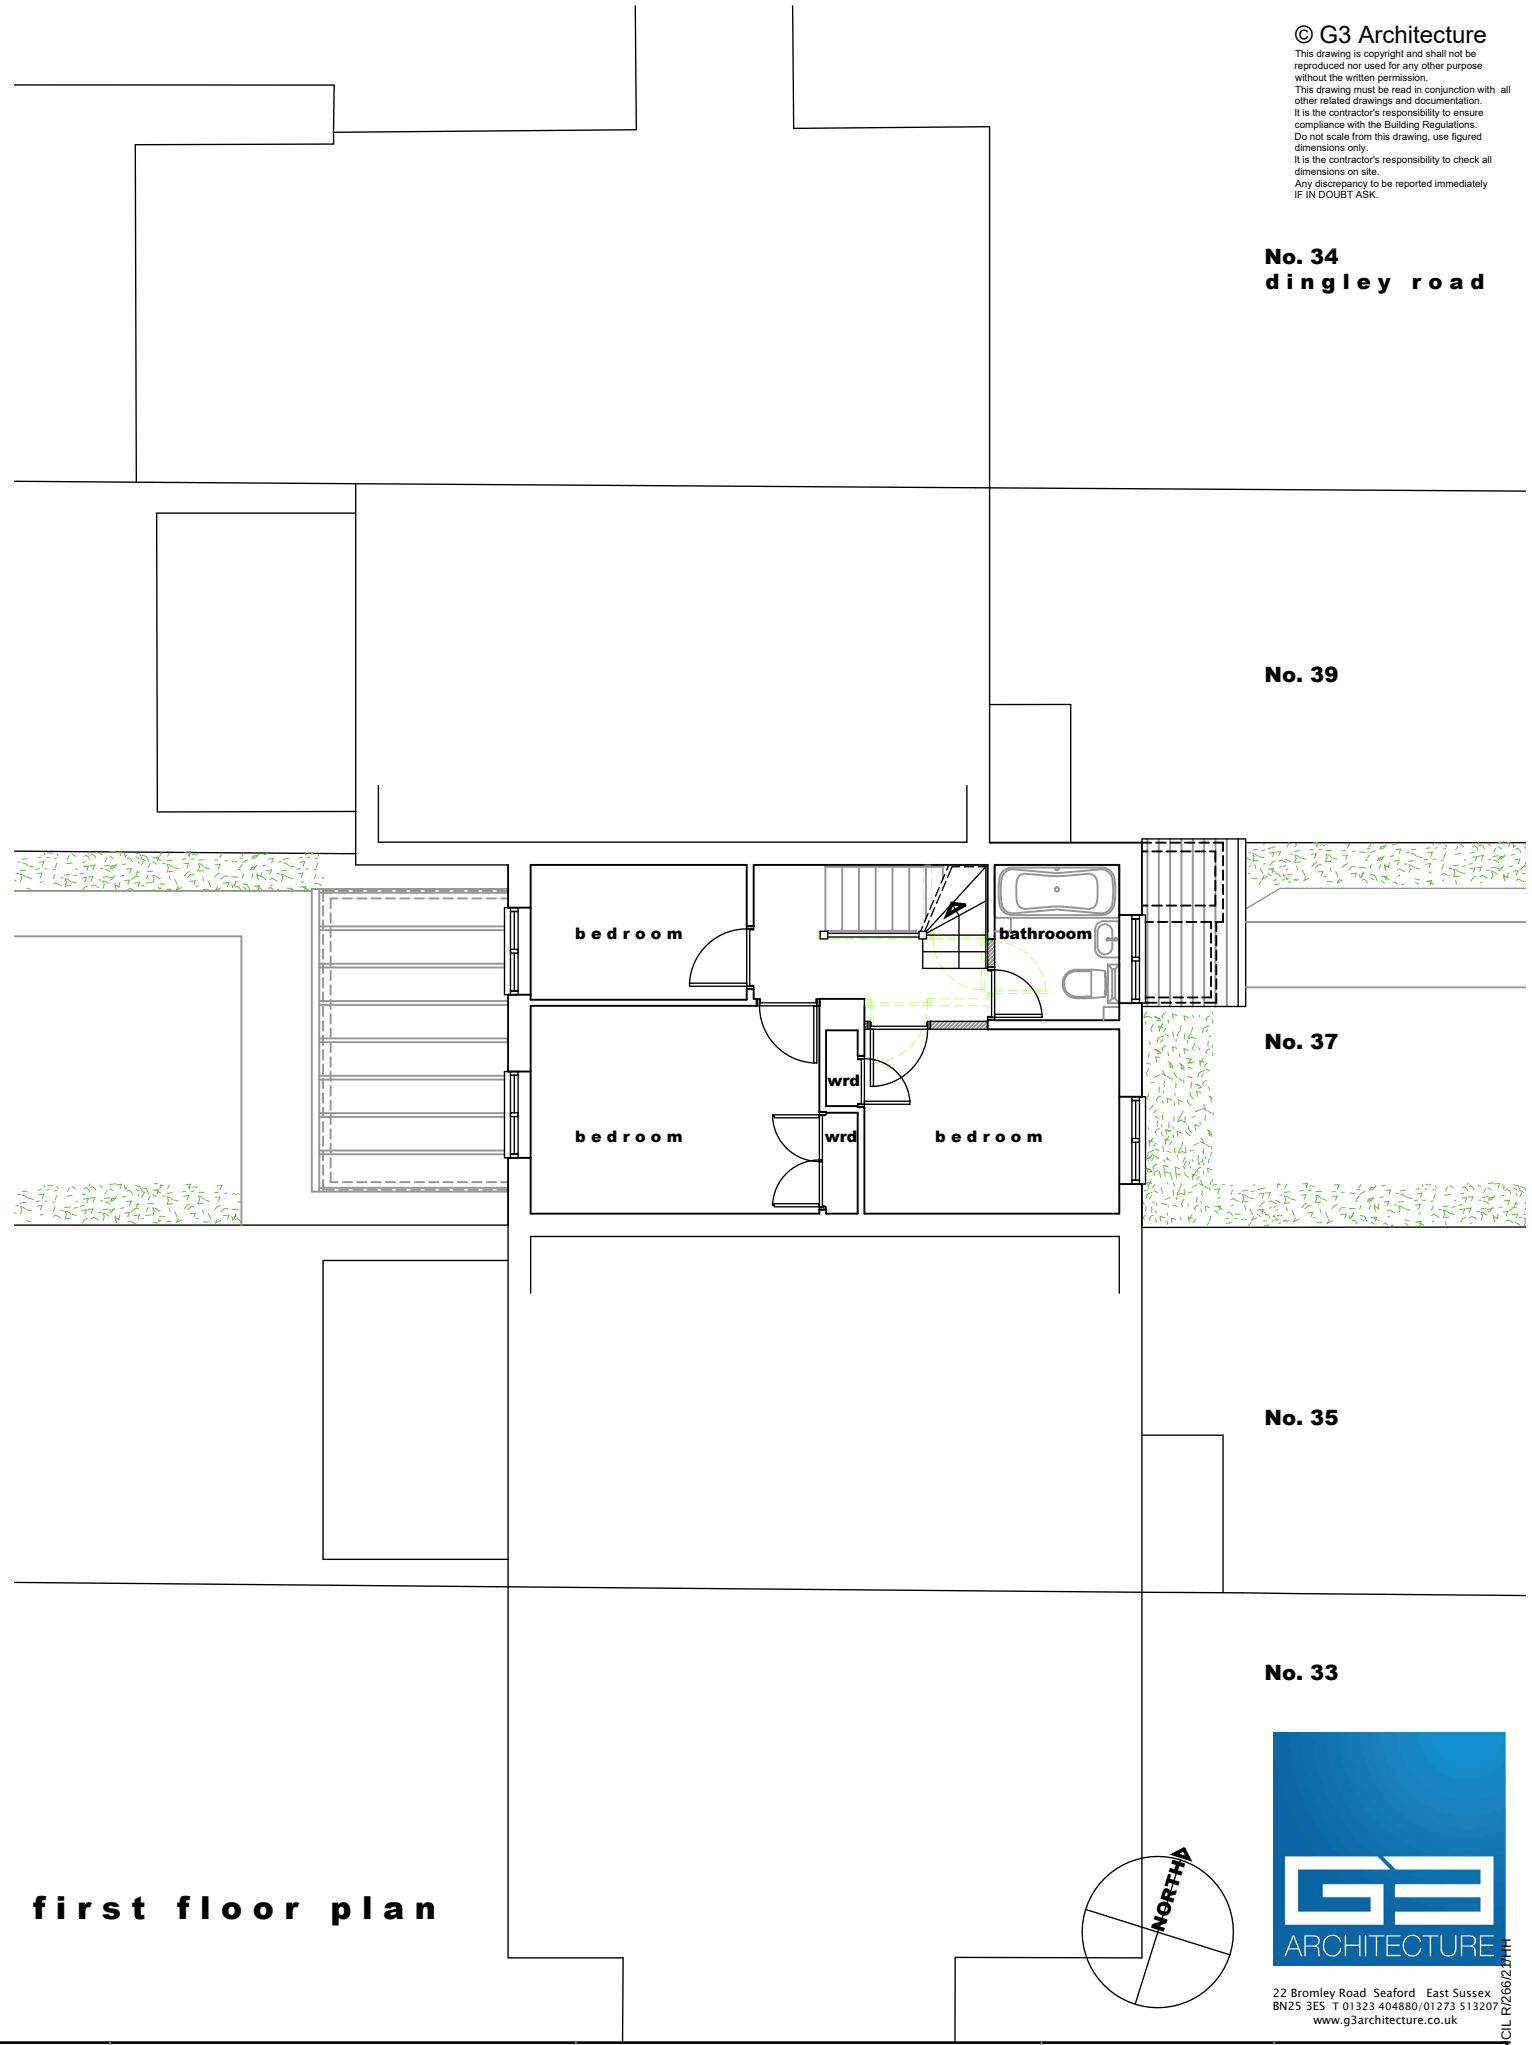

ground floor plan

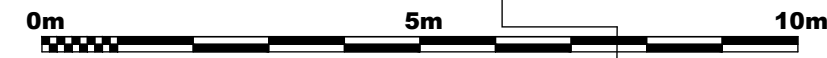

first floor plan

© G3 Architecture
This drawing is copyright and shall not be reproduced nor used for any other purpose without the written permission.
This drawing must be read in conjunction with all other related drawings and documentation.
It is the contractor's responsibility to ensure compliance with the Building Regulations.
Do not scale from this drawing, use figured dimensions only.
It is the contractor's responsibility to check all dimensions on site.
Any discrepancy to be reported immediately IF IN DOUBT ASK.


No. 34
dingley road

No. 39

No. 37

No. 35

No. 33

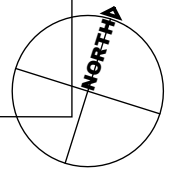

22 Bromley Road Seaford East Sussex
BN25 3ES T 01323 404880/01273 513207
www.g3architecture.co.uk

notes + revisions					client + project	title	scale	number
					Mr. & Mrs. Bird		1 : 100 @ A3	2143.PL02
					37 Church Road			
					Rustington, Littlehampton	Proposed Ground + First Floor Plans	20.09.2021	PLANNING