


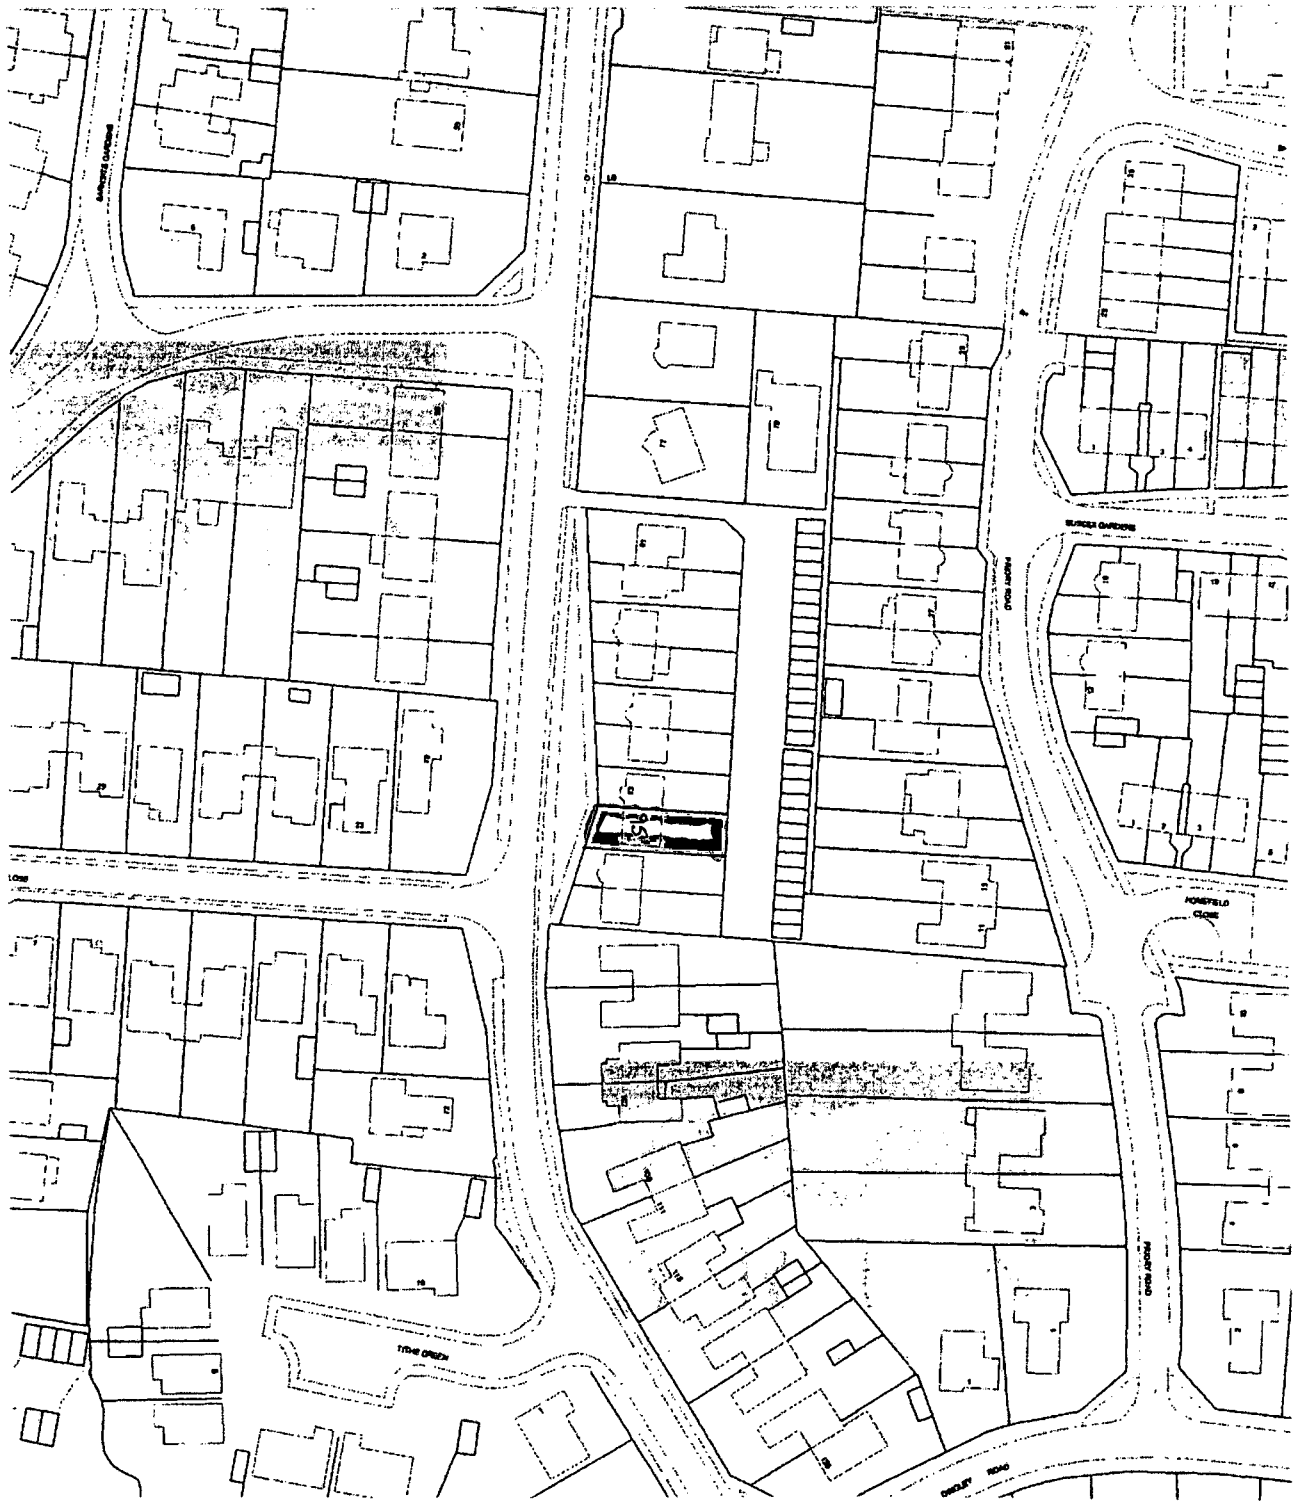

Location Plan



ARUN DISTRICT COUNCIL

No. R 267 07

Received

Proposed extension at 95, Old Manor Road, Rustington

Scale 1: 1250 ①