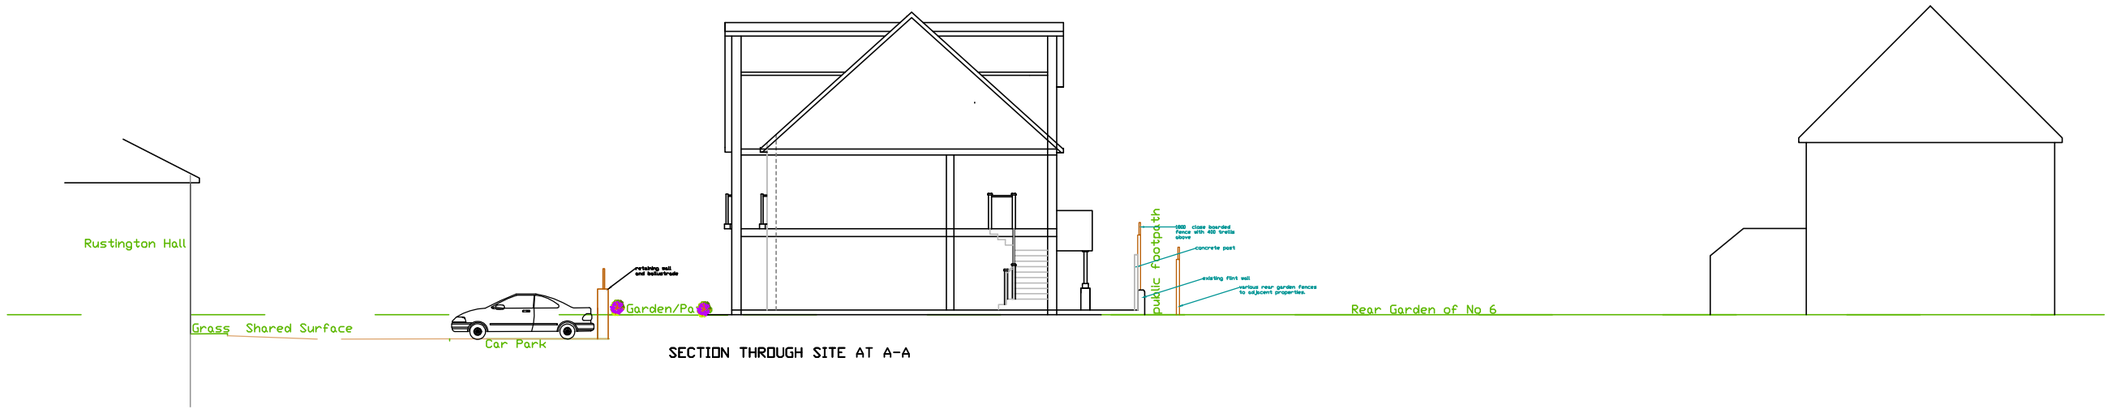

SECTION THROUGH SITE AT A-A

SECTIONS THROUGH SITE AT 1:200 ON A3

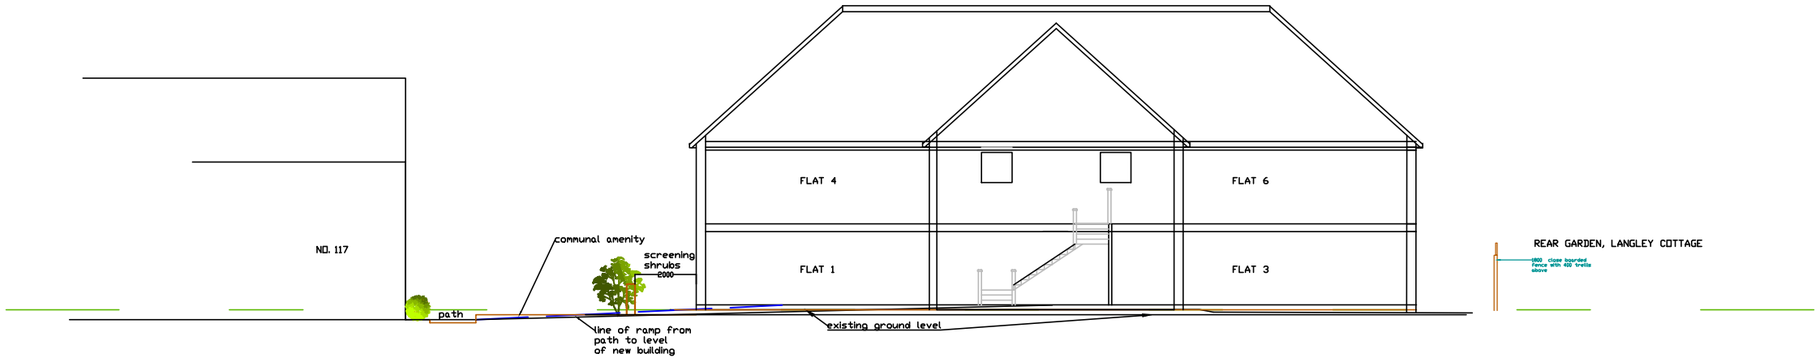

SECTION THROUGH SITE AT B-B

1 0 5 10

Scale bar 1:50

1 0 5 10

Scale bar 1:100

All dimensions to be checked on site prior to commencement of work, except for planning purposes.

This drawing is the copyright of
CALDOTEC LTD
and may not be copied, altered or reproduced in any way without written authority.

CALDOTEC LTD
11 THE PARADE
WILLOWHAYNE CRESCENT
EAST PRESTON
WEST SUSSEX
BN16 1NS
Telephone
01903 859176

SITE SECTIONS

Rustington Hall
Station Road
Rustington
BN16 3AY

CLIENT Littlehampton & Rustington Housing Society

Issue	Details	By	Date

SCALE AS SHOWN on A3
DATE 20/10/17
DRAWING NUMBER 15072/10

ARUN DISTRICT COUNCIL R/267/17/PL