


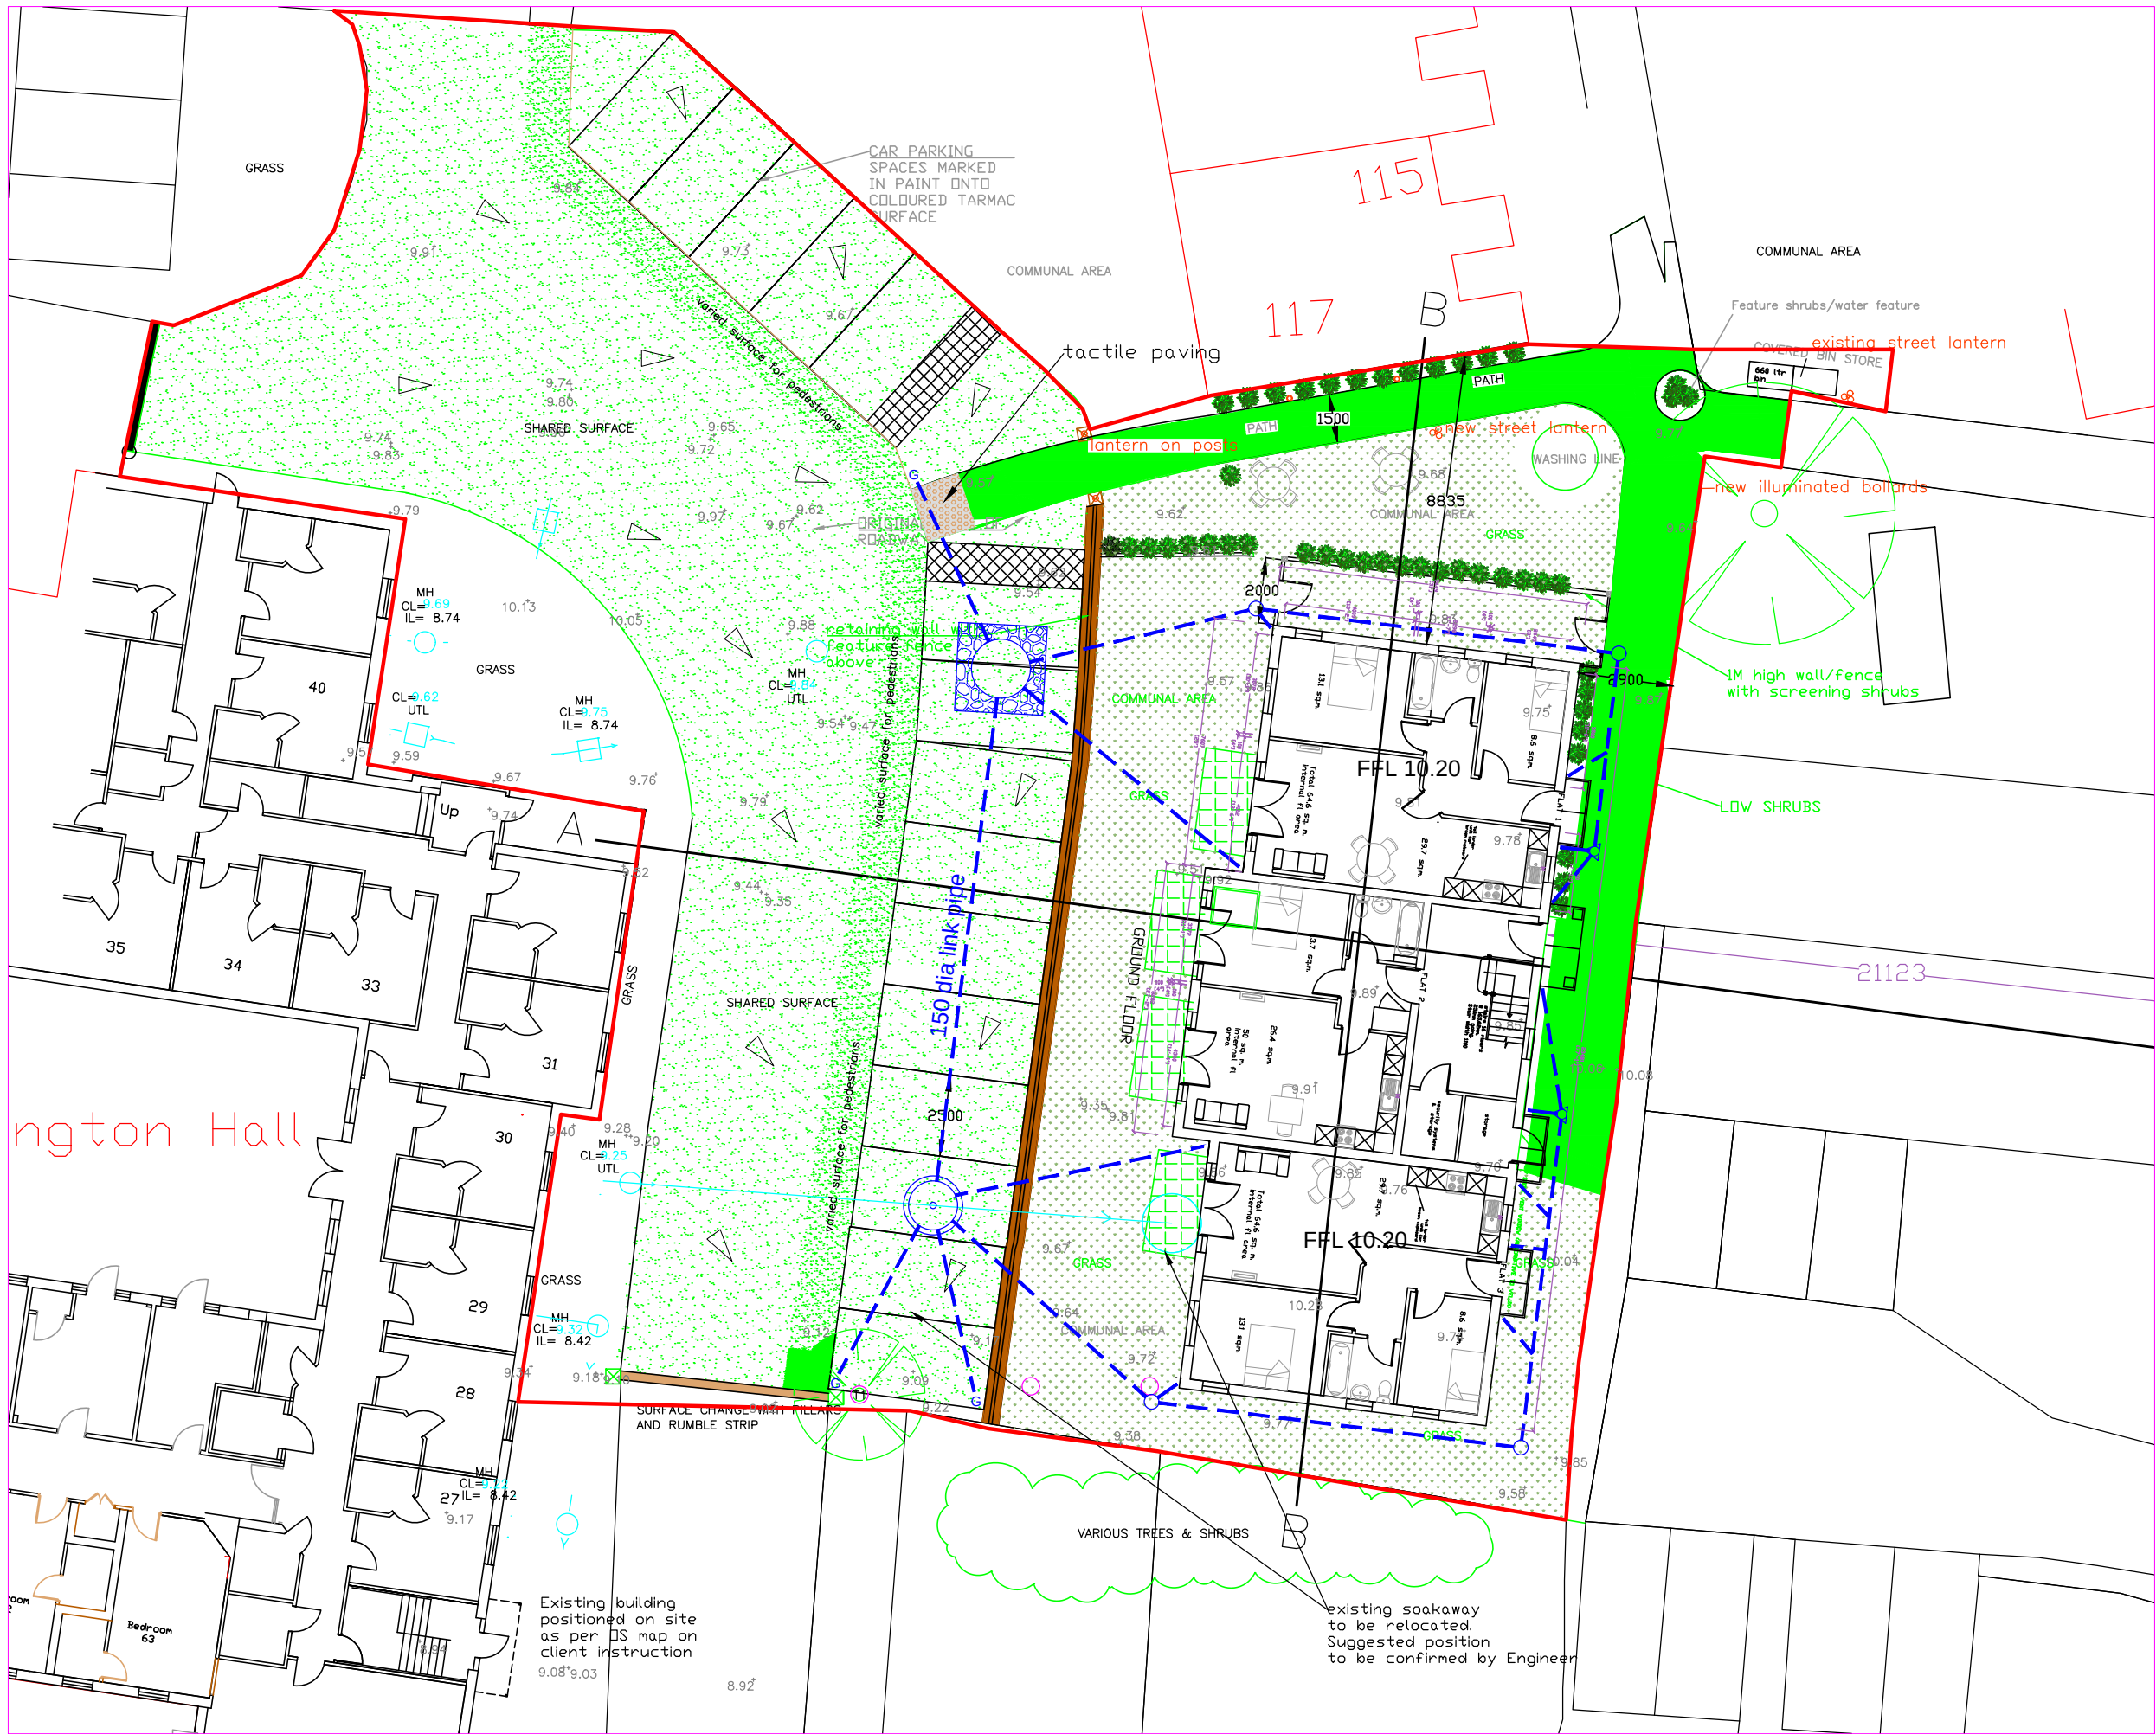

KEY

----- Proposed storm drainage
100mm dia at min 1:100

◁ 250 dia surface water inspection chamber

○ 450 dia surface water inspection chamber

◻ Concrete ring soakaway 1.8m
internal diameter, 3.0m deep

▸ Direction of fall arrows

◉ Replacement deep-bore soakaway
subject to specialist site testing and
design. Soakaway required to drain
approx. 1756 sq.m of impermeable
area on a 1 in 100 year return period
rainfall event + 40% for climate
change to bring to current design
standards.

-	Original	RTFC	16.3.51
Rev.	Description	Drn.	Date

Project	Rustington Hall
---------	-----------------

Client	Caldotec
Drawing Title	Surface Water Drainage

Robert Clark Associates Ltd
Chartered Civil Engineers
Willow Cottage, Herne Lane, Rustington
West Sussex BN16 3EE
T: 01903 778945 E: rca-ltd@talktalk.net

© This drawing is the copyright of Robert Clark Associates Limited It may not be copied or reproduced without their written authority	Scale	1:200	At original	A3
Drawing Number	1786/D/SK1	Revision	-	