


PROPOSED ELEVATIONS - NEW DWELLING

PROPOSED MATERIALS:
White rendered elevations with grey plinth
Grey slate roof
White rendered dormer with grey GRP flat roof
Anthracite grey doors/windows/fascias/soffits/rainwater goods
Natural oak post



FRONT - NORTH

REAR - SOUTH

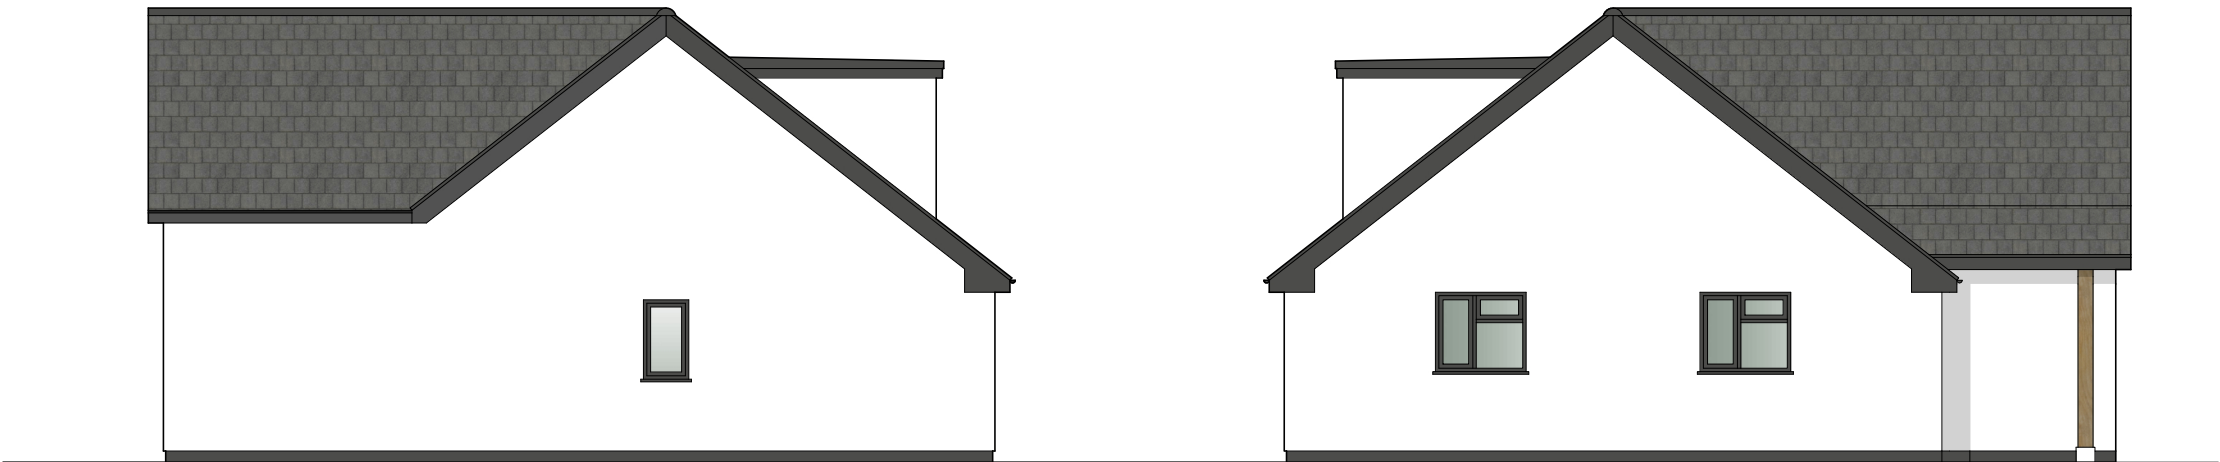


SIDE - WEST

SIDE - EAST

PROPOSED ELEVATIONS - GARAGE

PROPOSED MATERIALS:
White rendered elevations with grey plinth
Natural oak posts on white rendered piers
Grey slate roof
Anthracite grey fascia/soffits/rainwater goods
Anthracite grey garage door in white frame

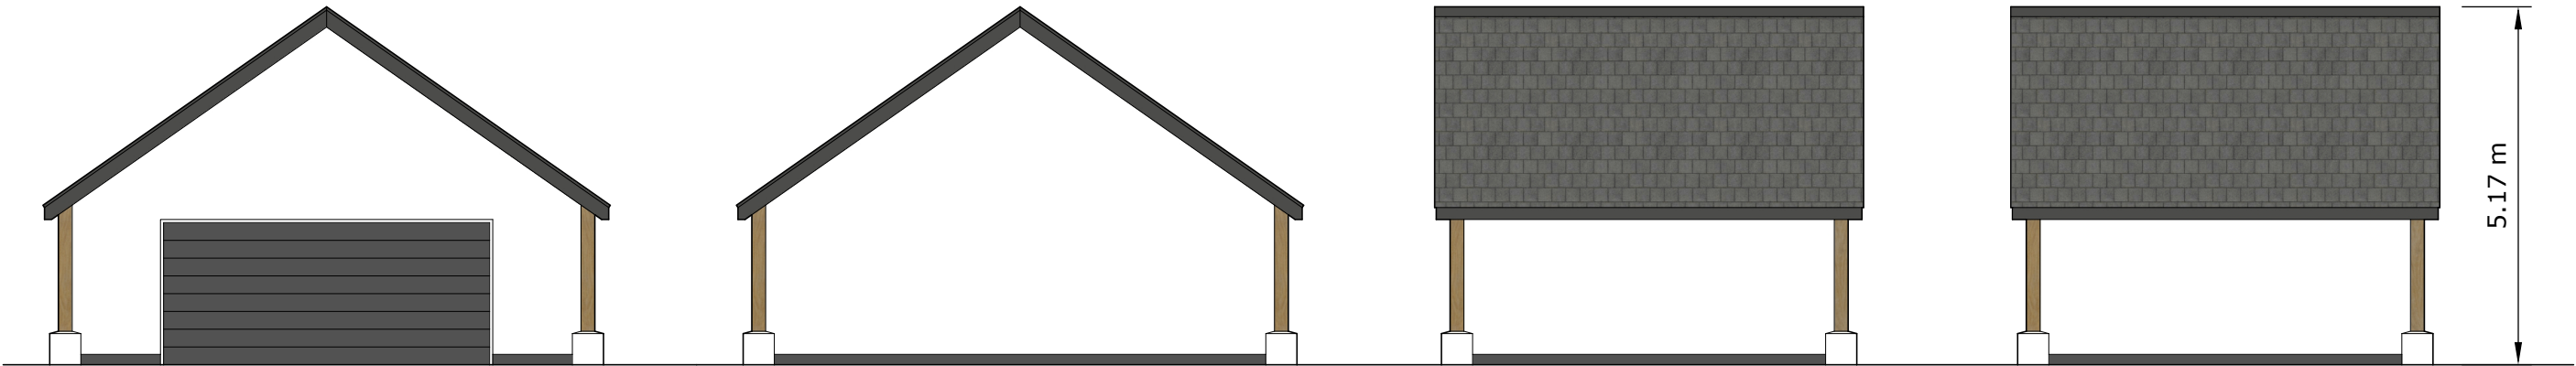

FRONT - WEST

REAR - EAST

SIDE - SOUTH

SIDE - NORTH



PROPOSED NEW DWELLING: 6 MANOR ROAD, RUSTINGTON, LITTLEHAMPTON, WEST SUSSEX

DRAWING: PROPOSED ELEVATIONS - DWELLING AND DETACHED GARAGE

SCALE: 1:100 @ A2

DATE: 30/10/2019

DRAWING No: DS/6MANORNEW/04

