




Photographs of Effected Elevations – N.T.S

Proposed marketing to be installed;

1No. A0 window marketing units.


1No. ATM collar.

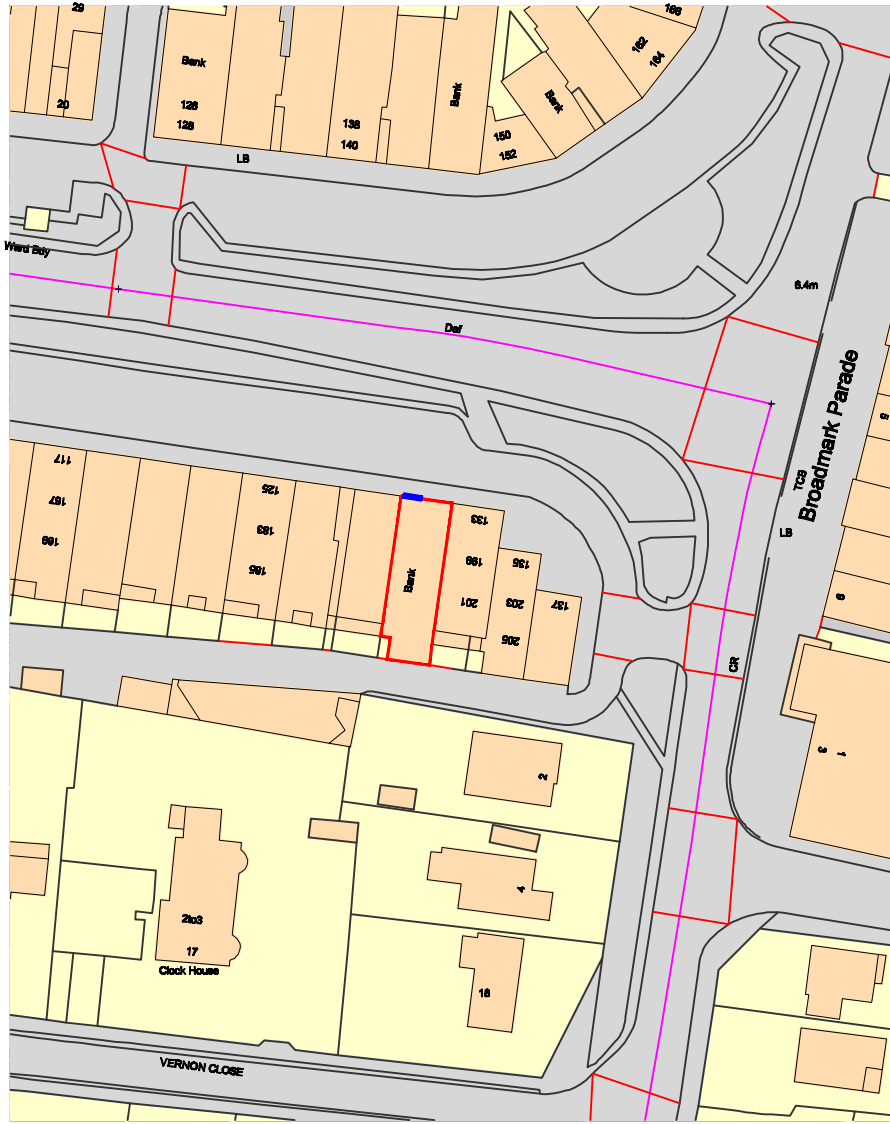


Ordnance Survey, (c) Crown Copyright 2010. All rights reserved. Licence number 100020449

— Branch location — Location of window marketing unit

Location Map, Position of Marketing unit shown – 1:1000 @ A1

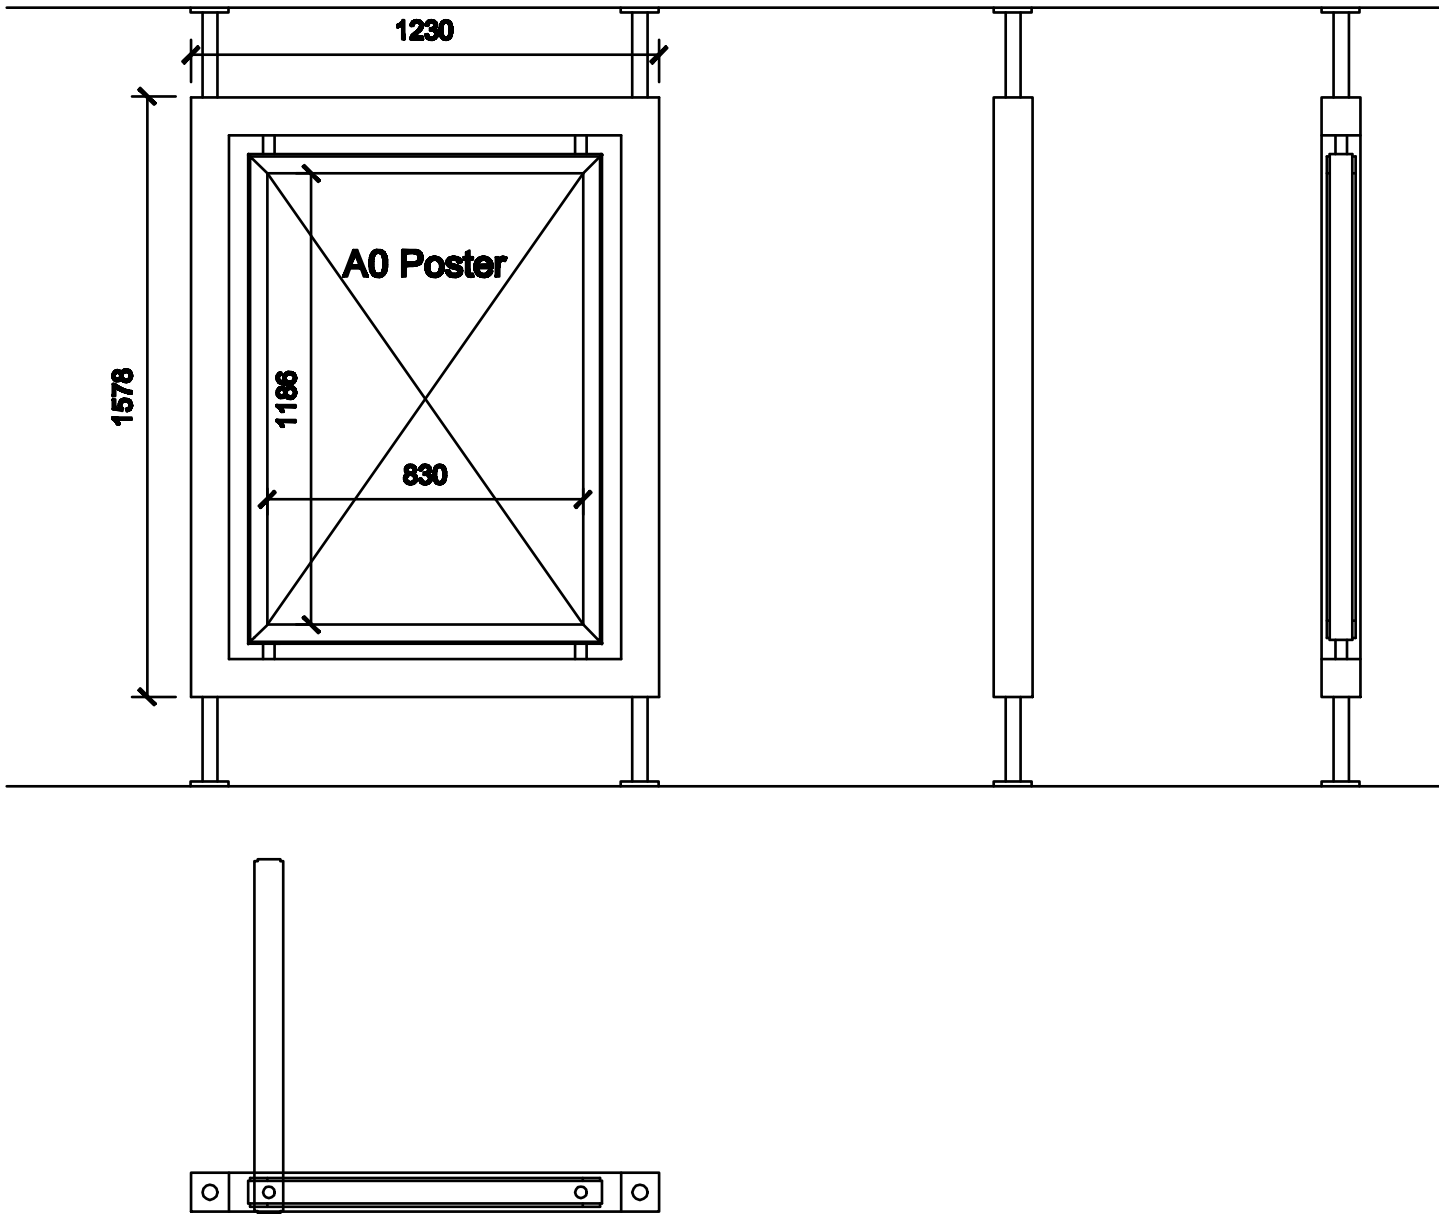

Detail of Proposed Window Marketing Unit – 1:20 @ A1

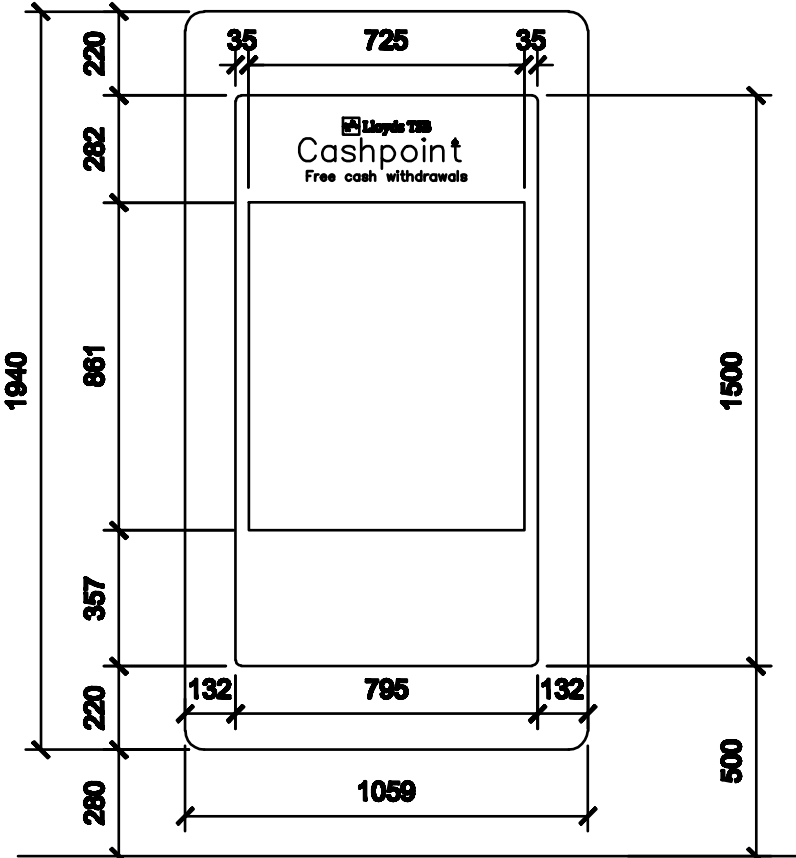

Detail of Proposed ATM Collar – 1:20 @ A1



Artists Representation of Proposed Marketing Unit – N.T.S

isg Cathedral		SCALE		DRAWING STATUS	
MAIN CONTRACTOR		CONTRACT		JOB #	
ISG CATHEDRAL		DATE		DRAWN BY	
10/08/11/10		CHECKED BY		PROJECT No.	
DESIGN ARCHITECT		CLIENT ARCHITECT		TITLE	
ISG CATHEDRAL		LBG GPM		RUSTINGTON – ADVERTISING CONSENT	
SITE ADDRESS		DRAWING NUMBER		REV	
Lloyds TSB 131 The Street Rustington Littlehampton West Sussex BN16 3DW		00000000-P10B0000--AR#-0#-A#-0000		DATE	
00/00/0000		DRAWN		COMMENTS	
-		-		-	