




Photographs of Effected Elevations – N.T.S

Proposed marketing to be installed;

1No. A0 window marketing units.


1No. ATM collar.

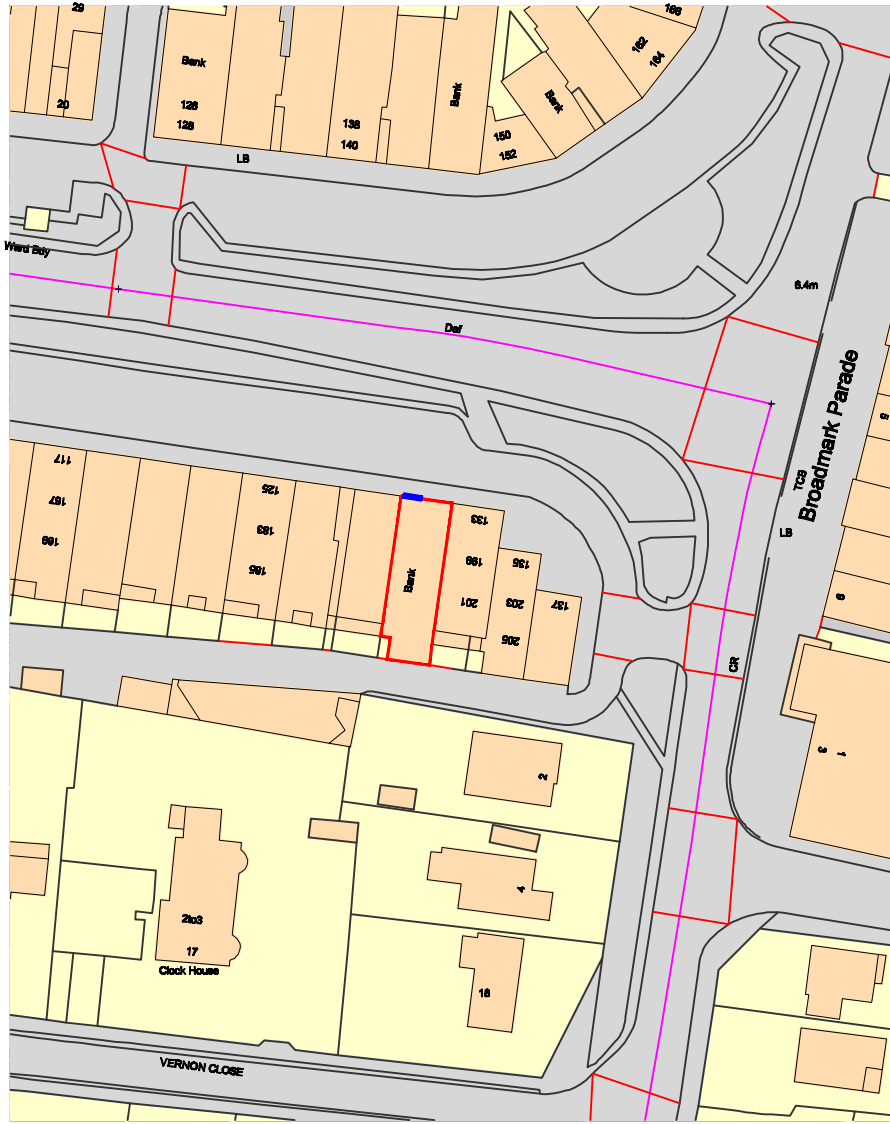


Ordinance Survey, (c) Crown Copyright 2010. All rights reserved. Licence number 100020449

— Branch location — Location of window marketing unit

Location Map, Position of Marketing unit shown – 1:1000 @ A1

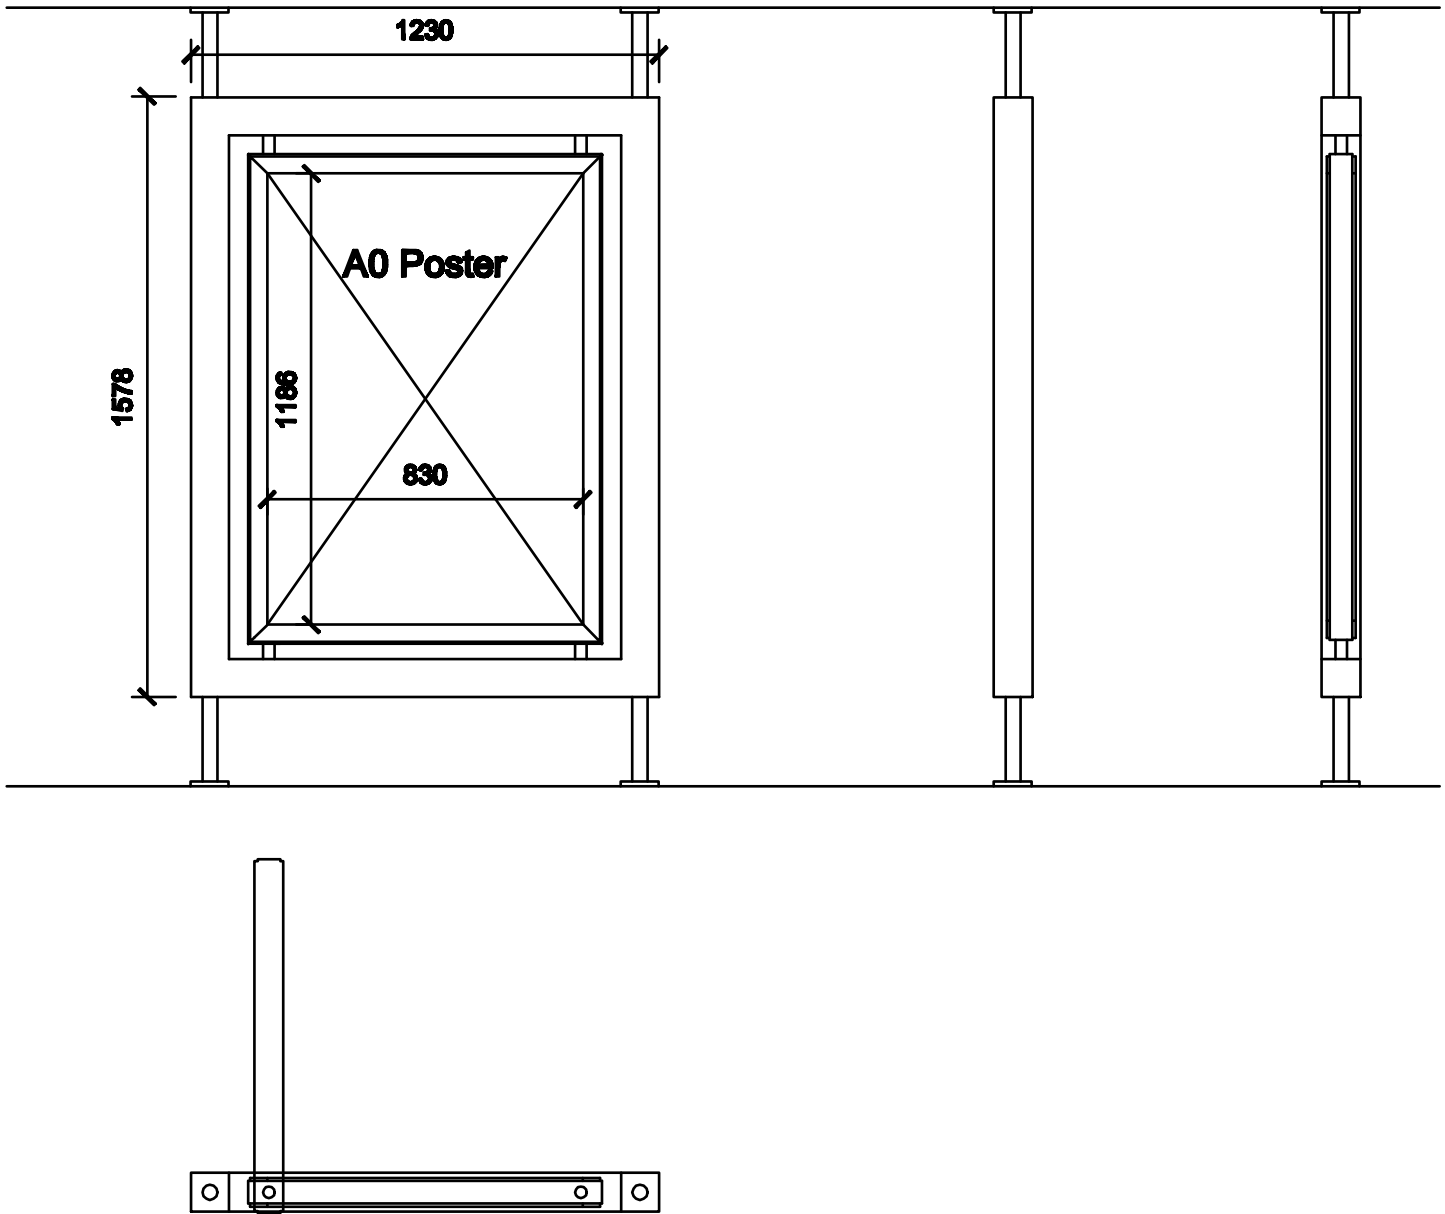

Detail of Proposed Window Marketing Unit – 1:20 @ A1

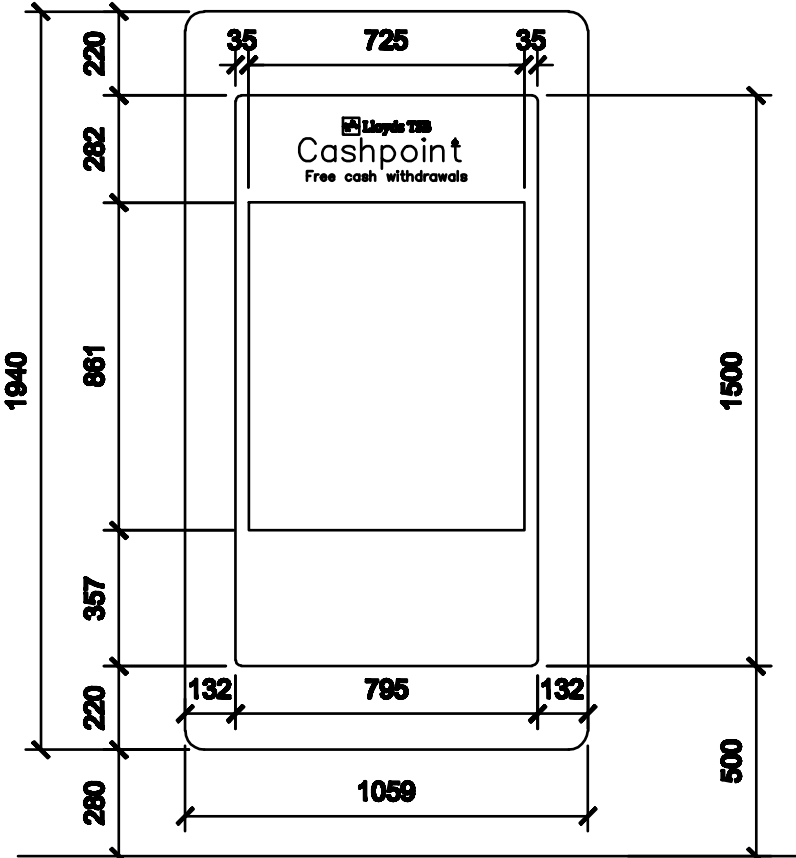

Detail of Proposed ATM Collar – 1:20 @ A1



Artists Representation of Proposed Marketing Unit – N.T.S

ISg Cathedral			
MAIN CONTRACTOR ISG CATHEDRAL		SCALE	DRAWING STATUS
CONTRACT	JOB #	DATE 08/11/10	DRAWN BY CHECKED BY
DESIGN ARCHITECT ISG CATHEDRAL		CLIENT ARCHITECT LBG GPM	
SITE ADDRESS Lloyds TSB 131 The Street Rustington Littlehampton West Sussex BN16 3DW			
PREMISE No.		PROJECT No.	
TITLE RUSTINGTON - ADVERTISING CONSENT			
DRAWING NUMBER 00000000-P10B0000---AR##-0#-A#-0000			
REV	DATE	DRAWN	COMMENTS
-	06/00/0000	- / -	-