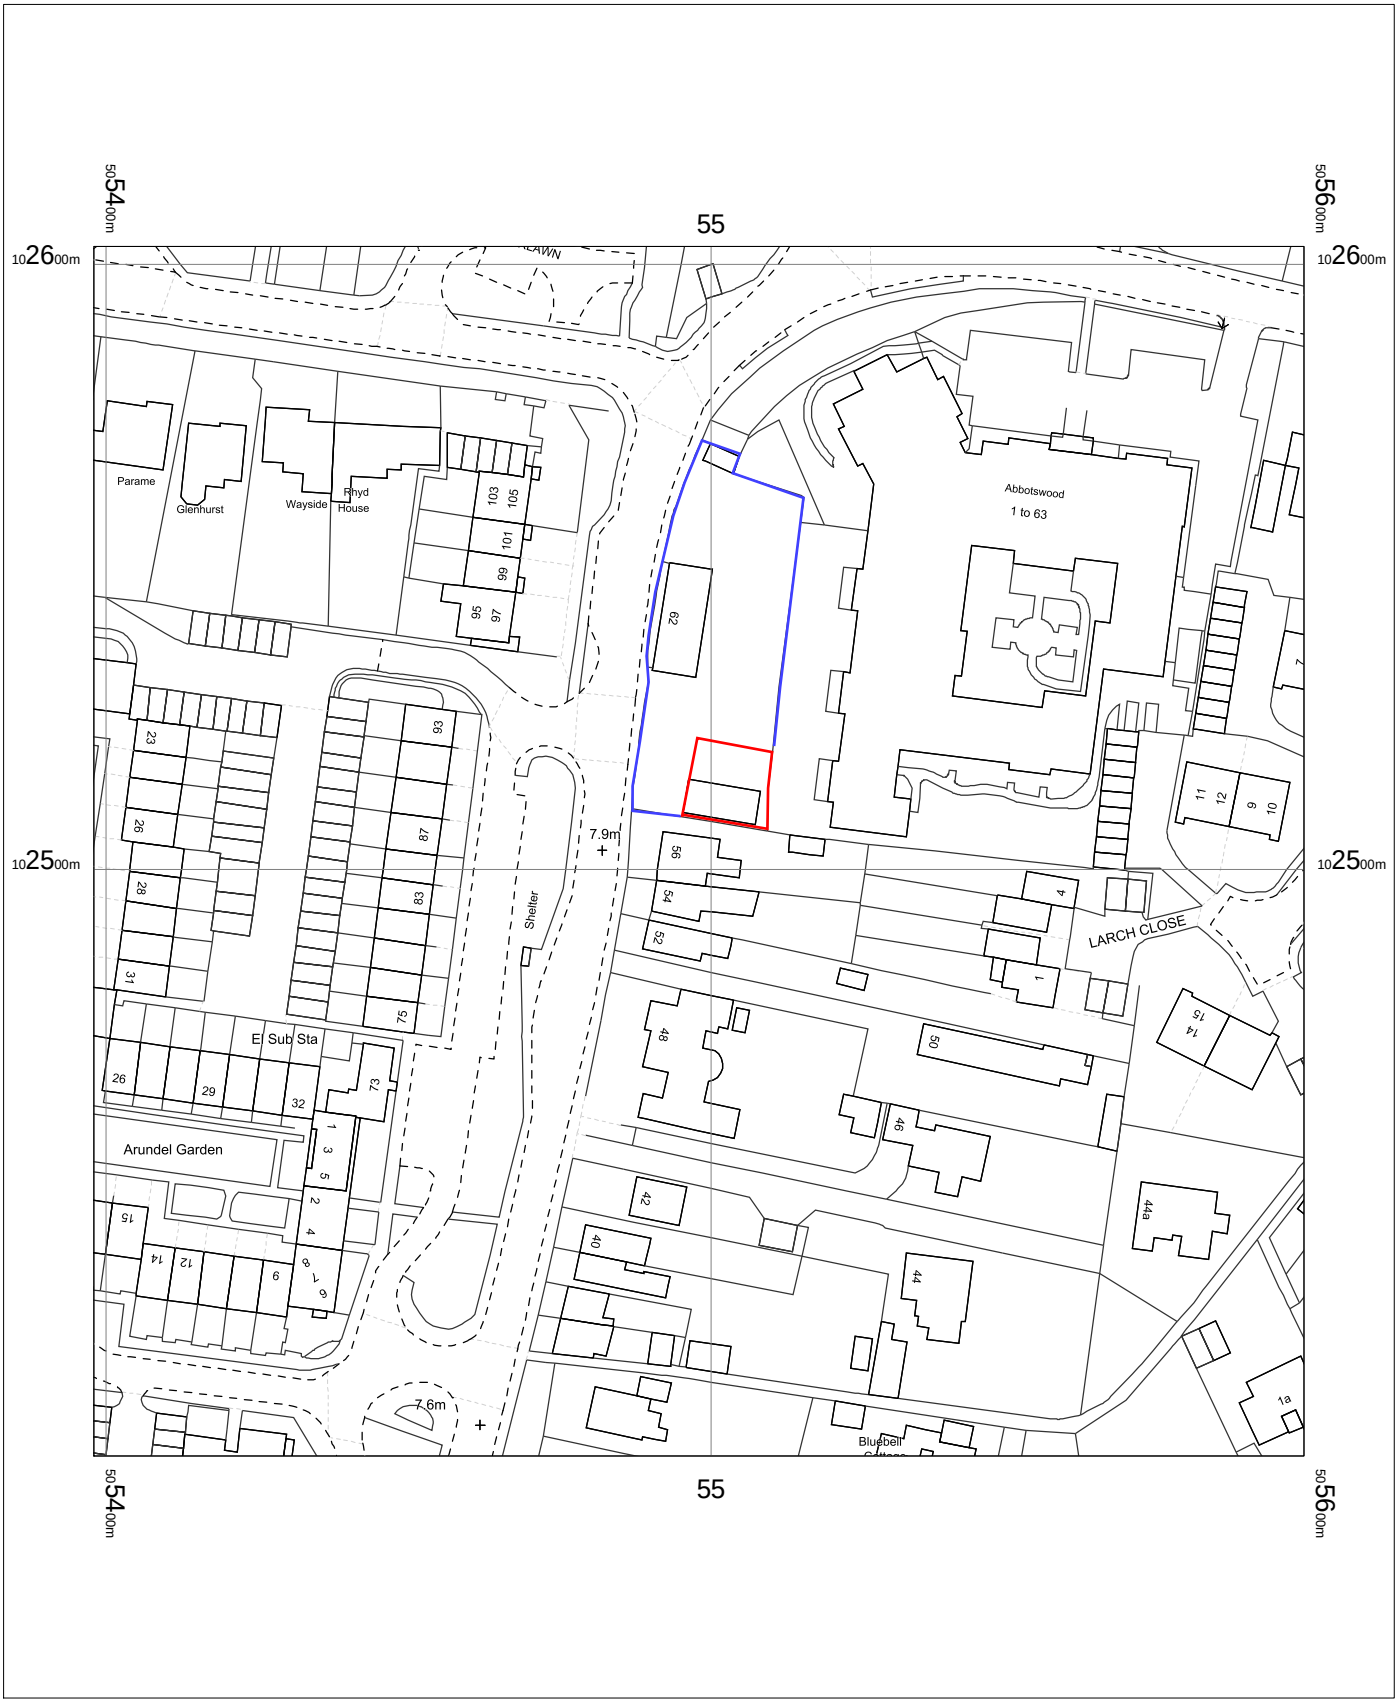

0 5 10 15 20 25 30 35 40 45 50
m

Palm Cottage, 62 Ash Lane, Rustington
BN16 3BT
Ref. 2376

OS MasterMap 1250/2500/10000 scale
Friday, November 9, 2018, ID: CM-00755194
www.centremapslive.co.uk

1:1250 scale print at A4, Centre: 505498 E, 102503 N

©Crown Copyright Ordnance Survey. Licence no. 100019980

N

Surveyors and Designers

Building design
Planning
Surveys
Glazed structures

Bryceson Shaw Associates

Tel/Fax 01903 734381
E-mail brycesonshaw@btinternet.com