


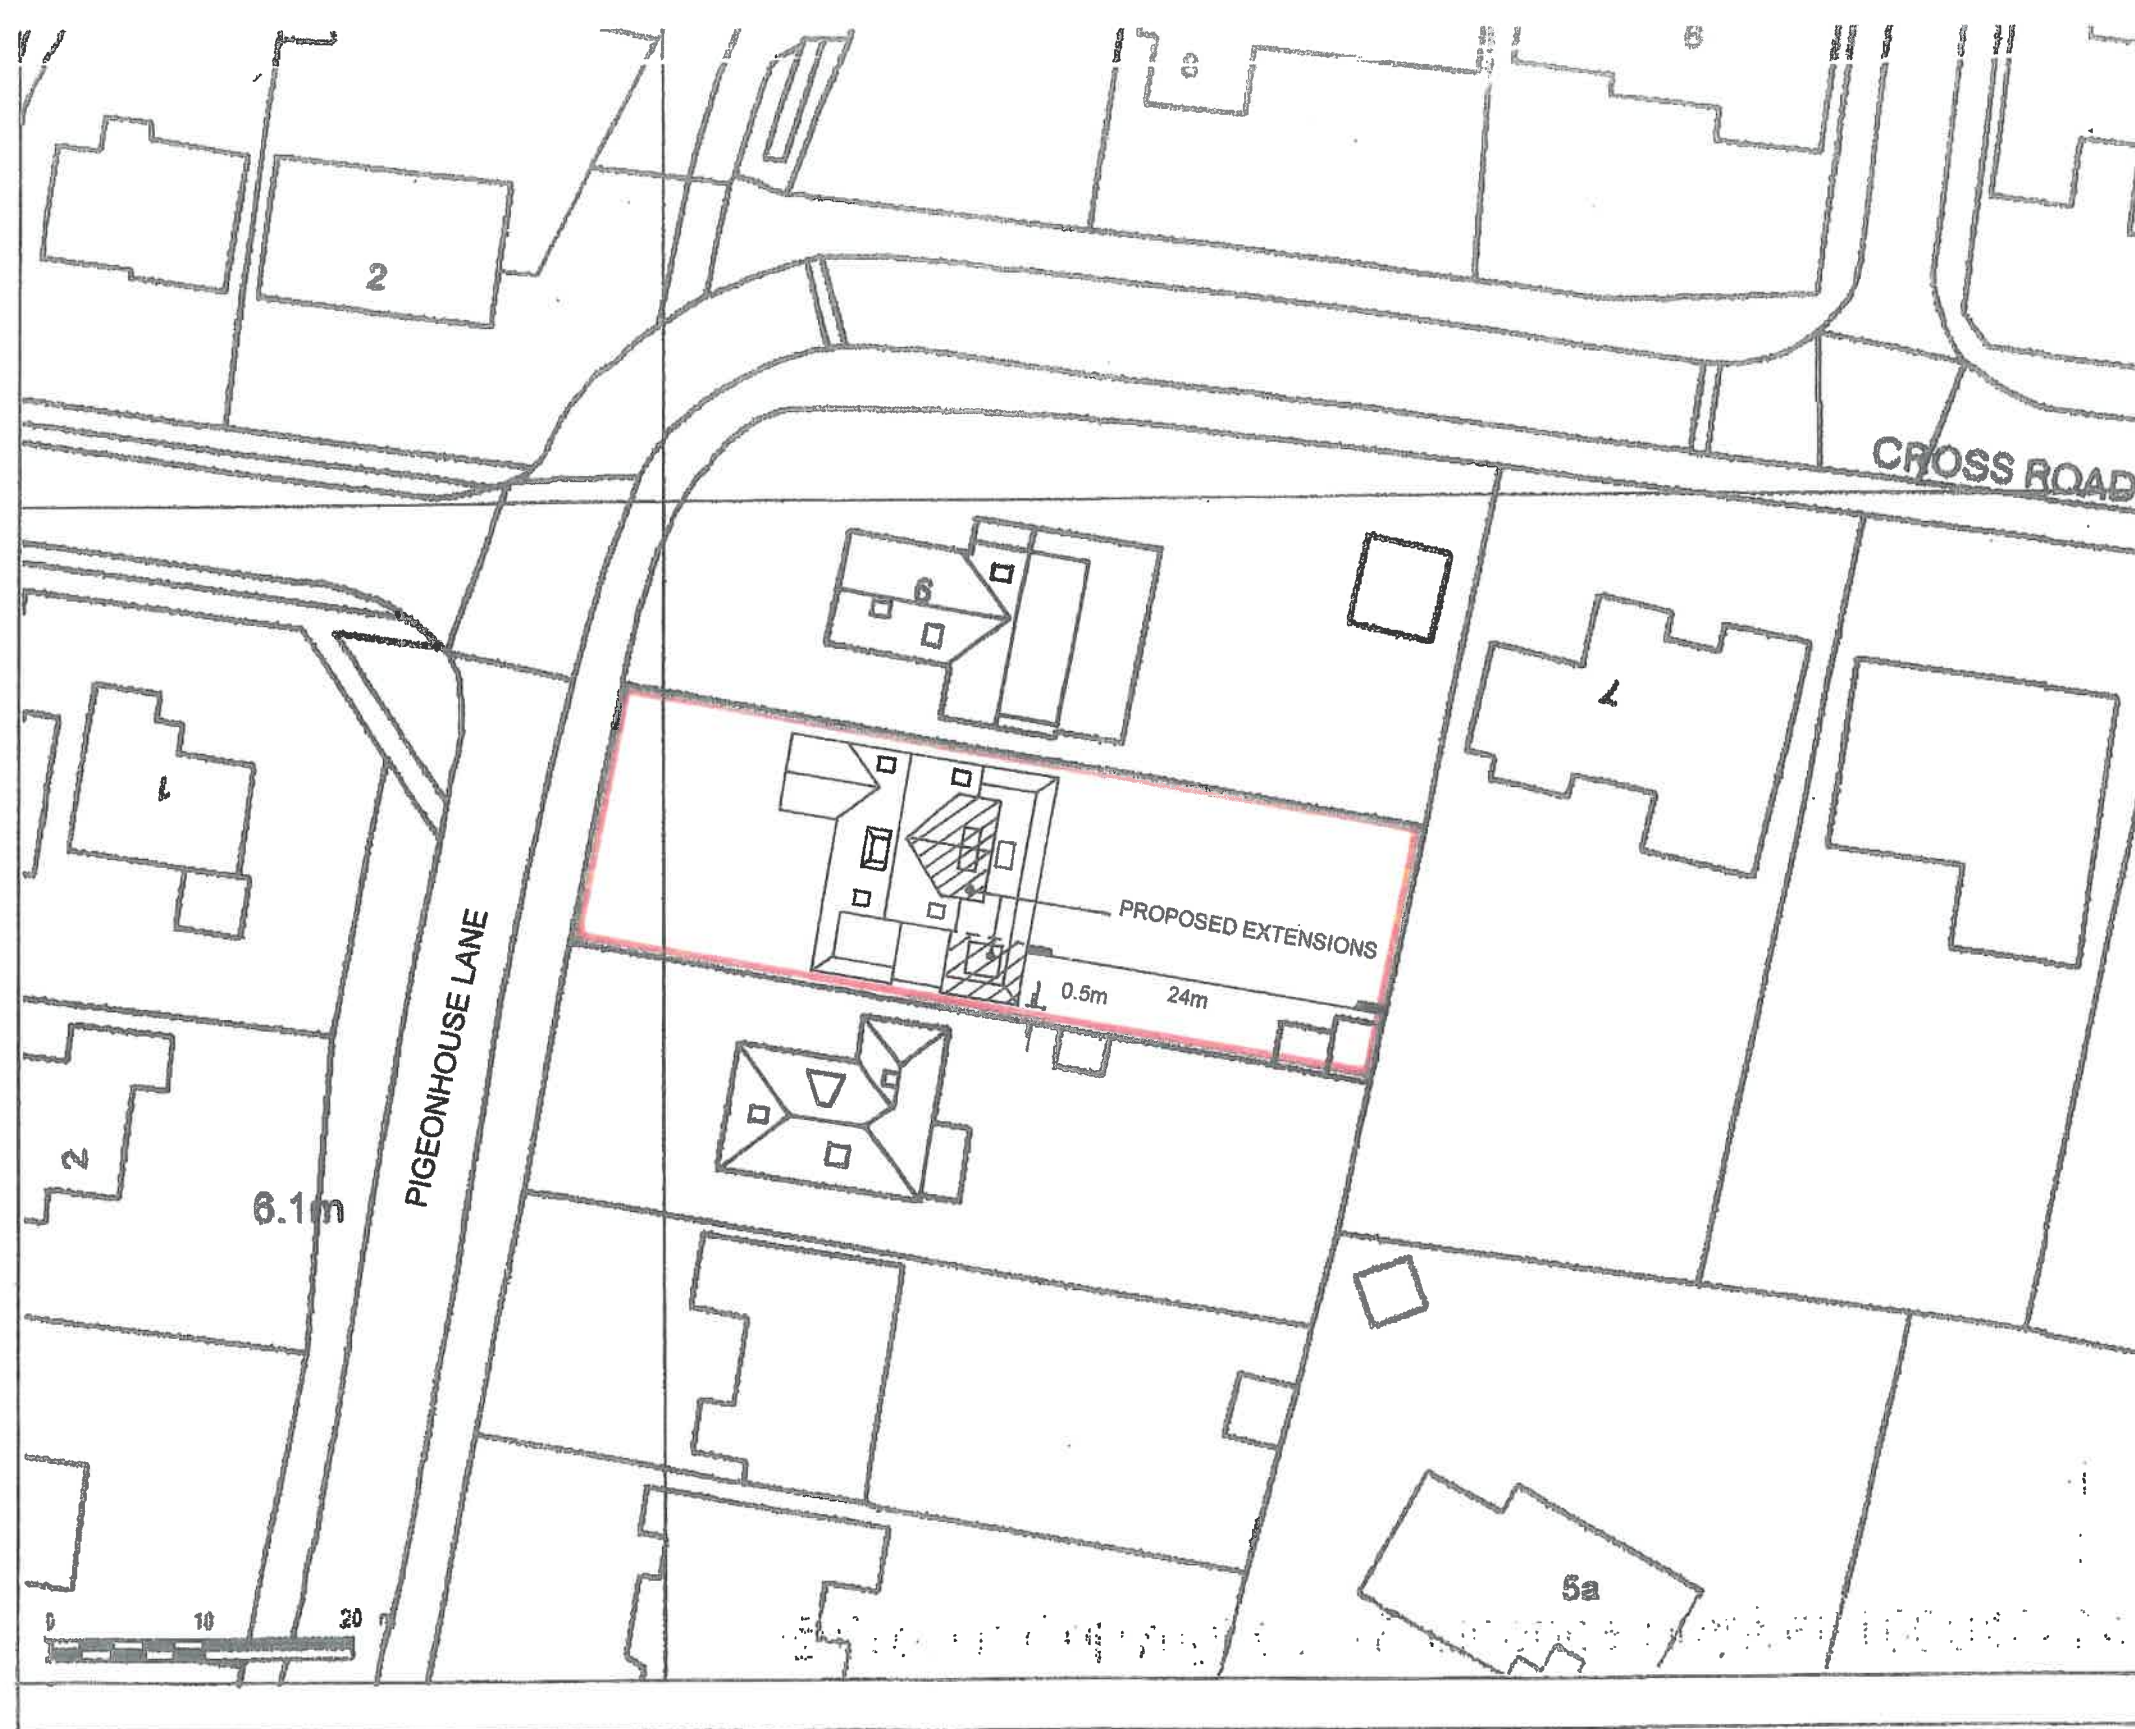

ATELIER CONSULTANTS

phone 07977 070 031

OLD RECTORY COTTAGE, 55C KINGSTON LANE BN42 4SP

e.mail peter@atelierconsultants.co.uk

PROJECT:

1 PIGEONHOUSE LANE, RUSTINGTON

CLIENT:

Mr and Mrs Beal

Drawing Title:

PROPOSED BLOCK PLAN

Scale: 1:1500 @ A3

Date: November 2019

Drawing Number: 154 / P / 003 Rev.