



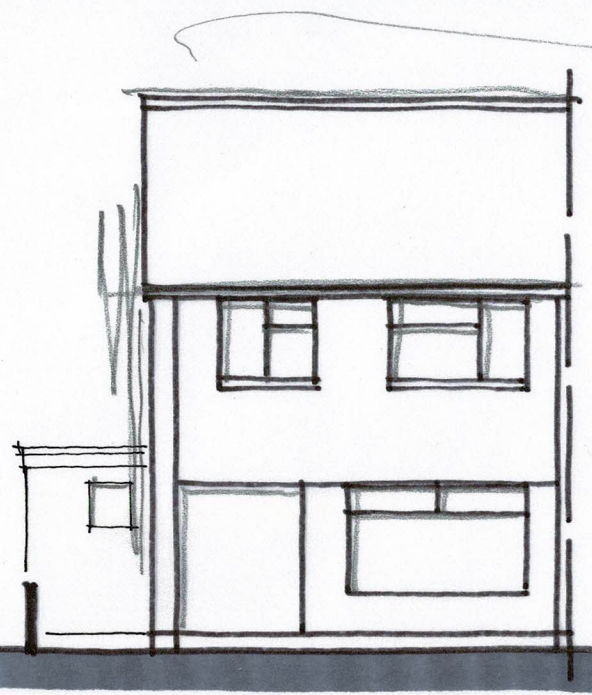




FRONT (n)




SIDE (e)

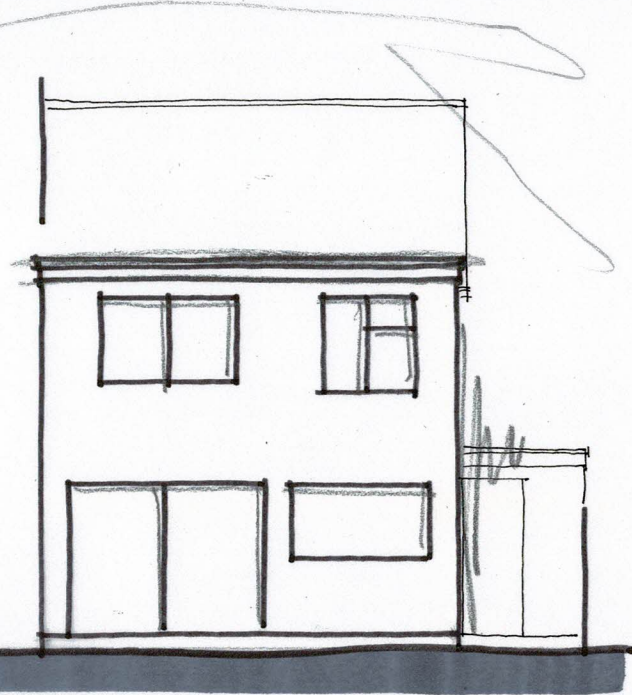

REAR (s) ELEVATION 1:100 @ A3

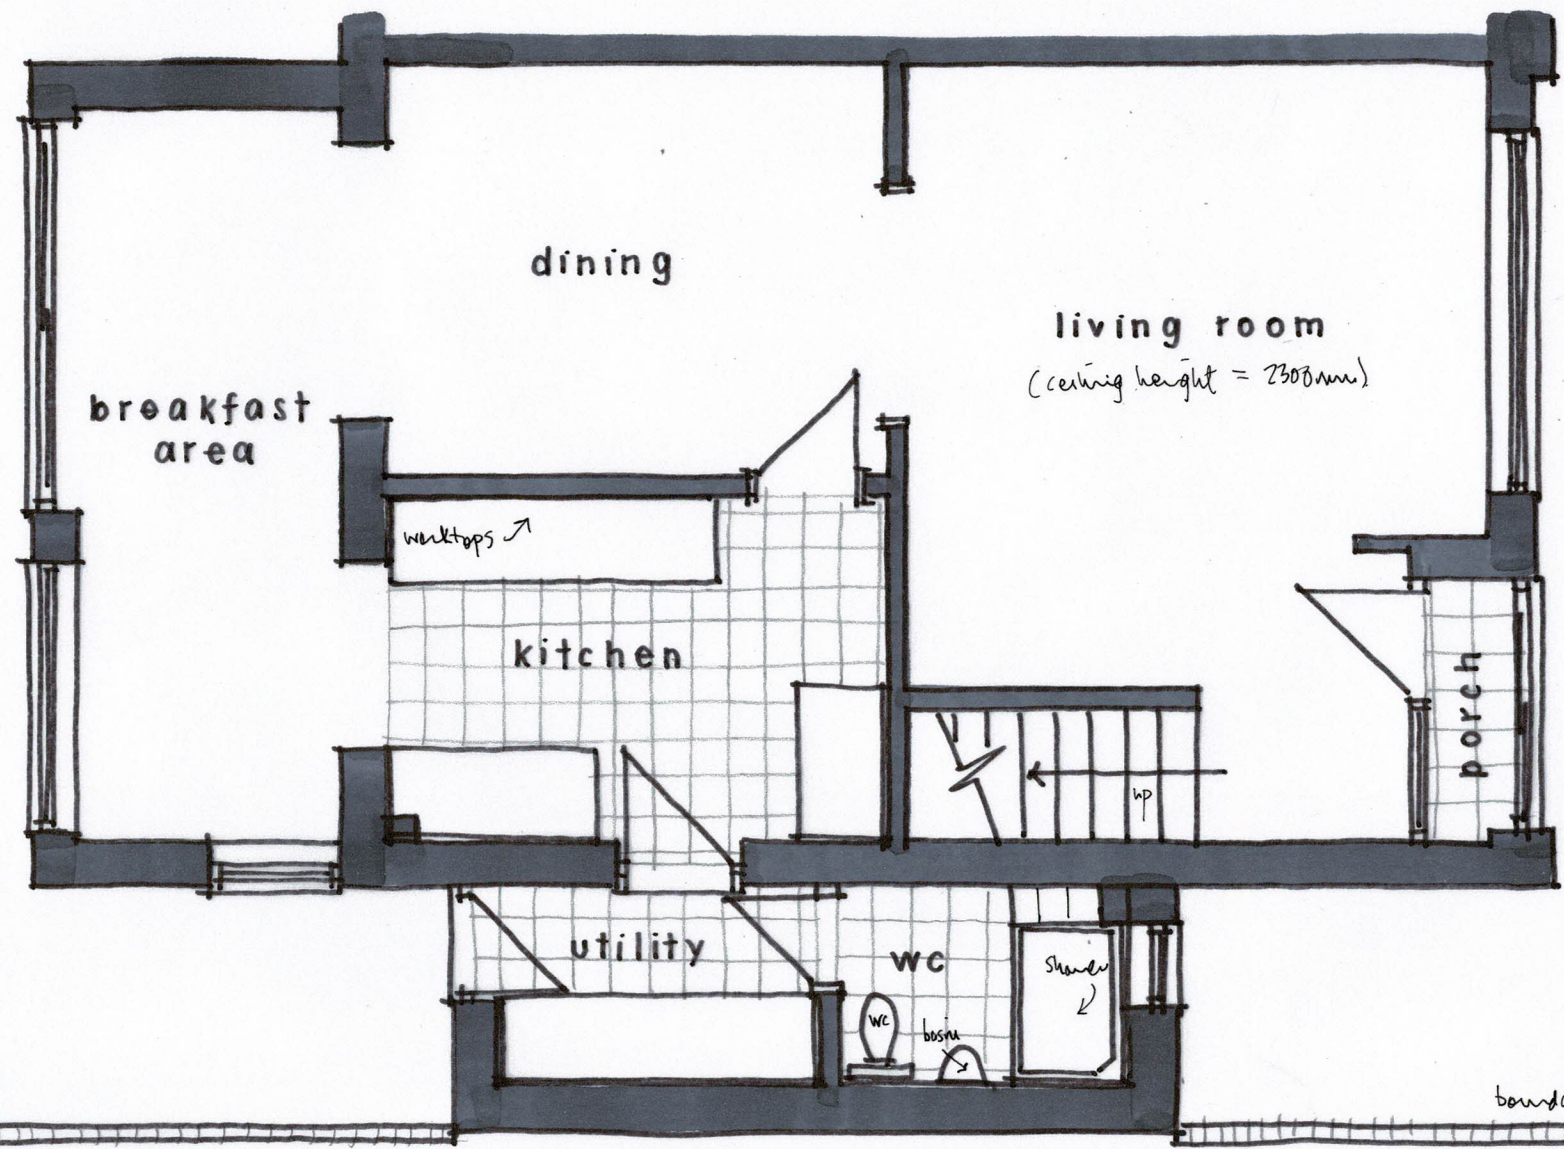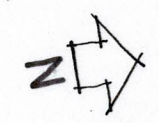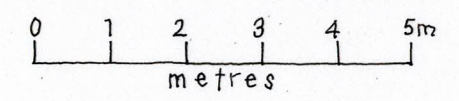

GROUND FLOOR PLAN 1:50 @ A3

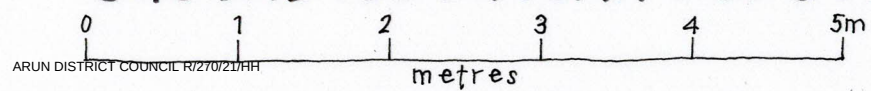

37 KIRDFORD CLOSE, RUSTINGTON
Existing details 01

Oct 2021

Wayne Gander MCIAT
Architectural Technologist
98 Durrington Lane, Worthing
West Sussex BN13 2RQ
E : waynegander08@gmail.com