



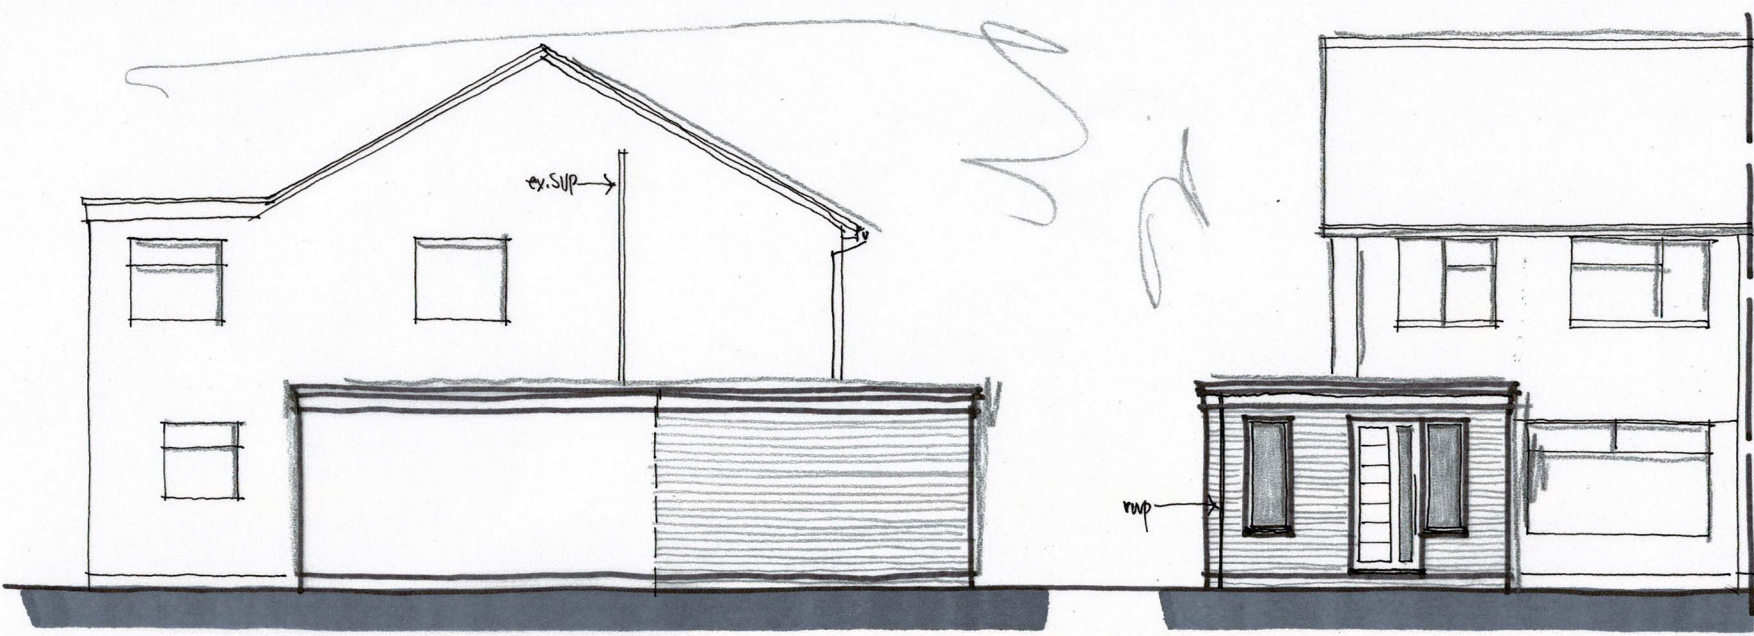

SIDE (e) ELEVATION 1:100

FRONT (n)

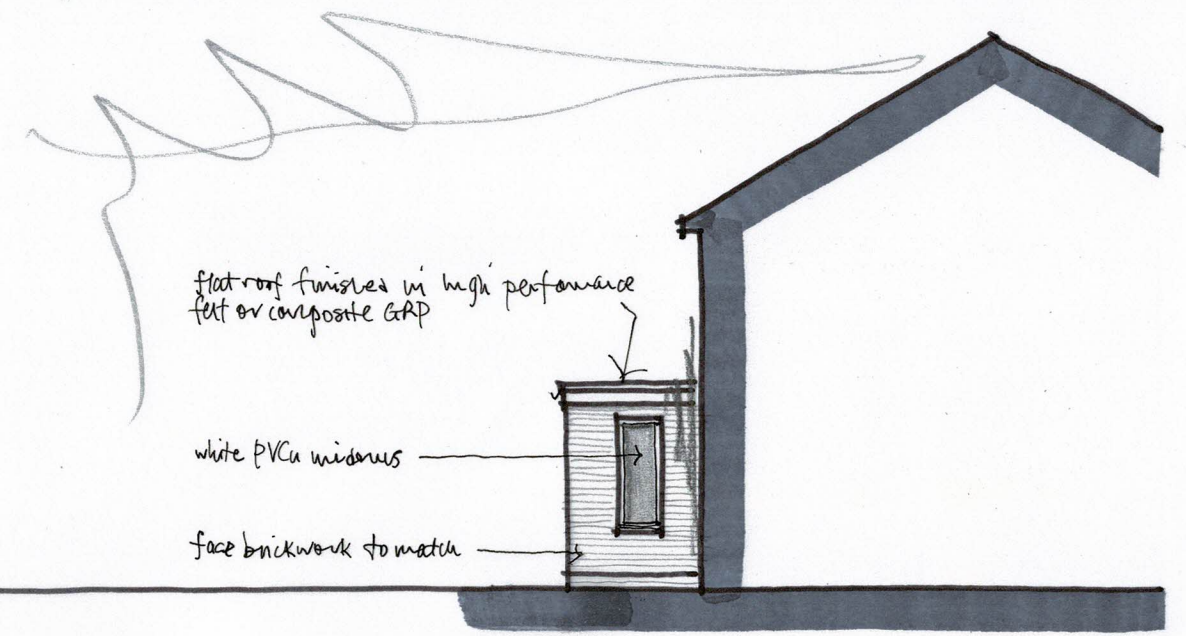


flat roof finishes in high performance felt or composite GRP

white PVCu windows

face brickwork to match

SIDE (w)
0 1 2 3 4 5m
metres

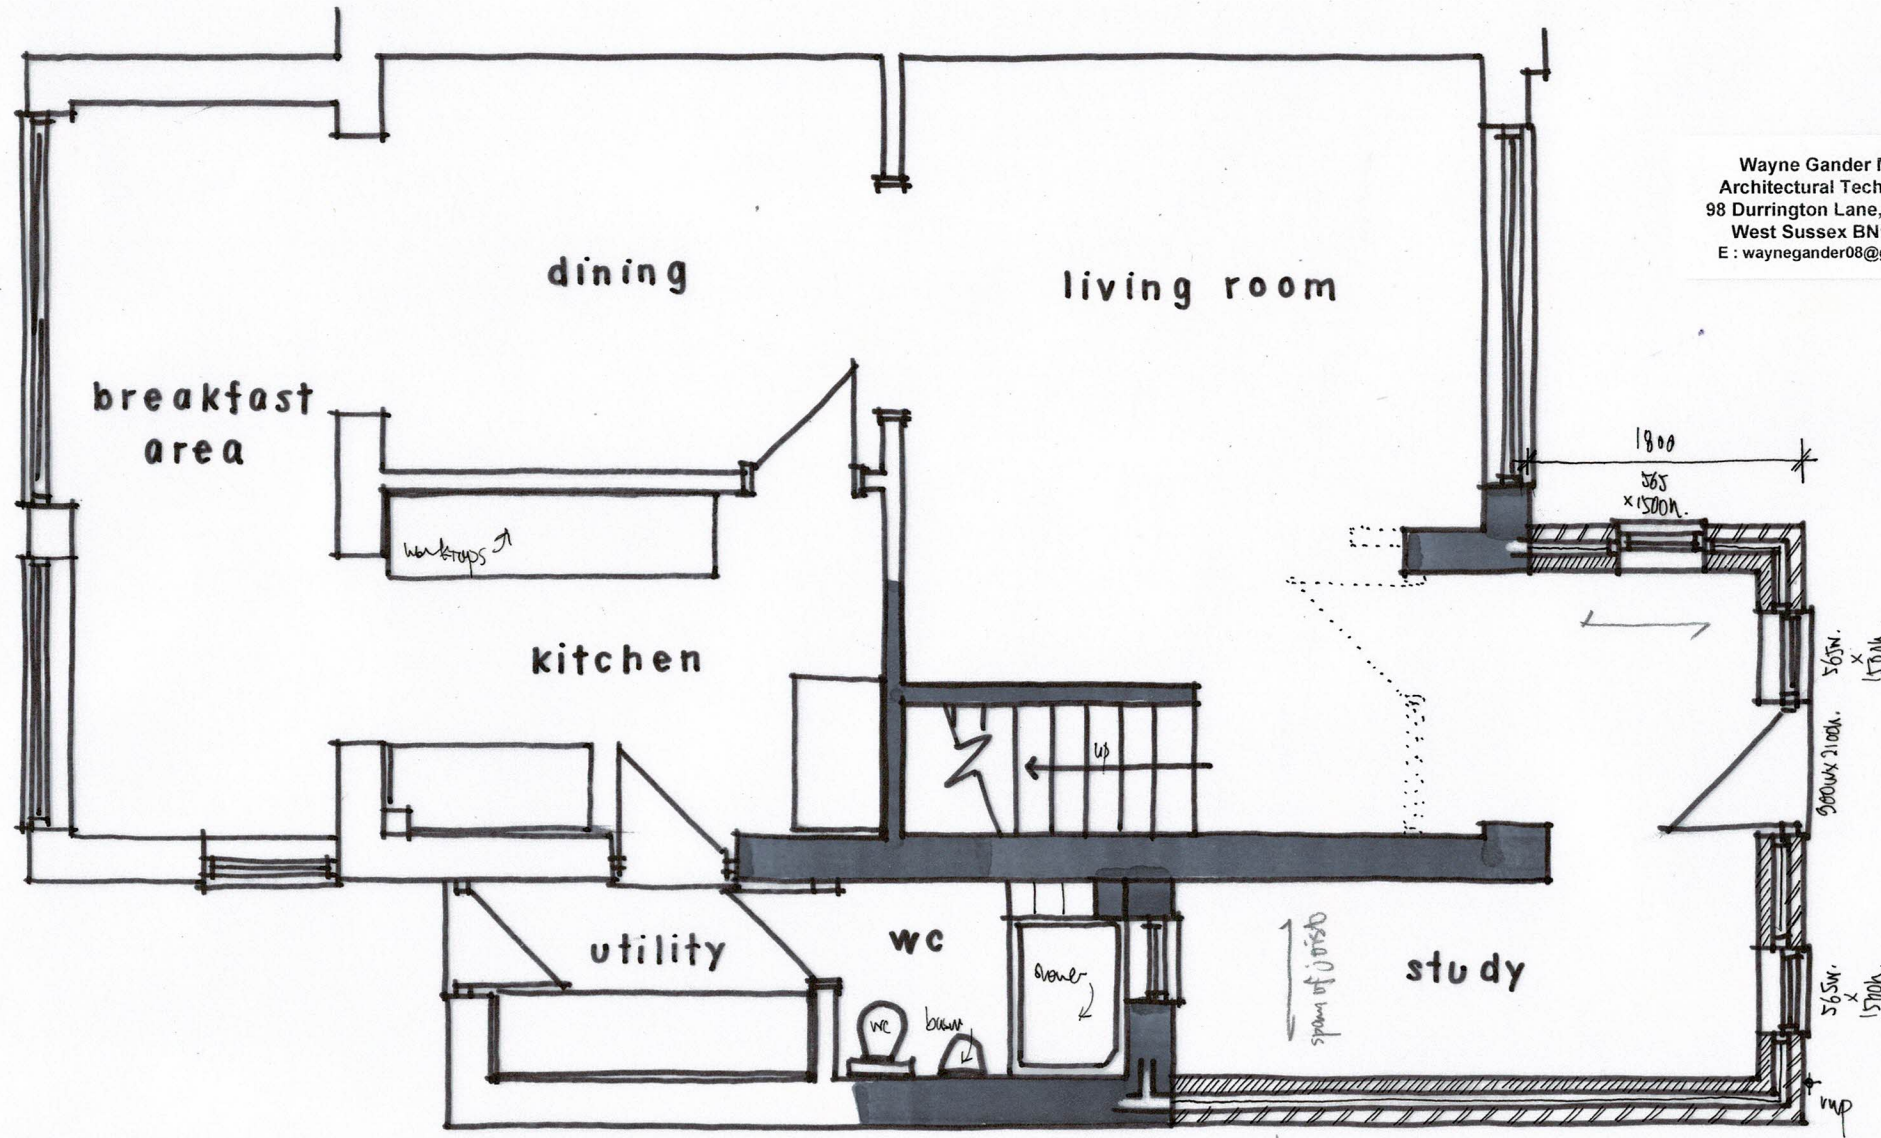


GROUND FLOOR PLAN 1:50 @ A3


0 1 2 3 4 5m
metres



Wayne Gander MCIAT
Architectural Technologist
98 Durrington Lane, Worthing
West Sussex BN13 2RQ
E : waynegander08@gmail.com

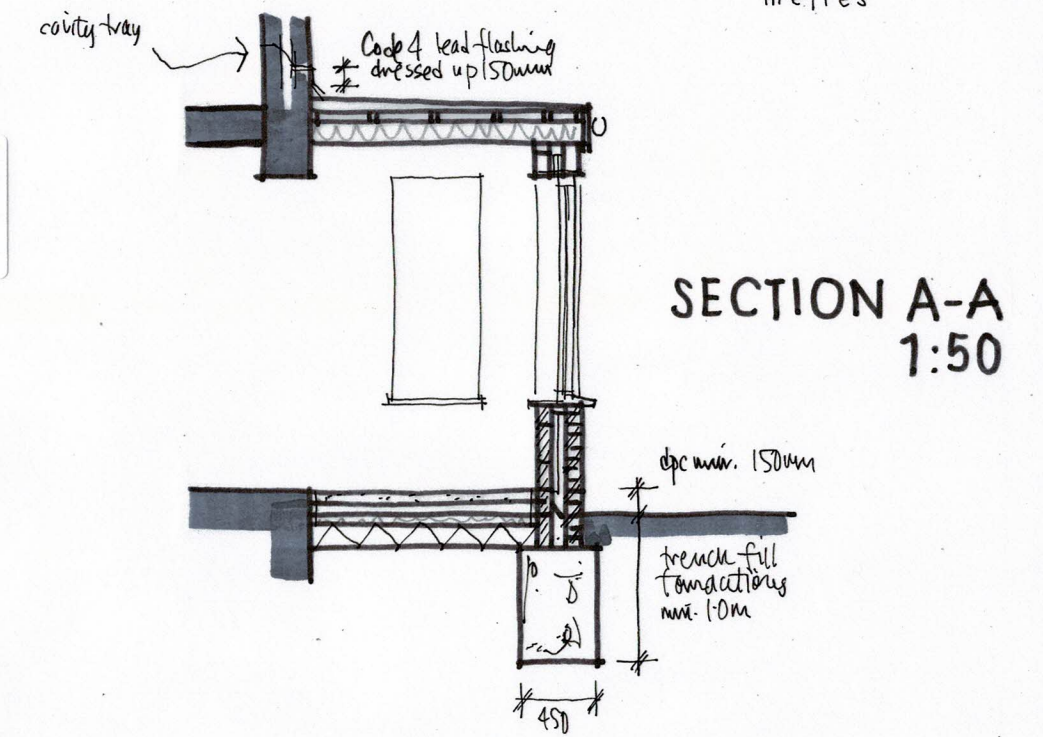

SECTION A-A
1:50

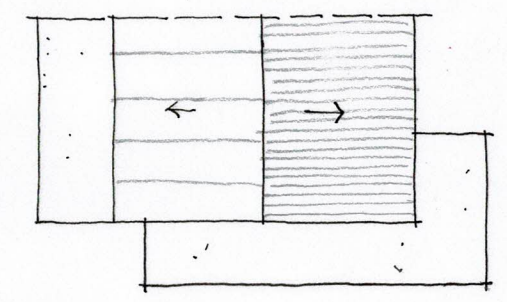

ROOF PLAN
1:200

37 KIRDFORD CLOSE, RUSTINGTON
Proposals 02

Oct 2021