



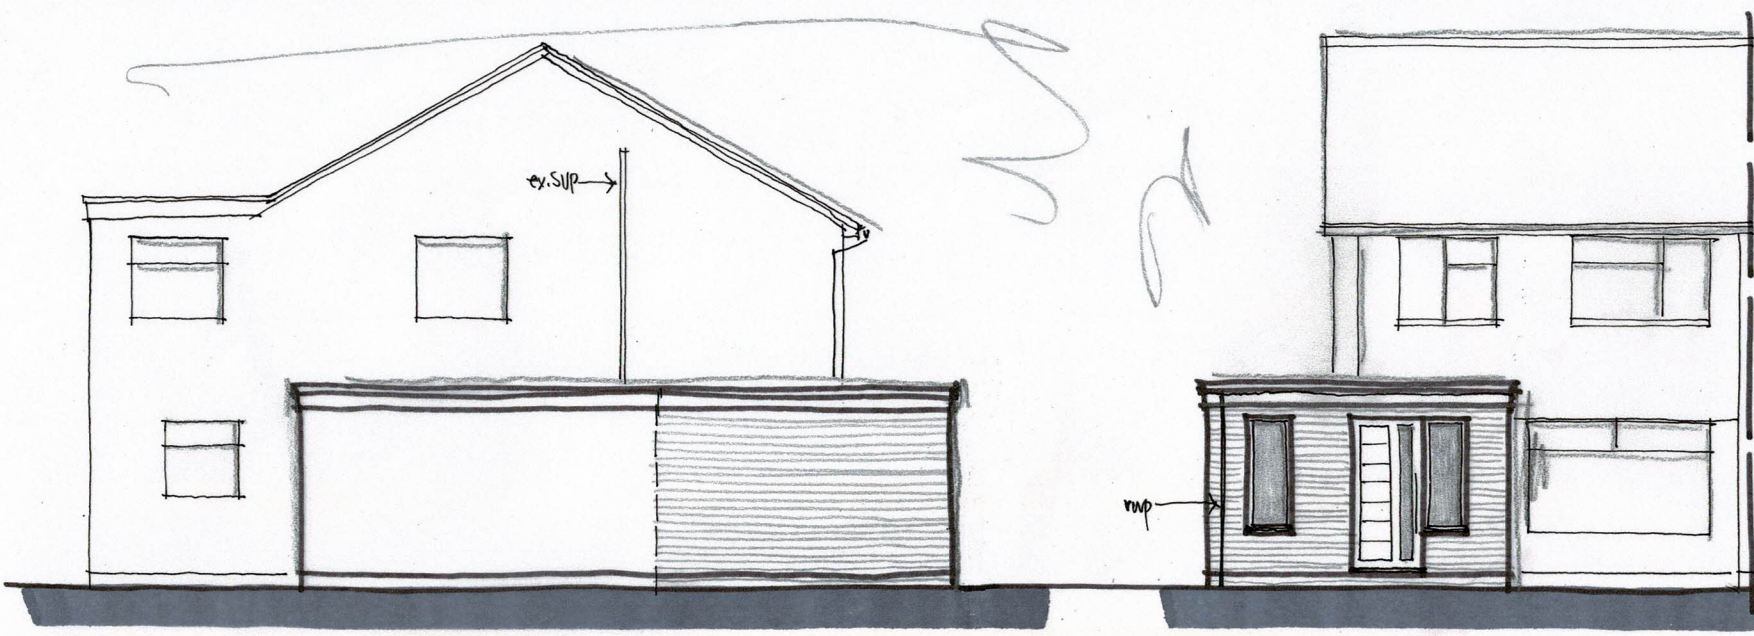


SIDE (e) ELEVATION 1:100

FRONT (n)

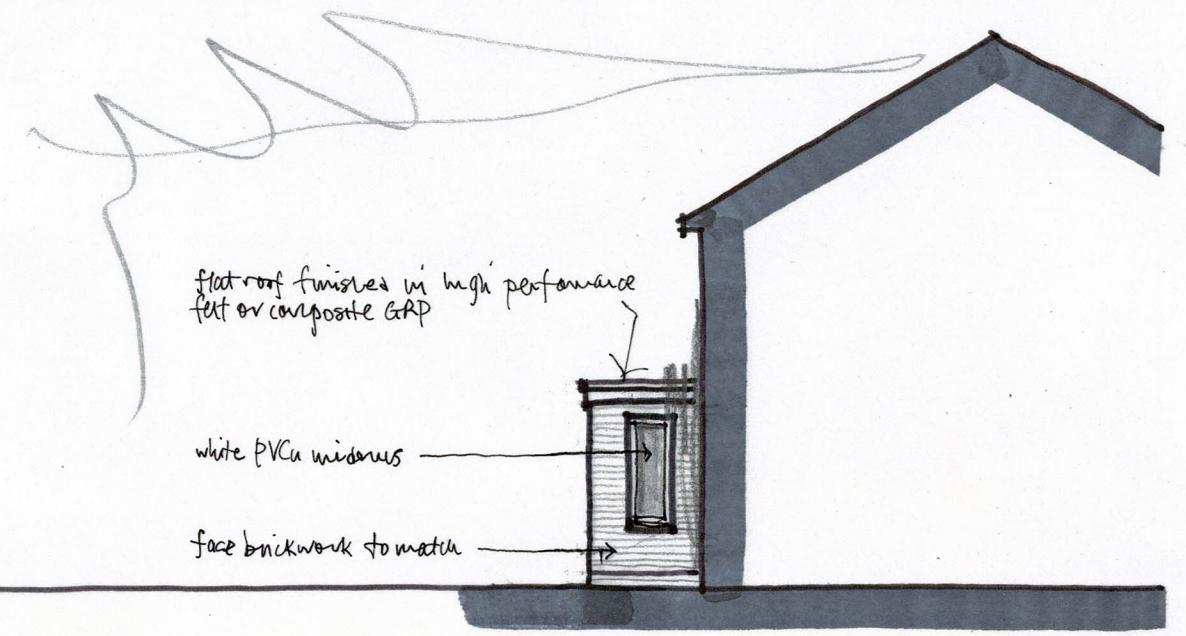


SIDE (w)  
0 1 2 3 4 5m  
metres

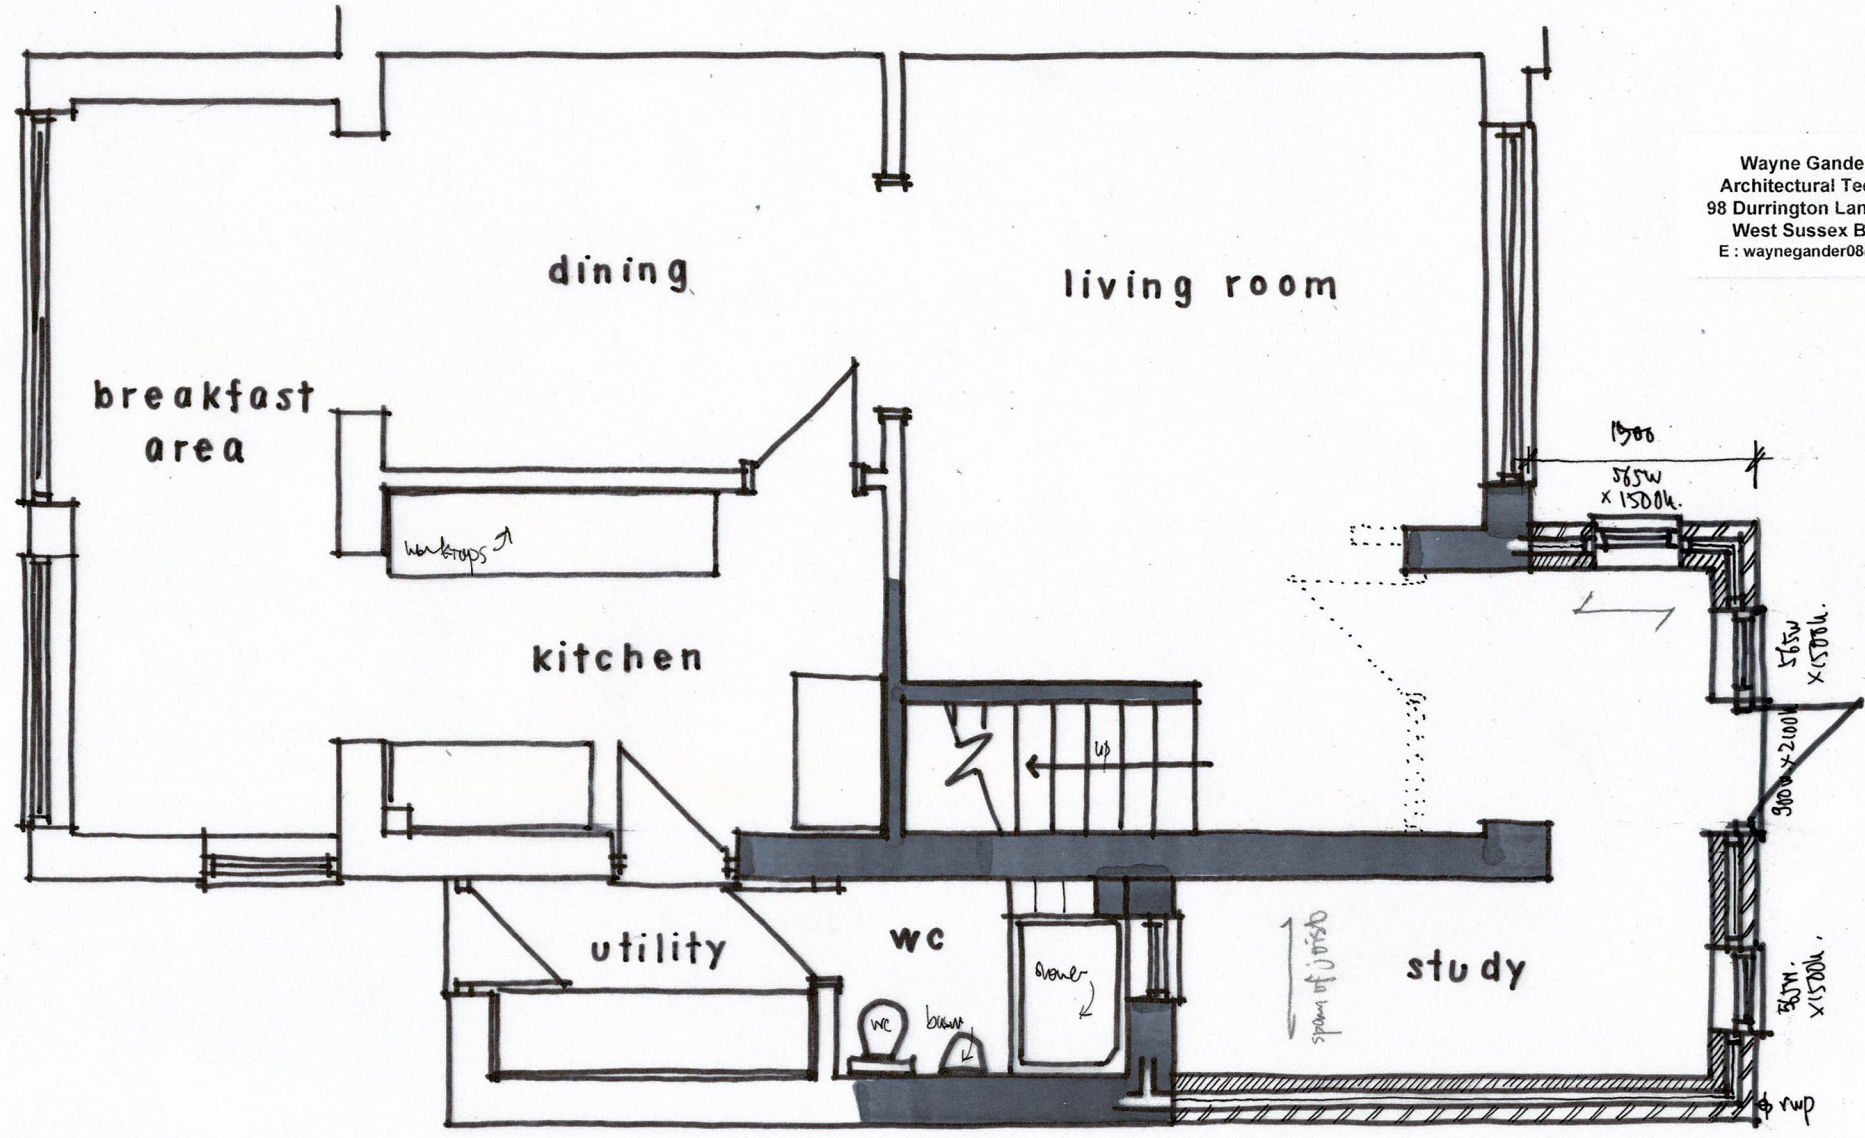


GROUND FLOOR PLAN 1:50 @ A3



Wayne Gander MCIAT  
Architectural Technologist  
98 Durrington Lane, Worthing  
West Sussex BN13 2RQ  
E : waynegander08@gmail.com

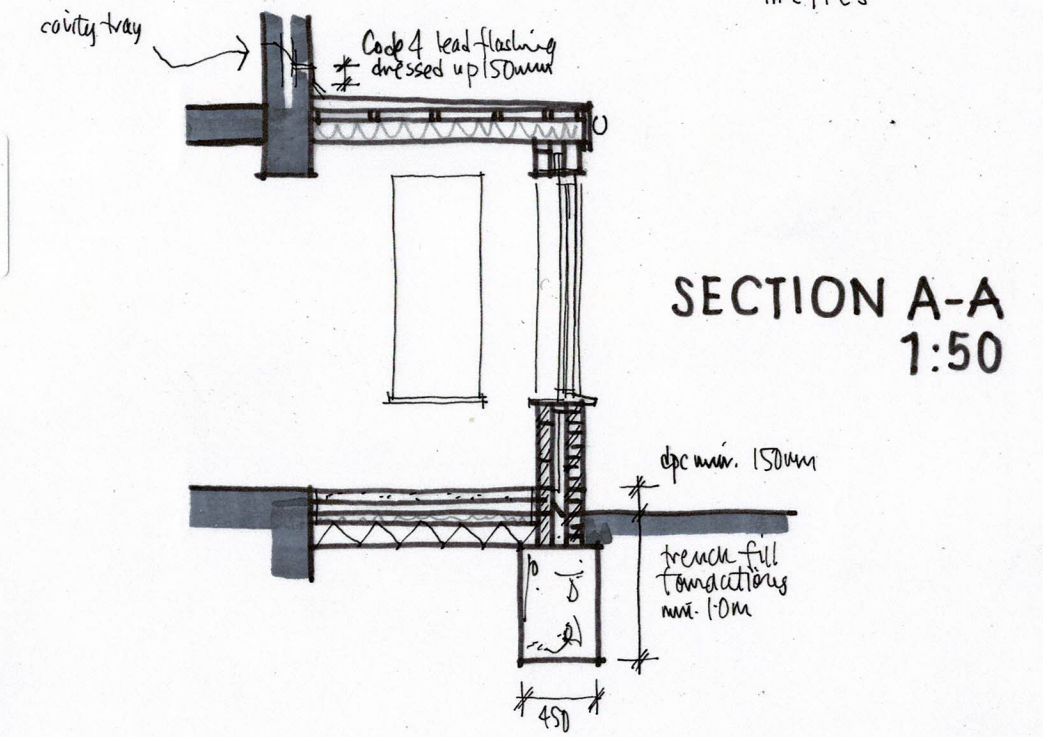

SECTION A-A  
1:50

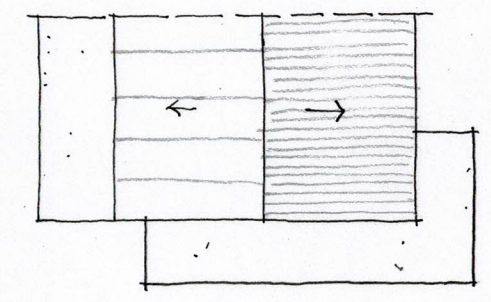

ROOF PLAN  
1:200

Revising A- reduces from 1800mm to 1500mm 13/12/21

37 KIRDFORD CLOSE, RUSTINGTON  
Proposals 02 A

Oct 2021