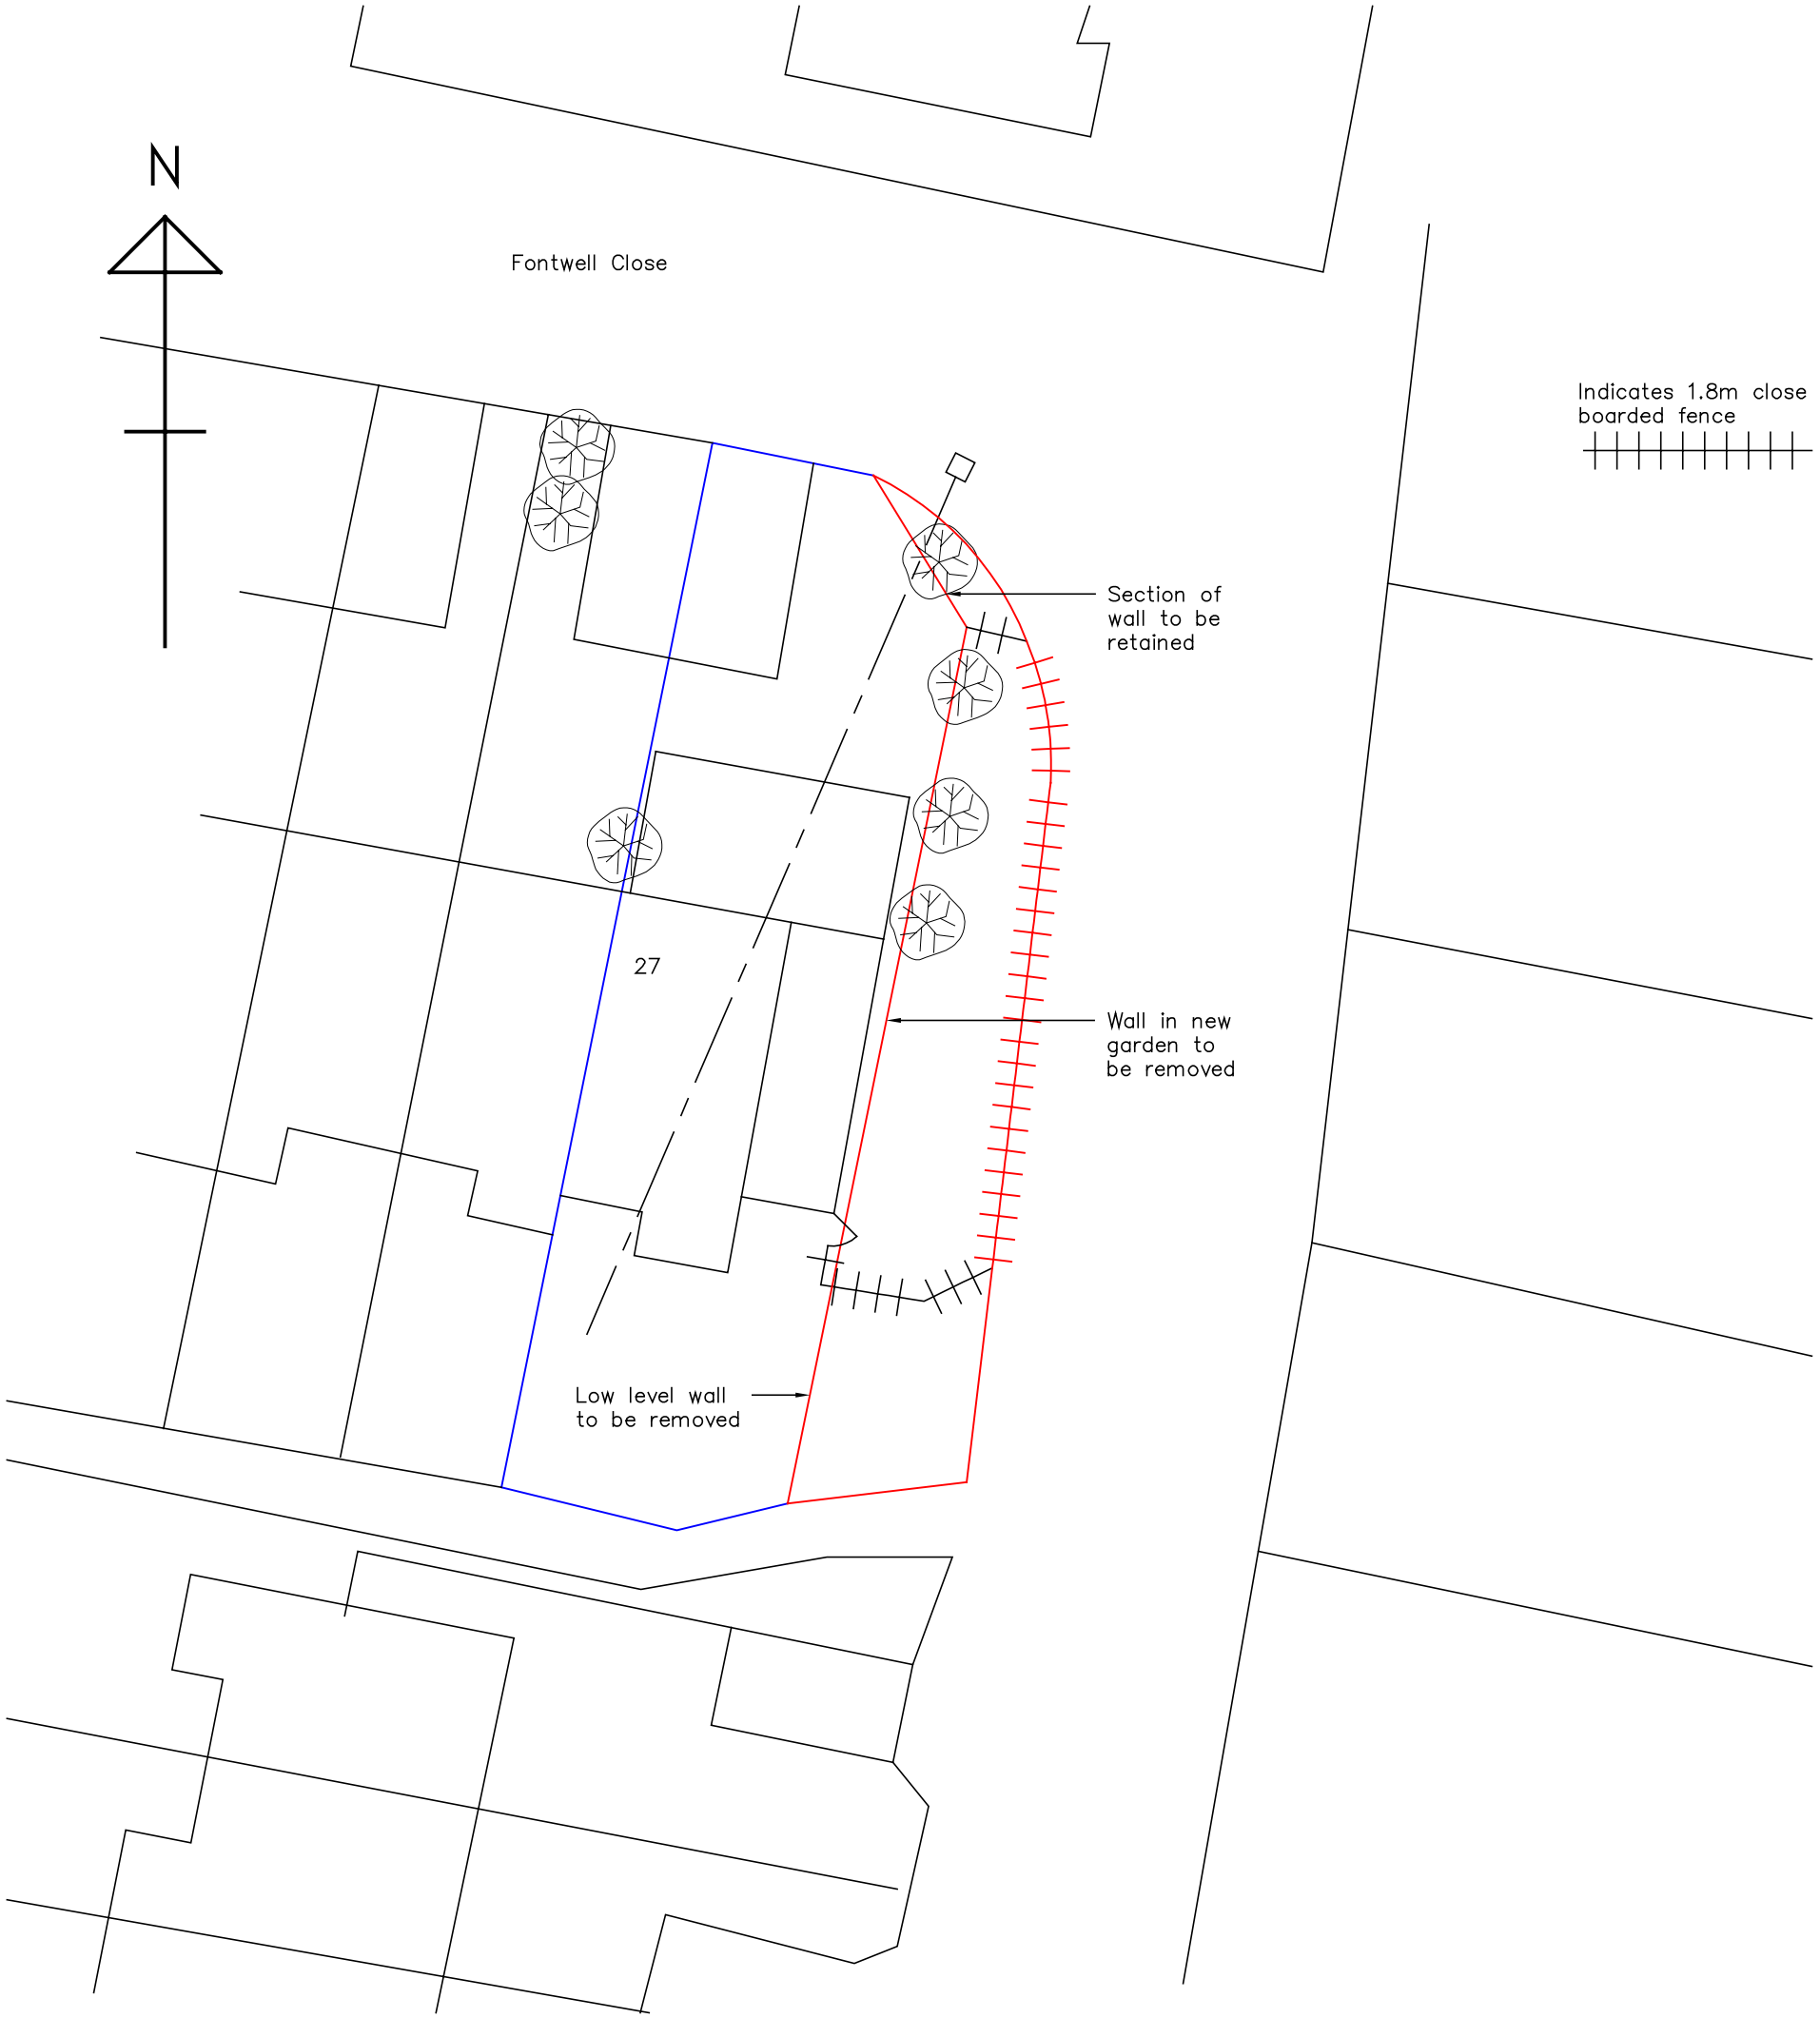


Amendments: –

BRYCESON SHAW ASSOCIATES
Surveyors and Designers
2 Wellesley Court, Fitzalan Road, Littlehampton,
West Sussex BN17 5JW
Tel. 01903 734381 Mobile: 07889 651301
E-mail: brycesonshaw@btinternet.com

Project:
Proposed extension; 27 Fontwell Close, Rustington BN16 2LL

Drawing:
Additional garden and fencing; block plan

For:
Mr. & Mrs. Debnam

Drawn:	Date:
PKS	**October 2018**
Scales: **1:200**	No: **2161/01/05**

To scale when printed on A3

ARUN DISTRICT COUNCIL R/271/18/PL