
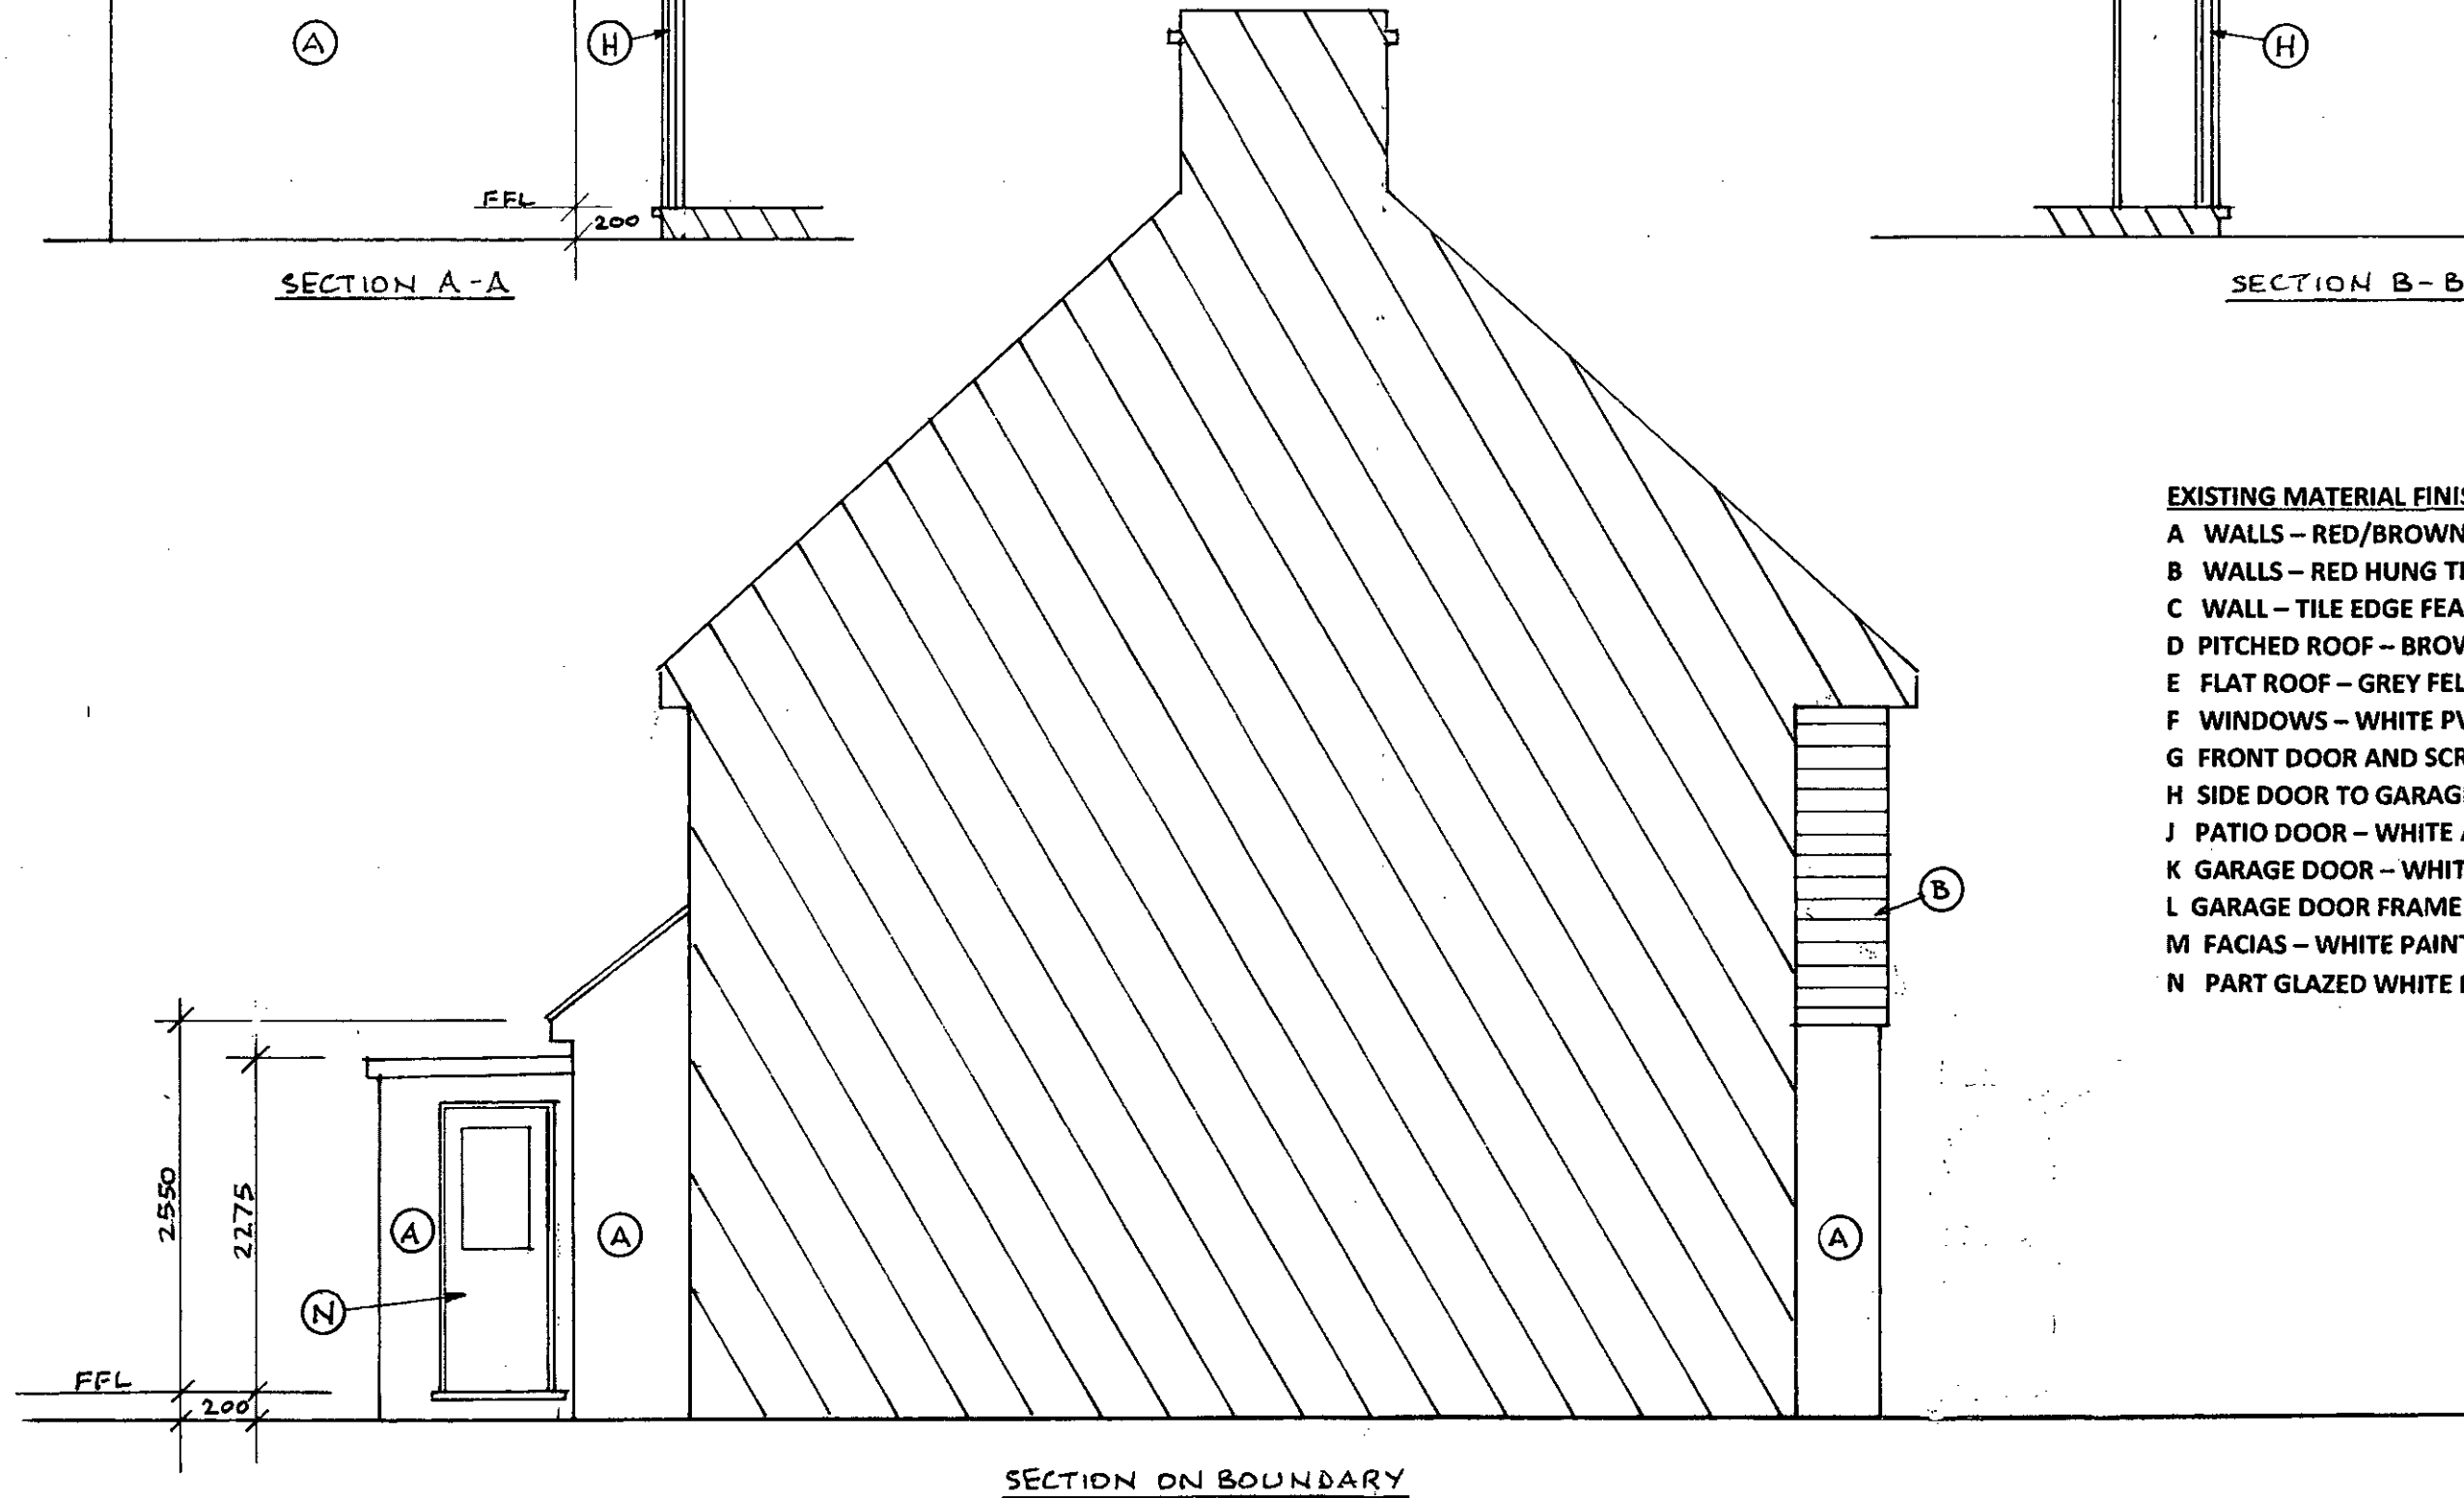
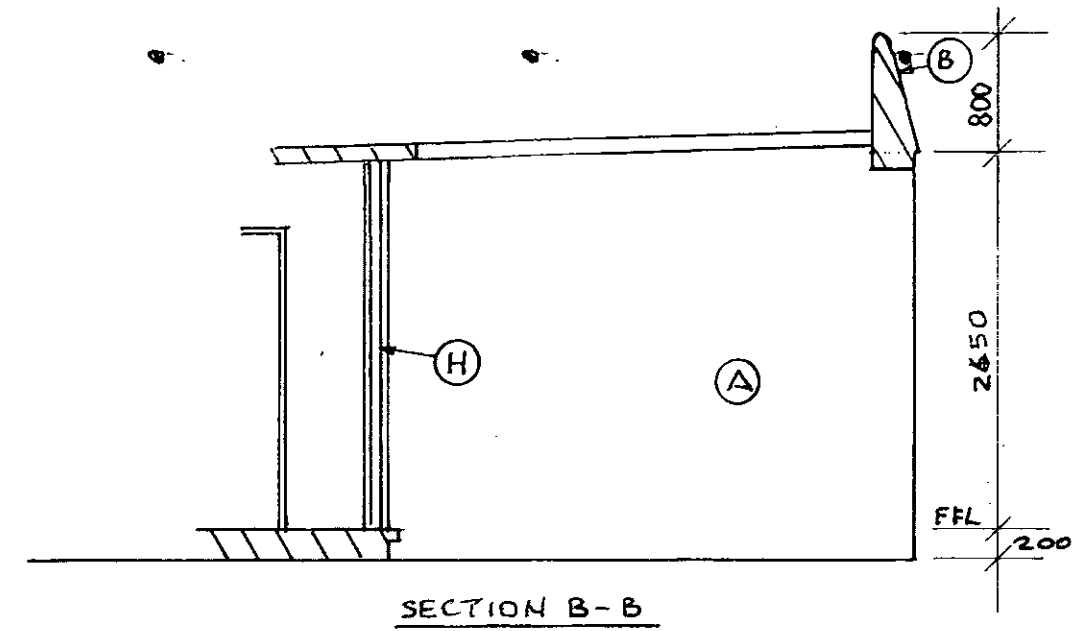


DO NOT SCALE DRAWING EXCEPT FOR PLANNING PURPOSES
ALL DIMENSIONS TO BE CHECKED ON SITE

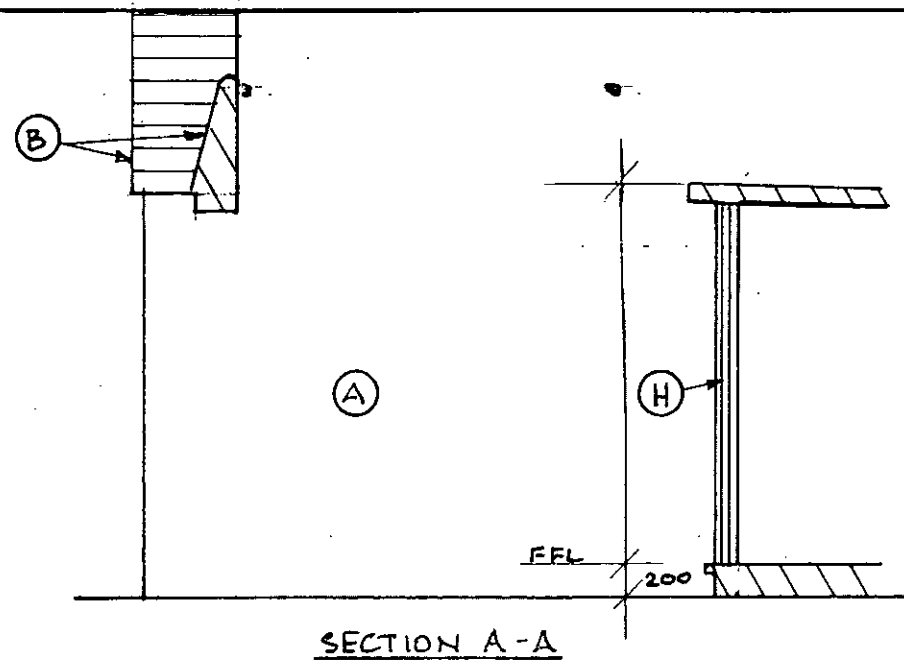

EXISTING MATERIAL FINISHES

- A WALLS - RED/BROWN BRICKWORK
- B WALLS - RED HUNG TILES
- C WALL - TILE EDGE FEATURE ARCH
- D PITCHED ROOF - BROWN TILES
- E FLAT ROOF - GREY FELT
- F WINDOWS - WHITE PVC-U FRAMES
- G FRONT DOOR AND SCREEN - WHITE PVC-U FRAMES
- H SIDE DOOR TO GARAGE - WHITE PVC-U FRAME
- J PATIO DOOR - WHITE ANODISED ALUMINIUM FRAME
- K GARAGE DOOR - WHITE PAINTED METAL
- L GARAGE DOOR FRAME AND HEAD - WHITE PVC-U
- M FACIAS - WHITE PAINTED TIMBER OR WHITE PVC-U
- N PART GLAZED WHITE PVC-U DOOR

PROPOSED SIDE AND REAR EXTENSION
55 THE GRANGEWAY, RUSTINGTON, BN16 2QS


EXISTING SECTIONS

SCALE - 1:50 @A3

DATE - 3/10/2018

DRAWN - H WILMAN

DRWG. NO. - GRA-08

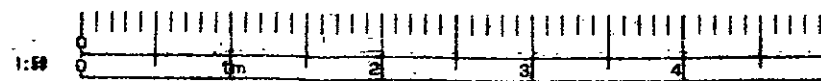

1:50