
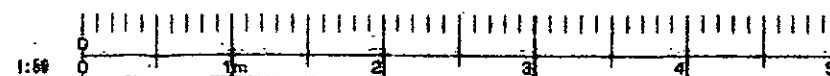


EXISTING MATERIAL FINISHES

- A WALLS – RED/BROWN BRICKWORK
- B WALLS – RED HUNG TILES
- C WALL – TILE EDGE FEATURE ARCH
- D PITCHED ROOF – BROWN TILES
- E FLAT ROOF – GREY FELT
- F WINDOWS – WHITE PVC-U FRAMES
- G FRONT DOOR AND SCREEN – WHITE PVC-U FRAMES
- H SIDE DOOR TO GARAGE – WHITE PVC-U FRAME
- J PATIO DOOR – WHITE ANODISED ALUMINIUM FRAME
- K GARAGE DOOR – WHITE PAINTED METAL
- L GARAGE DOOR FRAME AND HEAD – WHITE PVC-U
- M FACIAS – WHITE PAINTED TIMBER OR WHITE PVC-U

DO NOT SCALE DRAWING EXCEPT FOR PLANNING PURPOSES
ALL DIMENSIONS TO BE CHECKED ON SITE

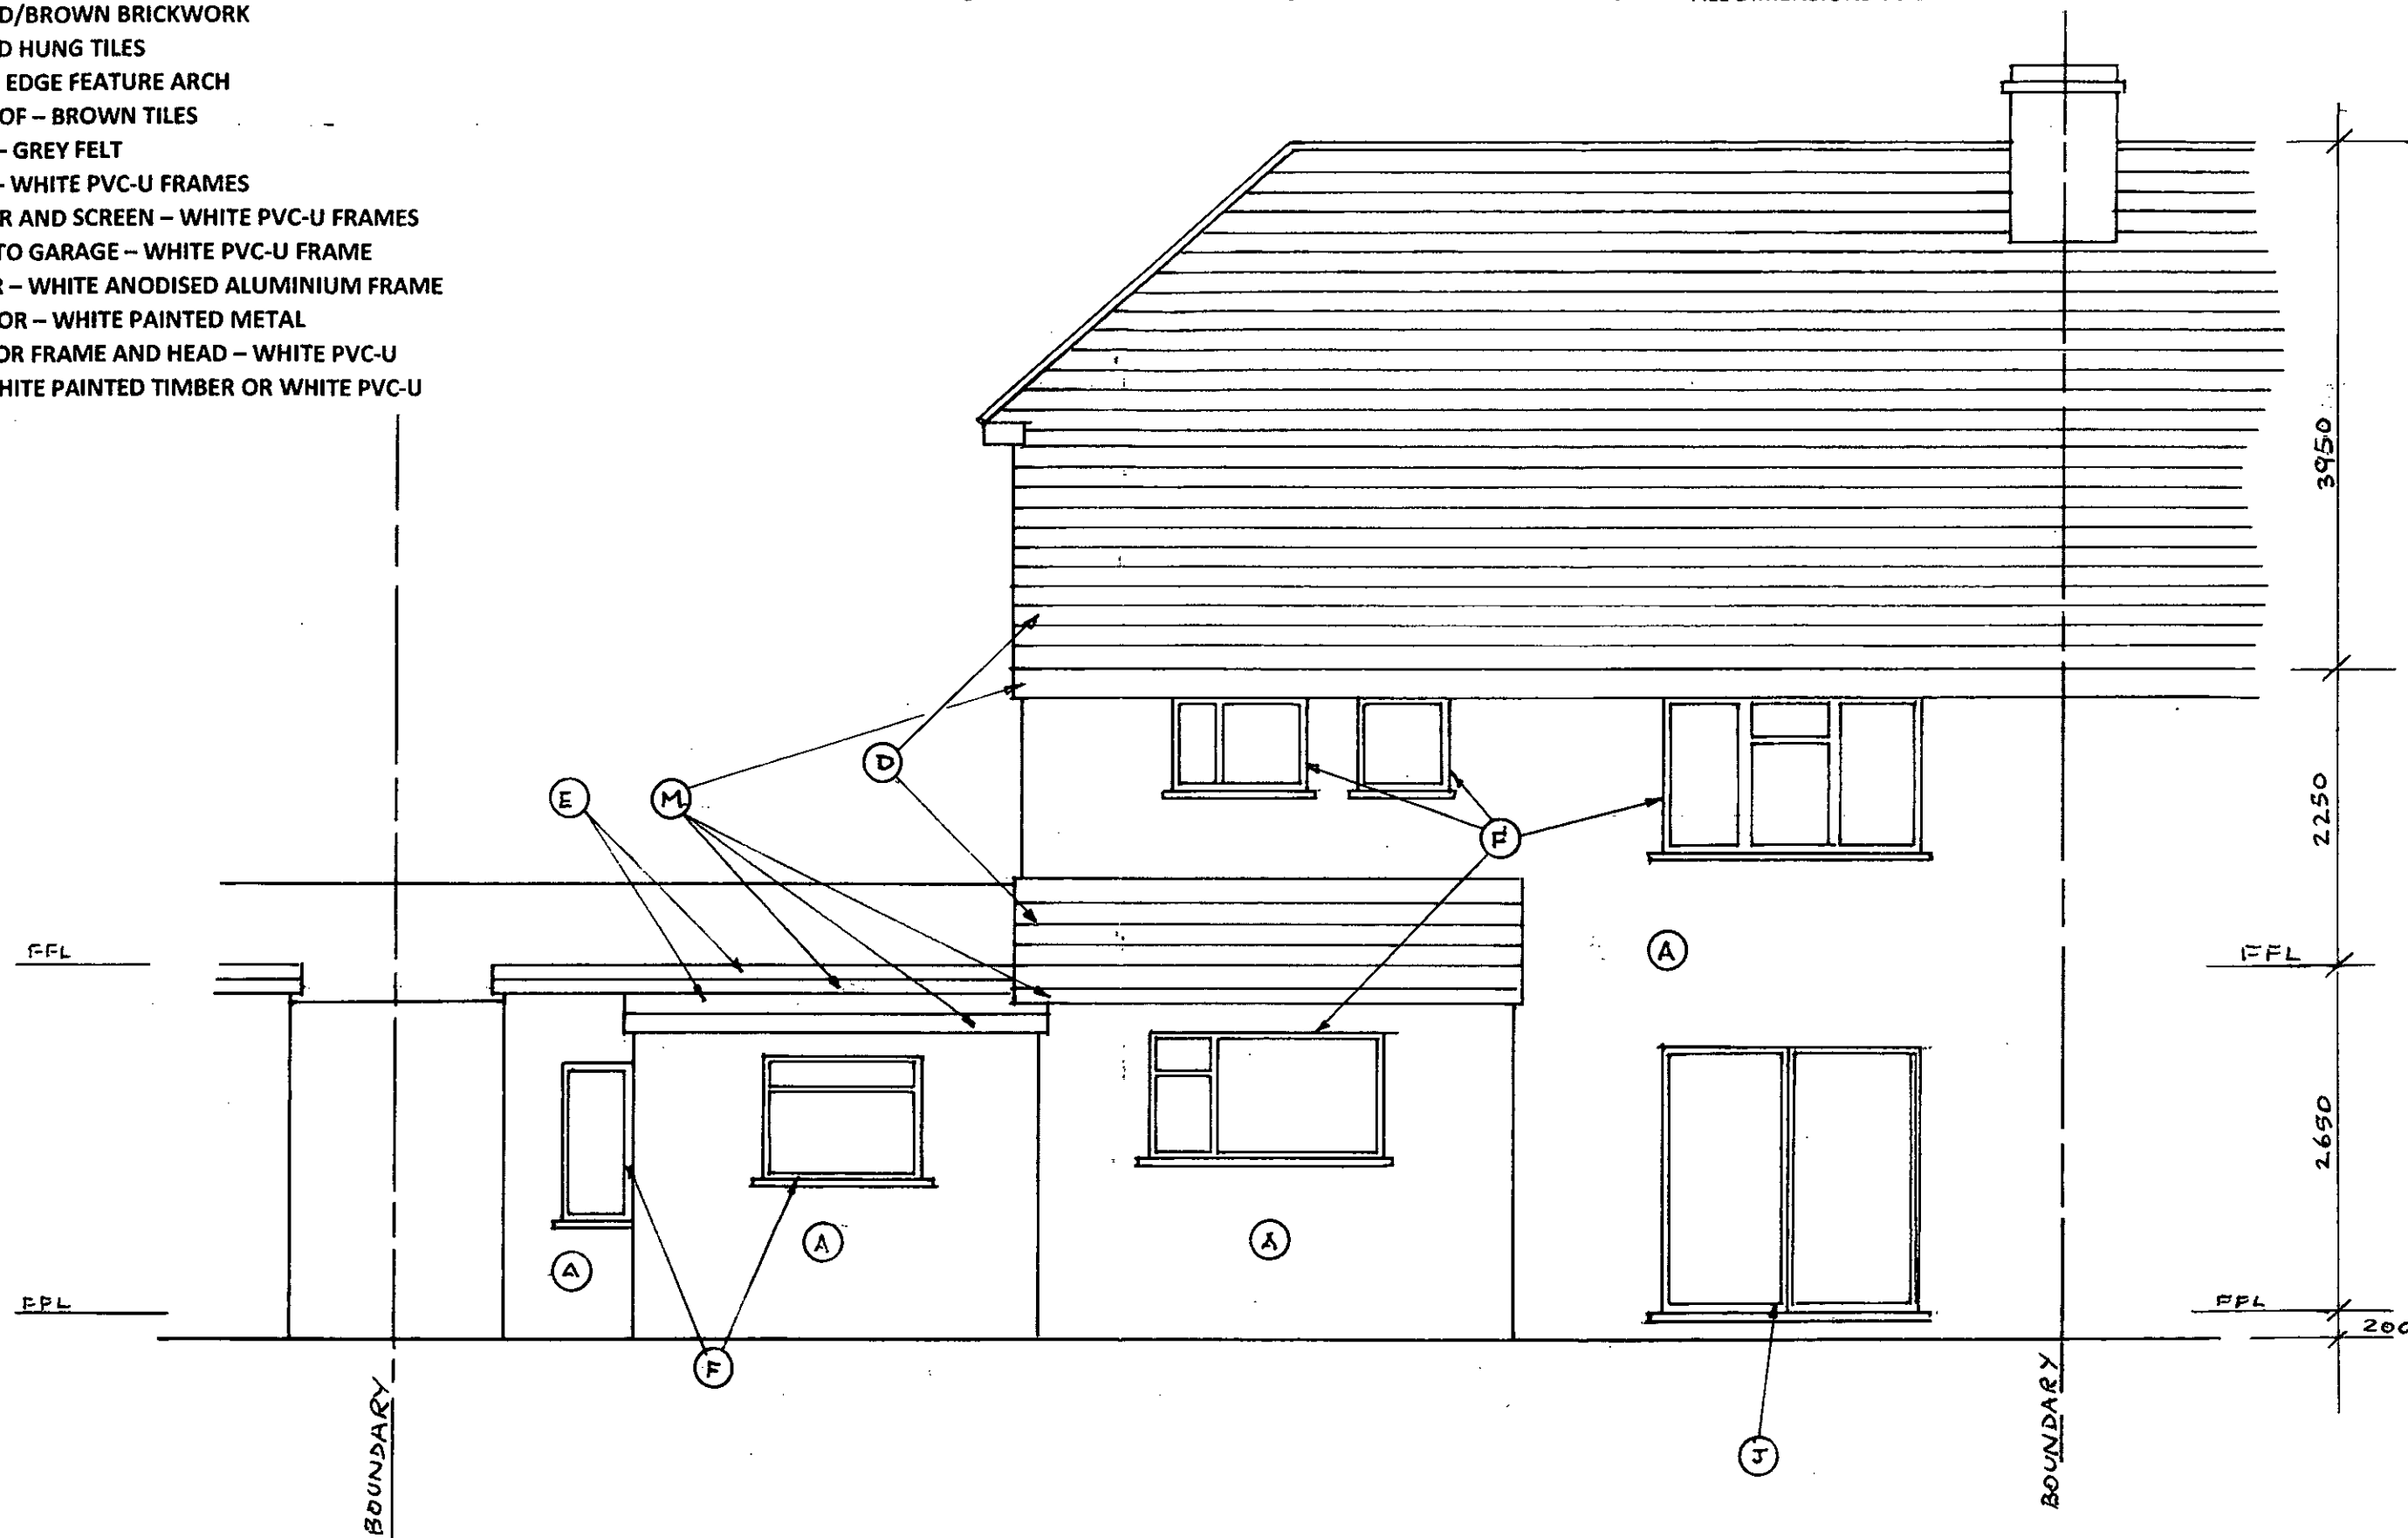

PROPOSED SIDE AND REAR EXTENSION
55 THE GRANGEWAY, RUSTINGTON, BN16 2QS

EXISTING REAR ELEVATION

SCALE – 1:50 @A3

DRAWN – H WILMAN

DATE – 3/10/2018

DRWG. NO. – GRA-07