


DO NOT SCALE DRAWING EXCEPT FOR PLANNING PURPOSES
ALL DIMENSIONS TO BE CHECKED ON SITE

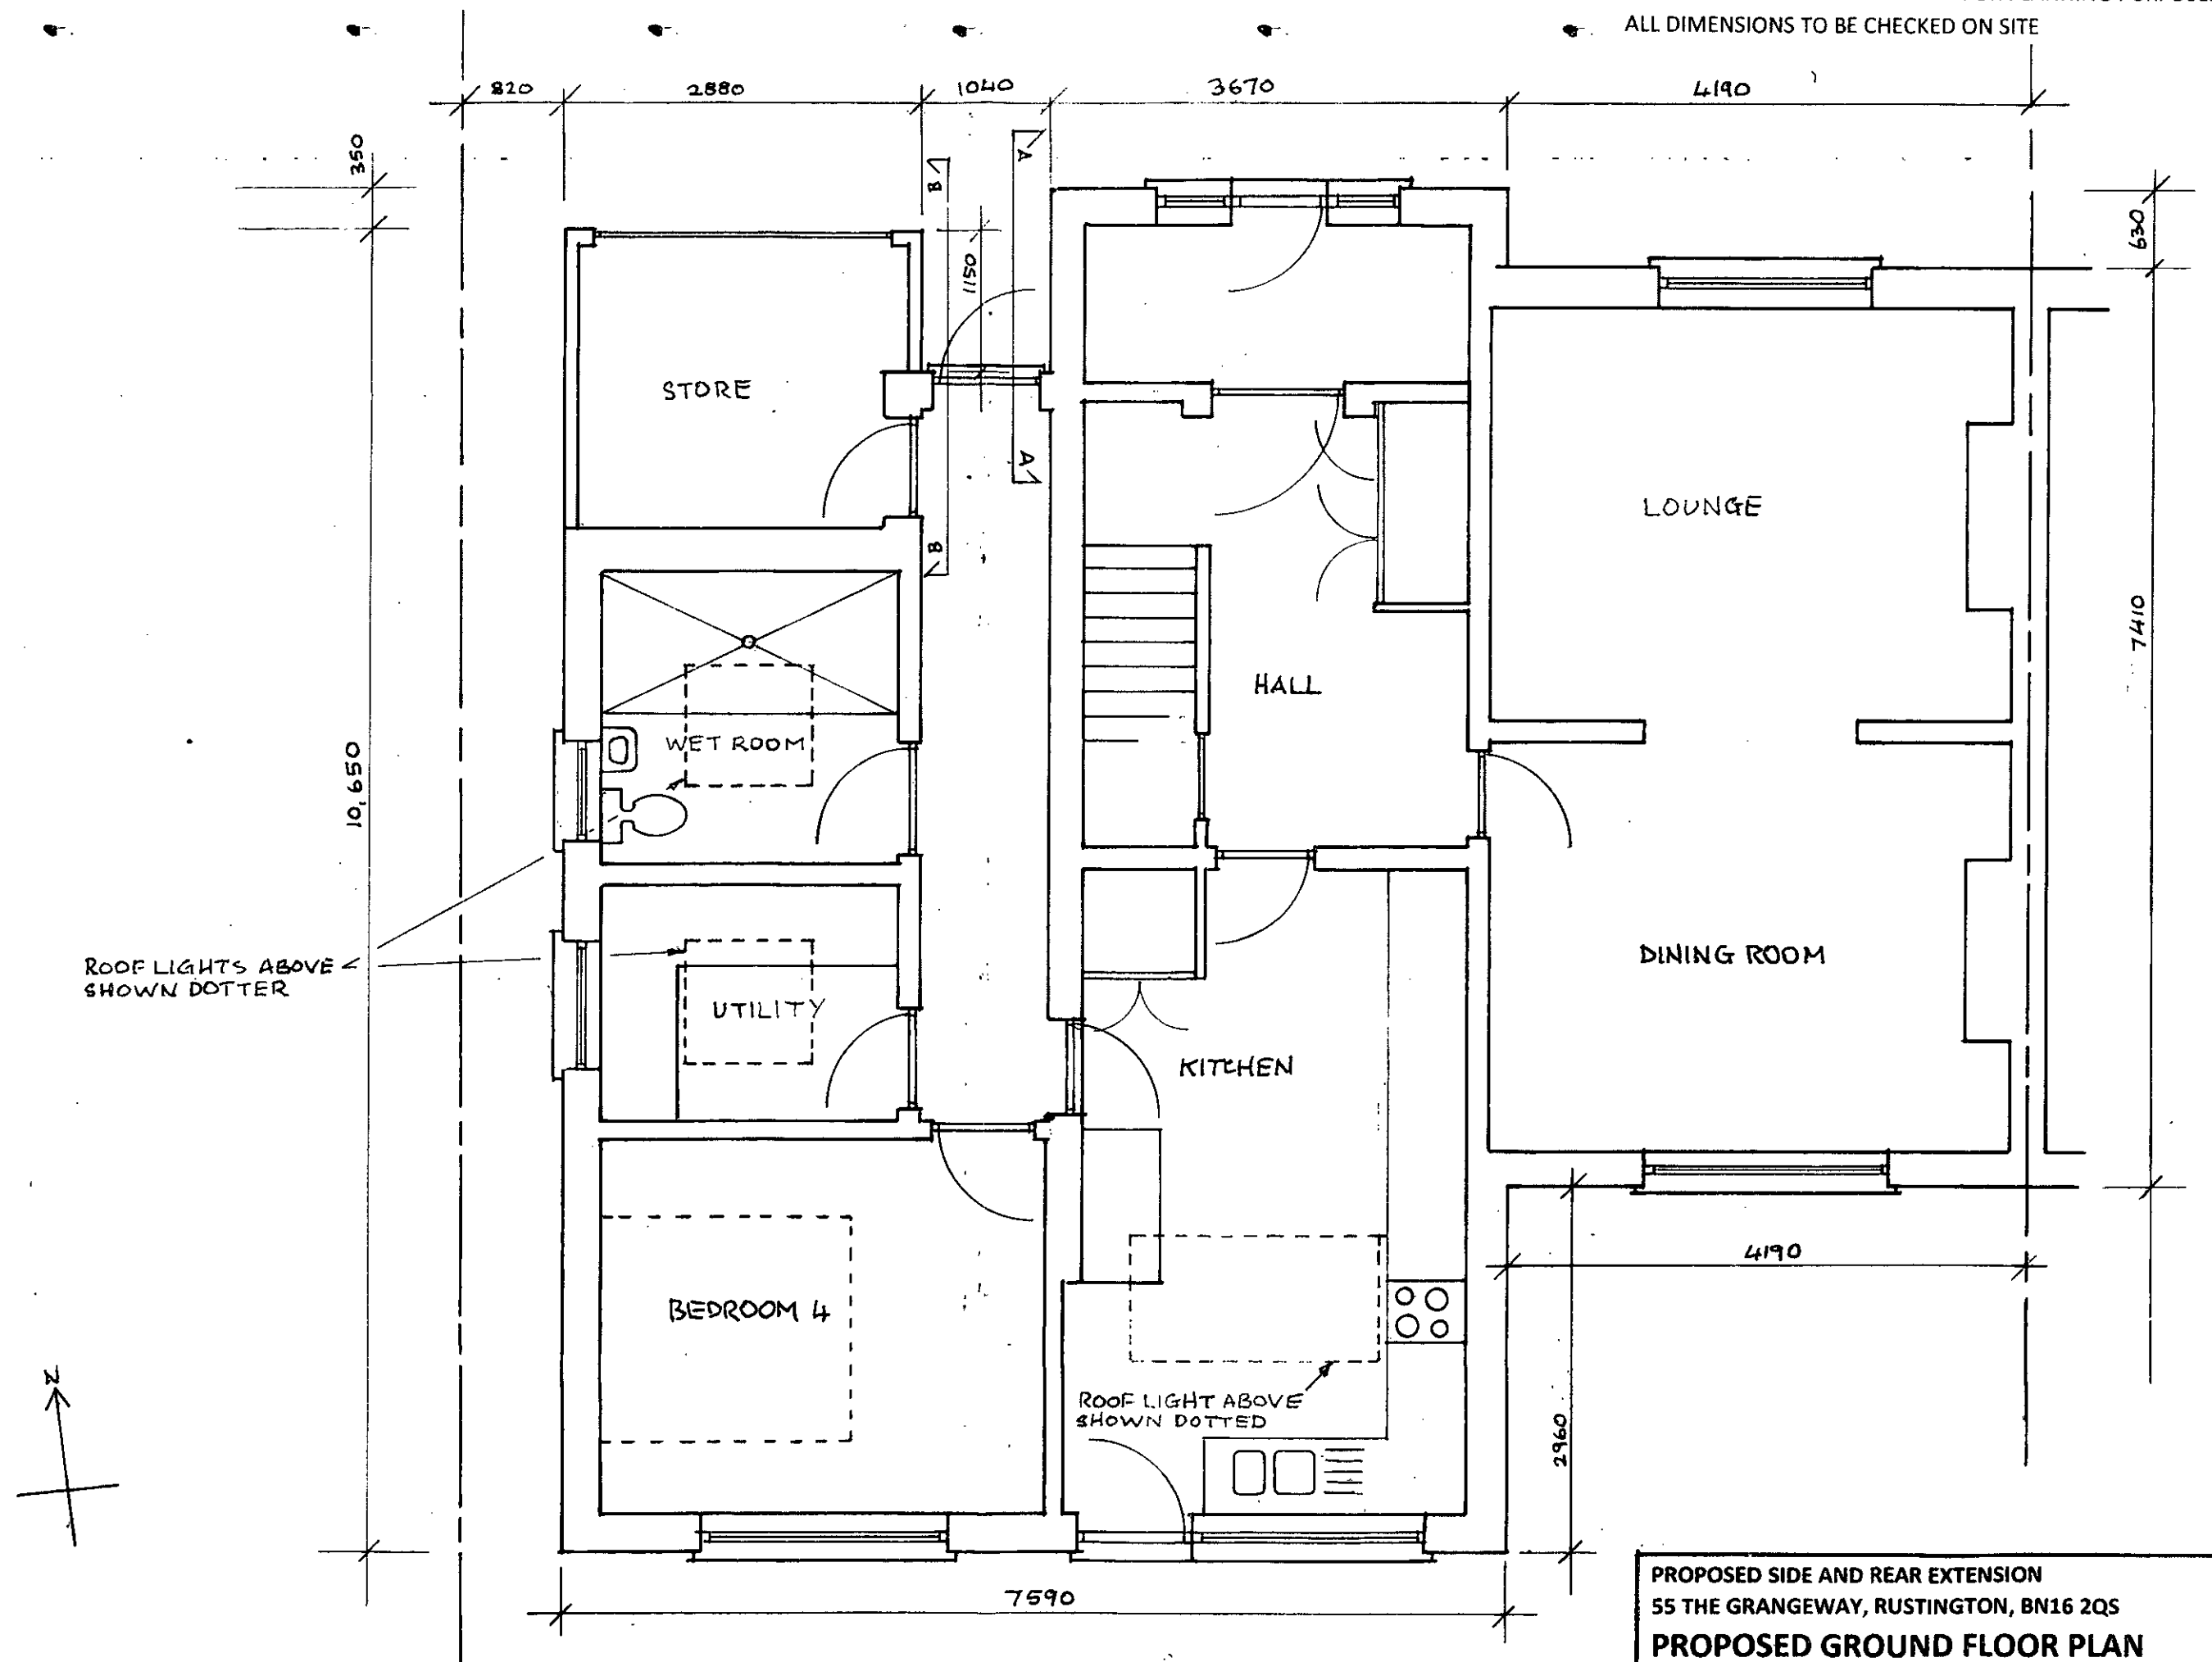

PROPOSED SIDE AND REAR EXTENSION
55 THE GRANGWAY, RUSTINGTON, BN16 2QS
PROPOSED GROUND FLOOR PLAN
SCALE - 1:50 @A3
DRAWN - H WILMAN
DATE - 3/10/2018
DRWG. NO. - GRA-09