


DO NOT SCALE DRAWING EXCEPT FOR PLANNING PURPOSES

• ALL DIMENSIONS TO BE CHECKED ON SITE

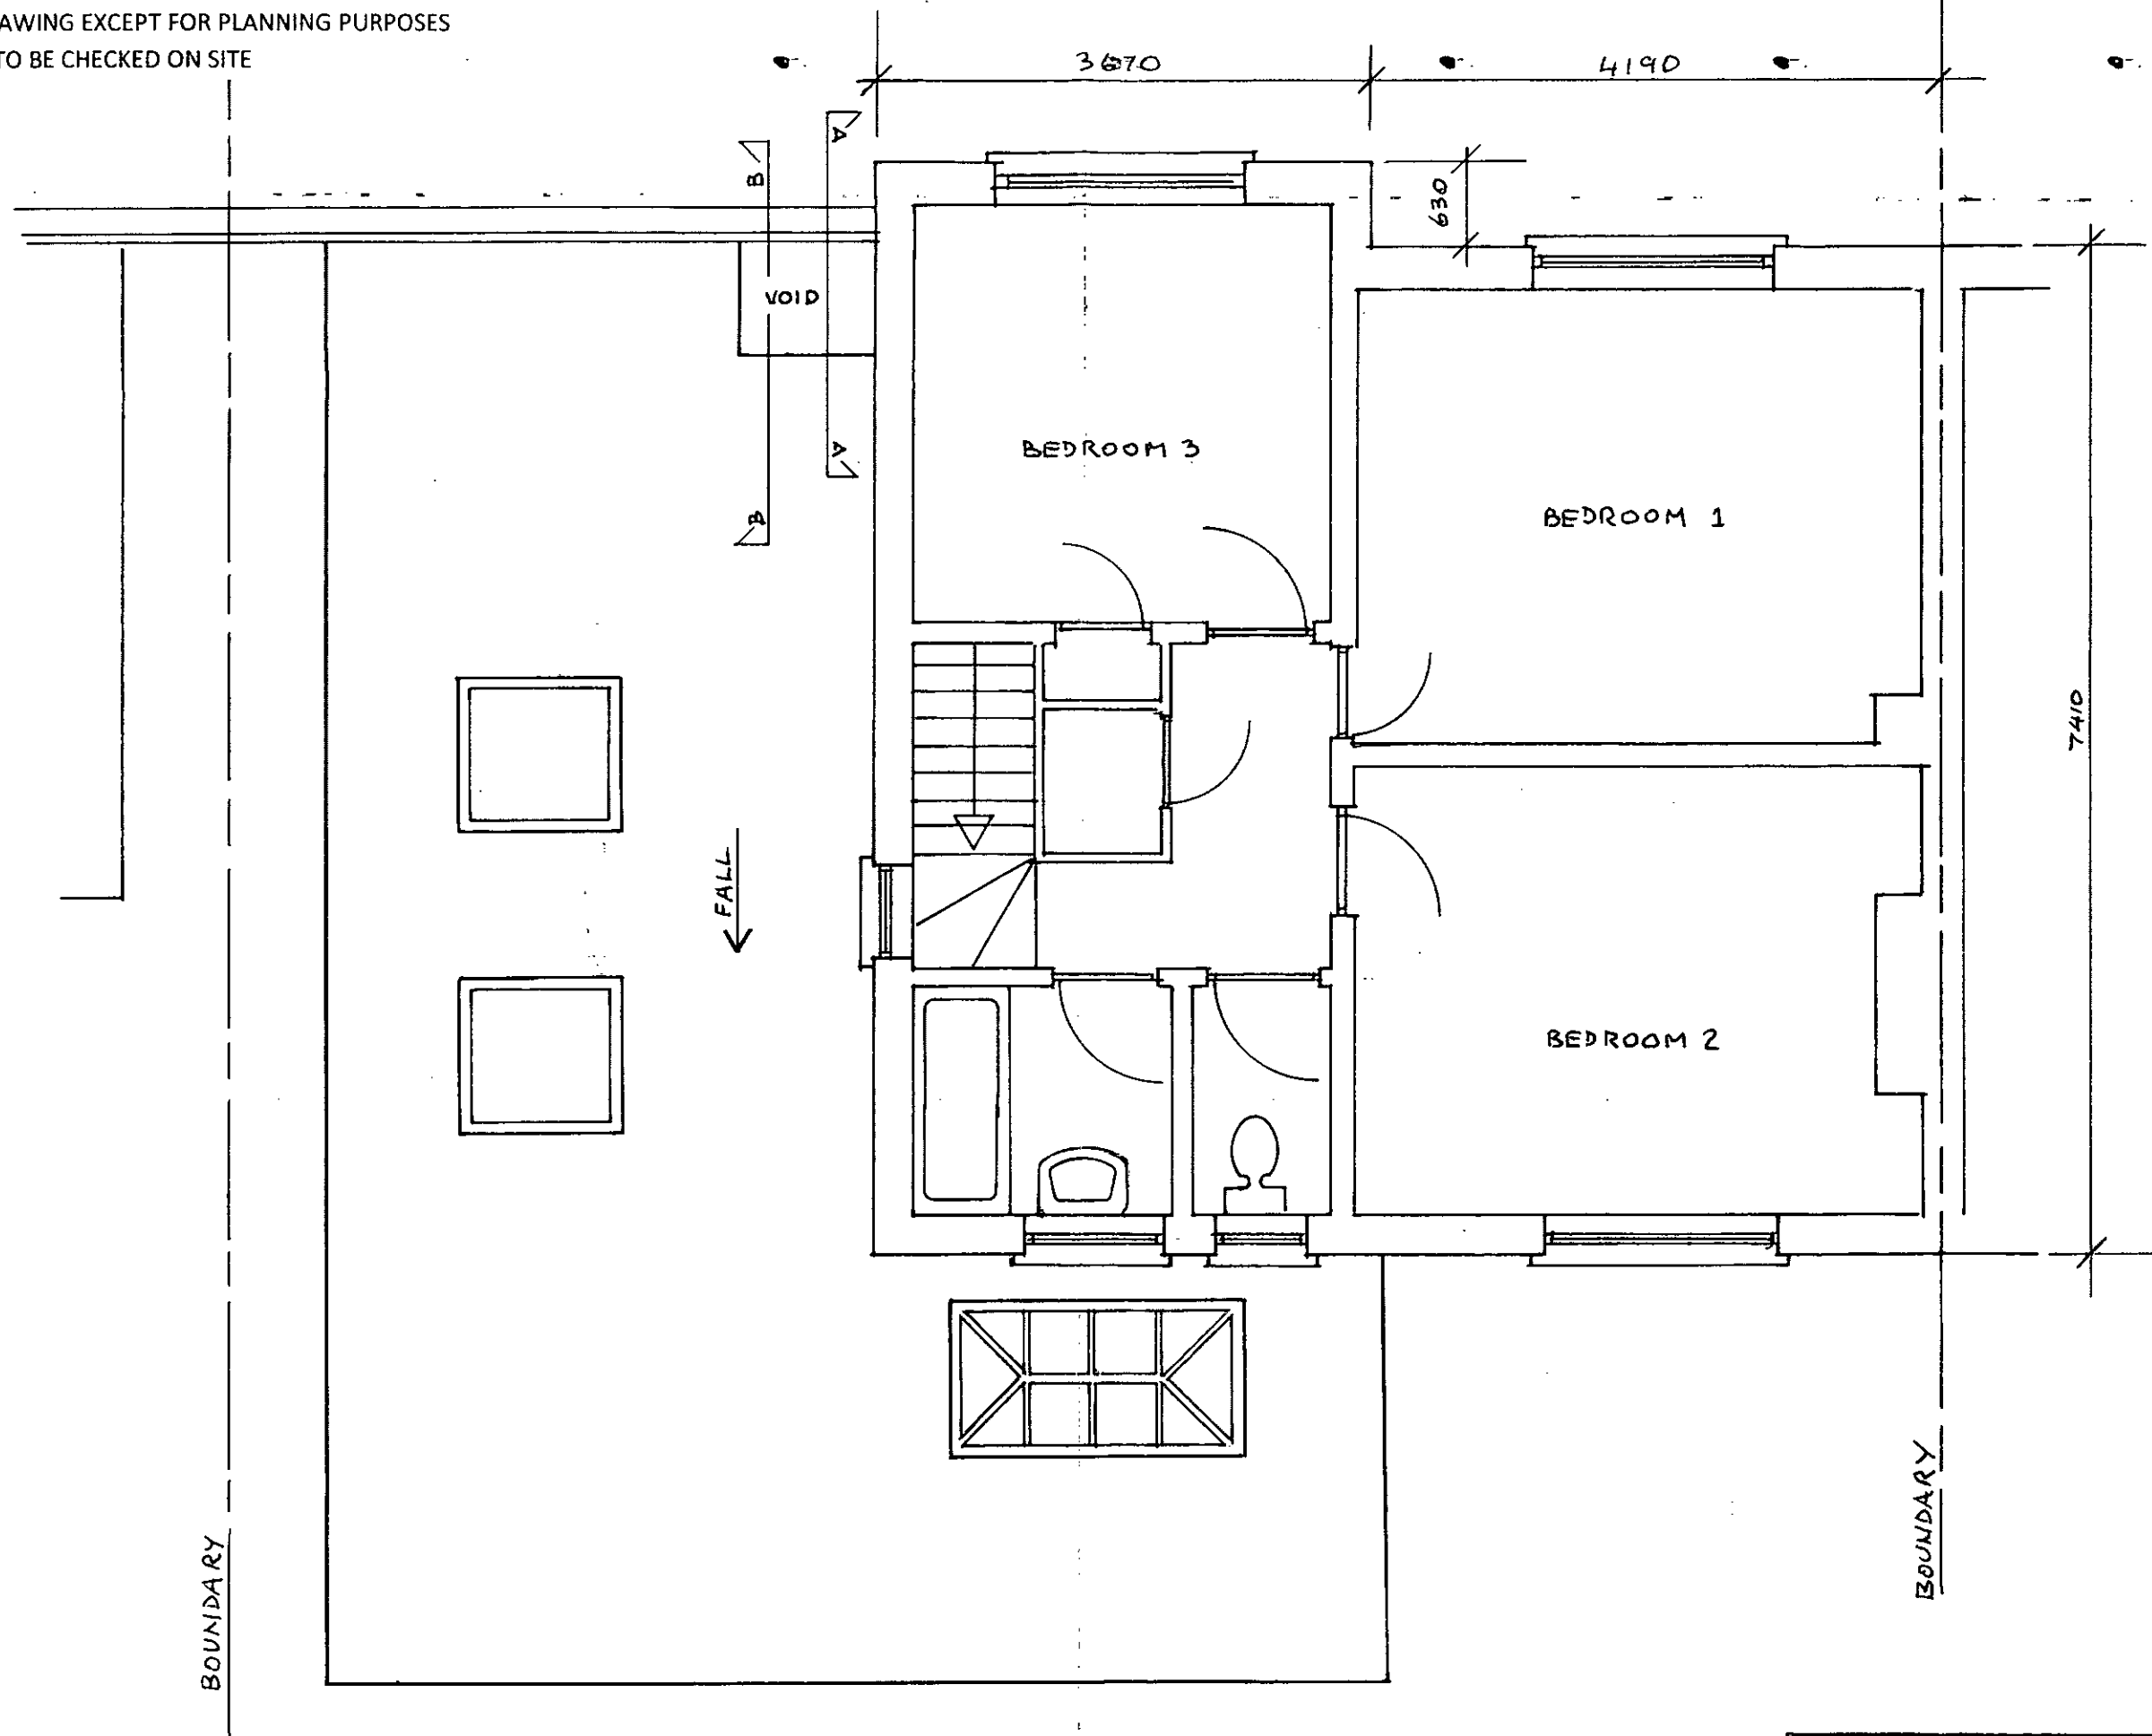

PROPOSED SIDE AND REAR EXTENSION
55 THE GRANGWAY, RUSTINGTON, BN16 2QS

PROPOSED FIRST FLOOR PLAN

SCALE - 1:50 @A3

DRAWN - H WILMAN

DATE - 3/10/2018

DRWG. NO. - GRA-10

