
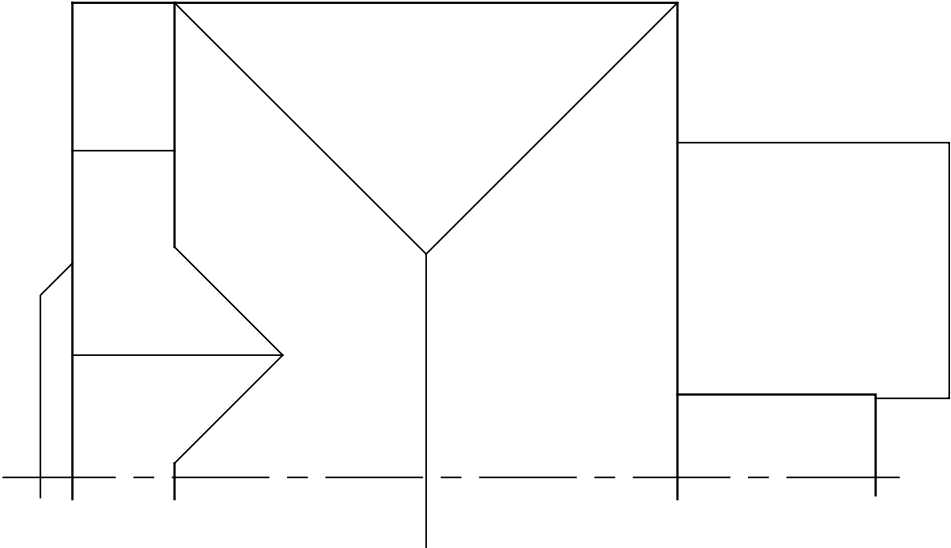
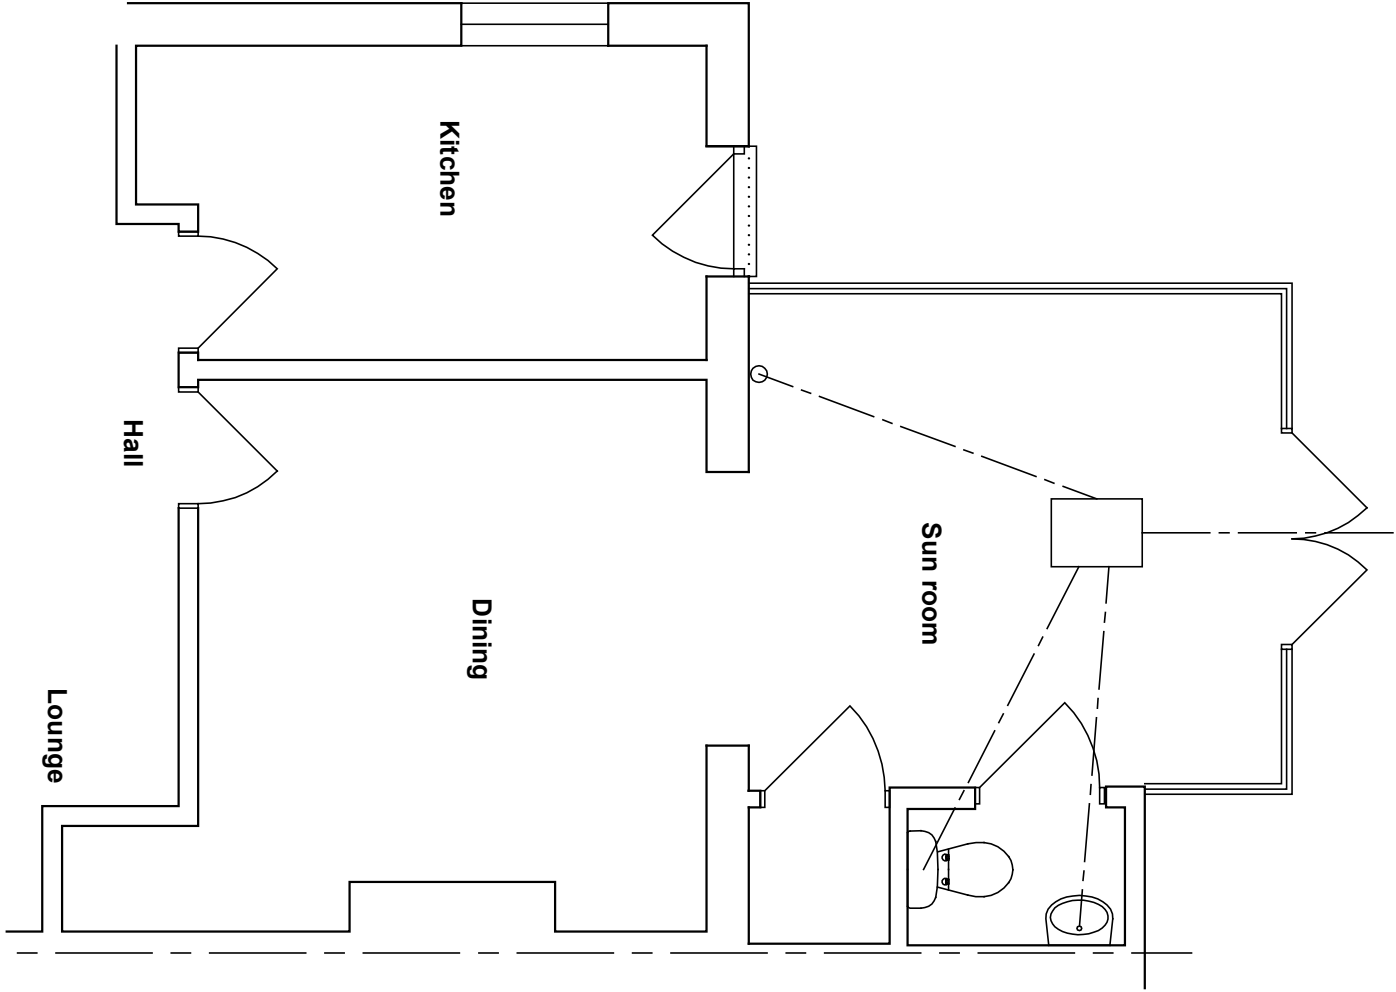
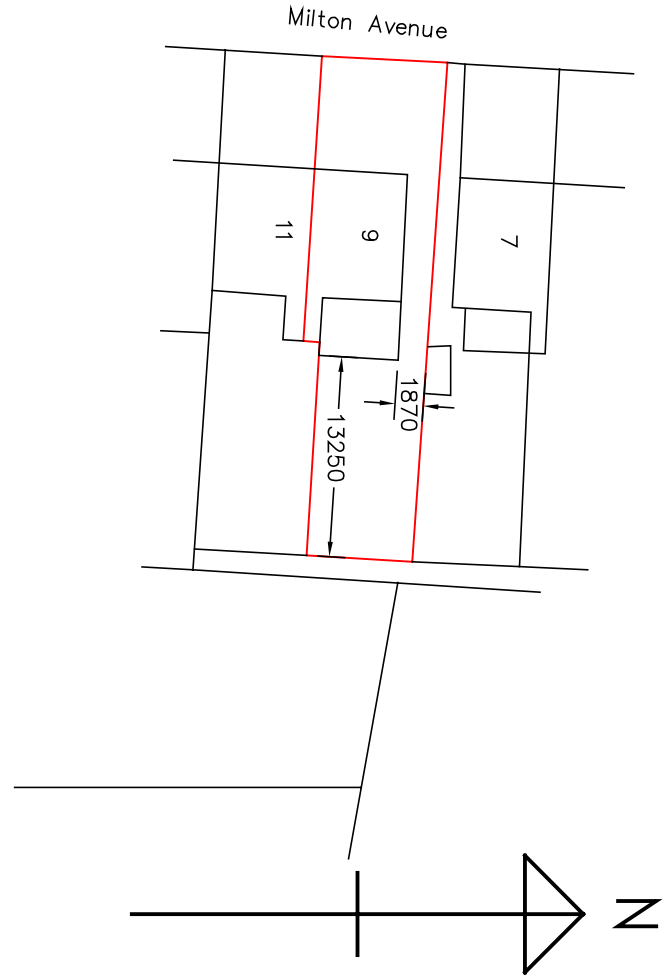
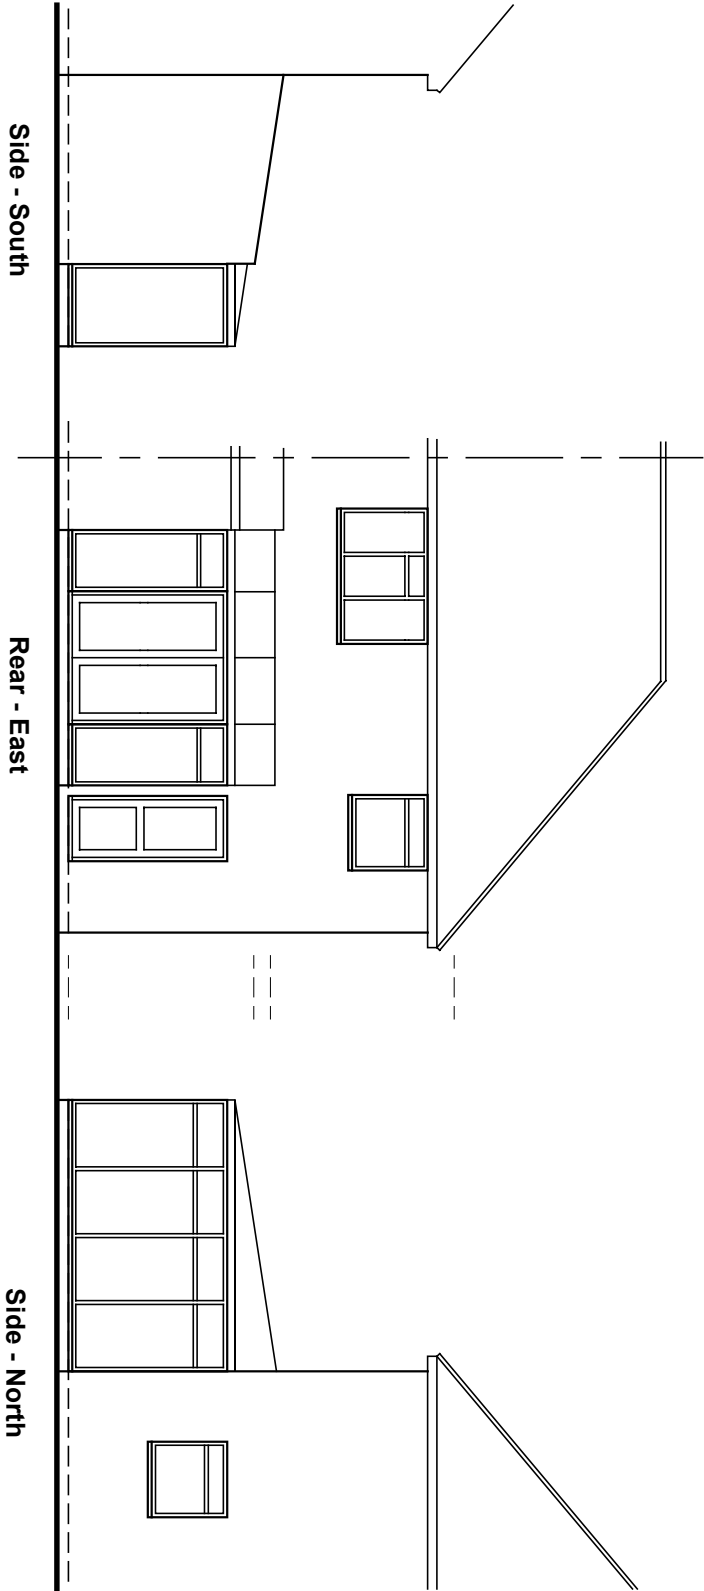


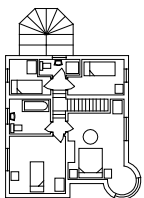

BRYCESON SHAW ASSOCIATES	
Surveyors and Designers	
2 Wellesley Court, Fitzalan Road, Littlehampton, West Sussex BN17 5JW	
Tel. 01903 734381 Mobile: 07889 651301	
E-mail: brycesonshaw@btinternet.com	
	
Project:	
Proposed extension; 9 Milton Avenue, Rustington	
BN16 2PP	
Drawing:	
Plans and elevations as existing	
For:	
Mr. & Mrs. Lamb	
Drawn:	Date:
PKS	November 2019
Scales:	No:
1:50 1:100 1:500	2523/01/01
To scale when printed on A3	