



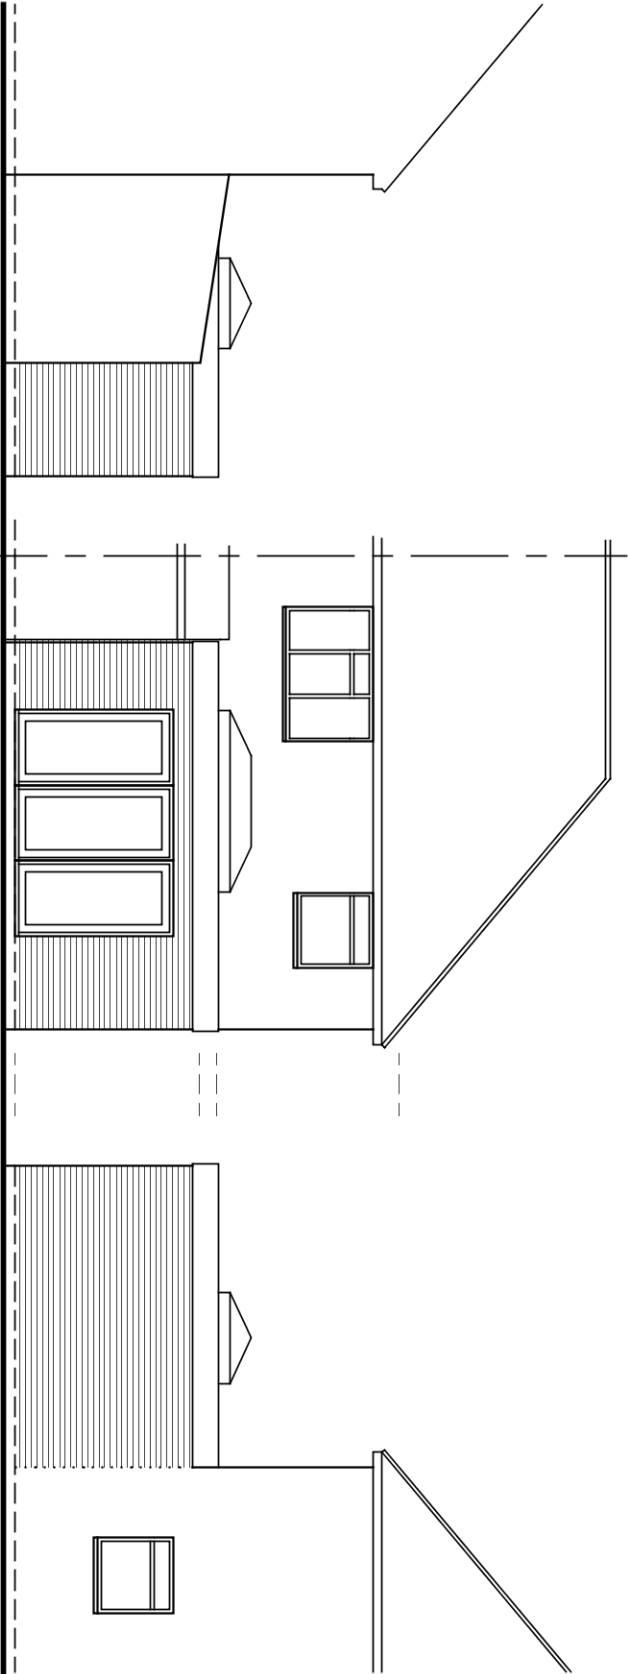


Side - South

Rear - East

Side - North

Proposed finishes:
Roof; flat
Walls; face brick to match existing
Fenestration; white uPVC to match existing style
Fascias, soffits, gutters etc. all to match existing

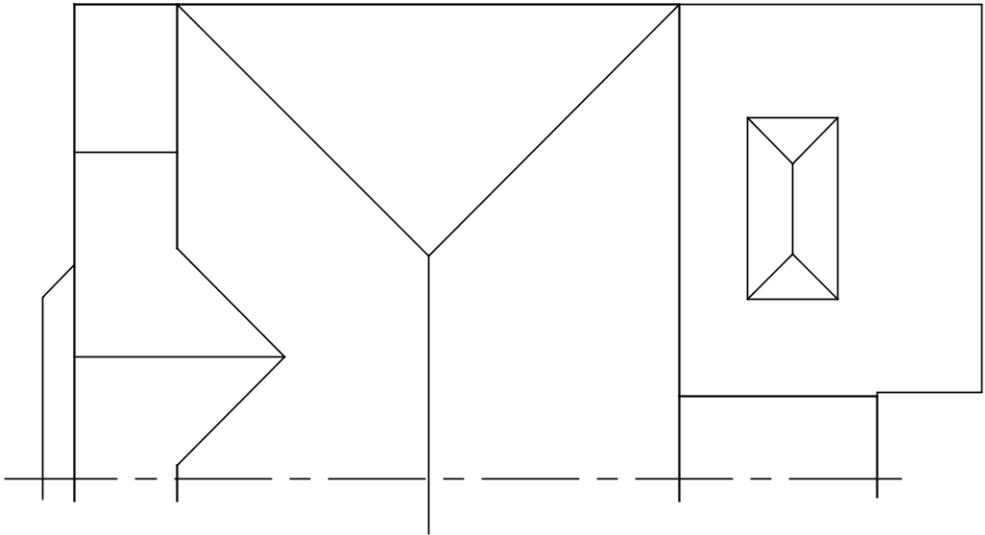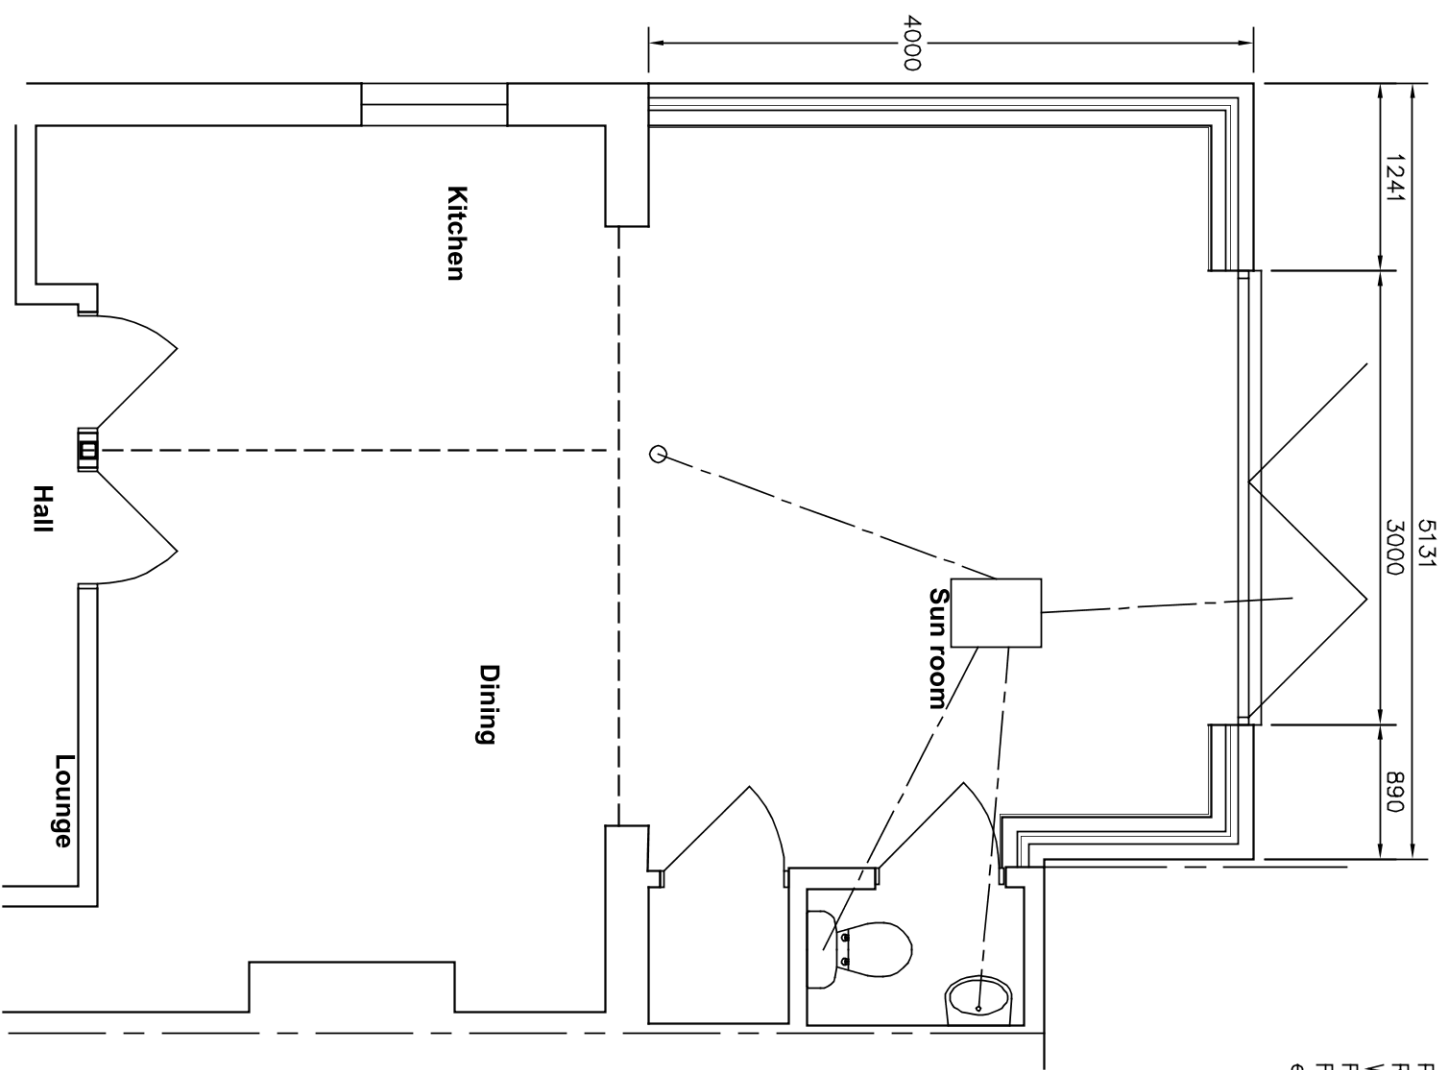

BRYCESON SHAW ASSOCIATES	
Surveyors and Designers	
2 Wellesley Court, Fitzalan Road, Littlehampton, West Sussex BN17 5JW	
Tel. 01903 734381 Mobile: 07889 651301	
E-mail: brycesonshaw@btinternet.com	
	
Project: Proposed extension; 9 Milton Avenue, Rustington BN16 2PP	
Drawing: Plans and elevations as proposed	
For: Mr. & Mrs. Lamb	
Drawn: PKS	Date: November 2019
Scales: 1:50 1:100	No: 2523/01/02
To scale when printed on A3	