




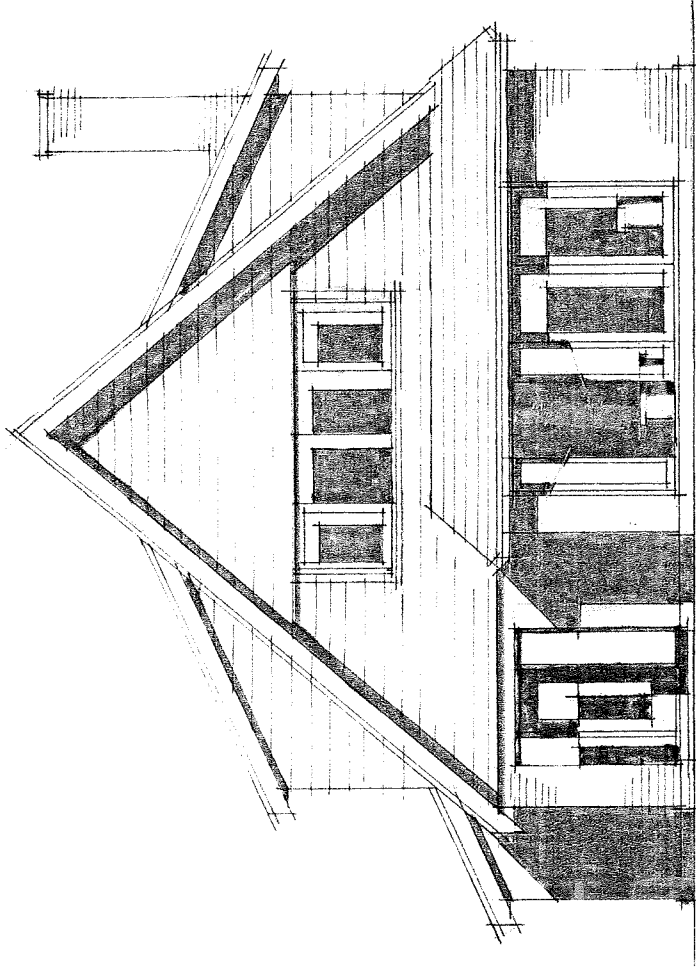


SOUTH [front] 1/100

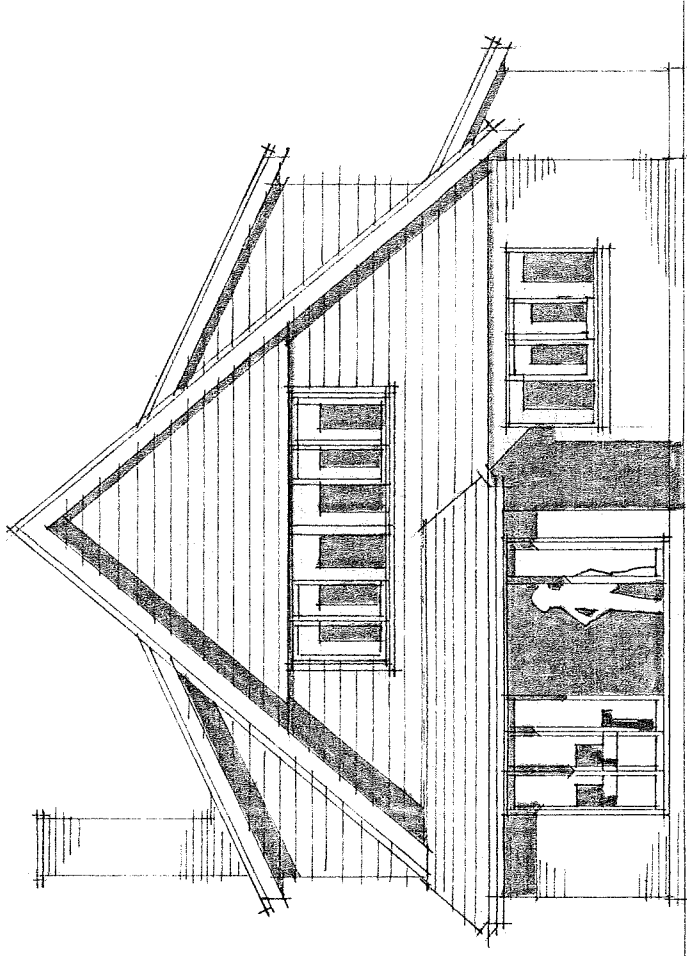

NORTH 1/100

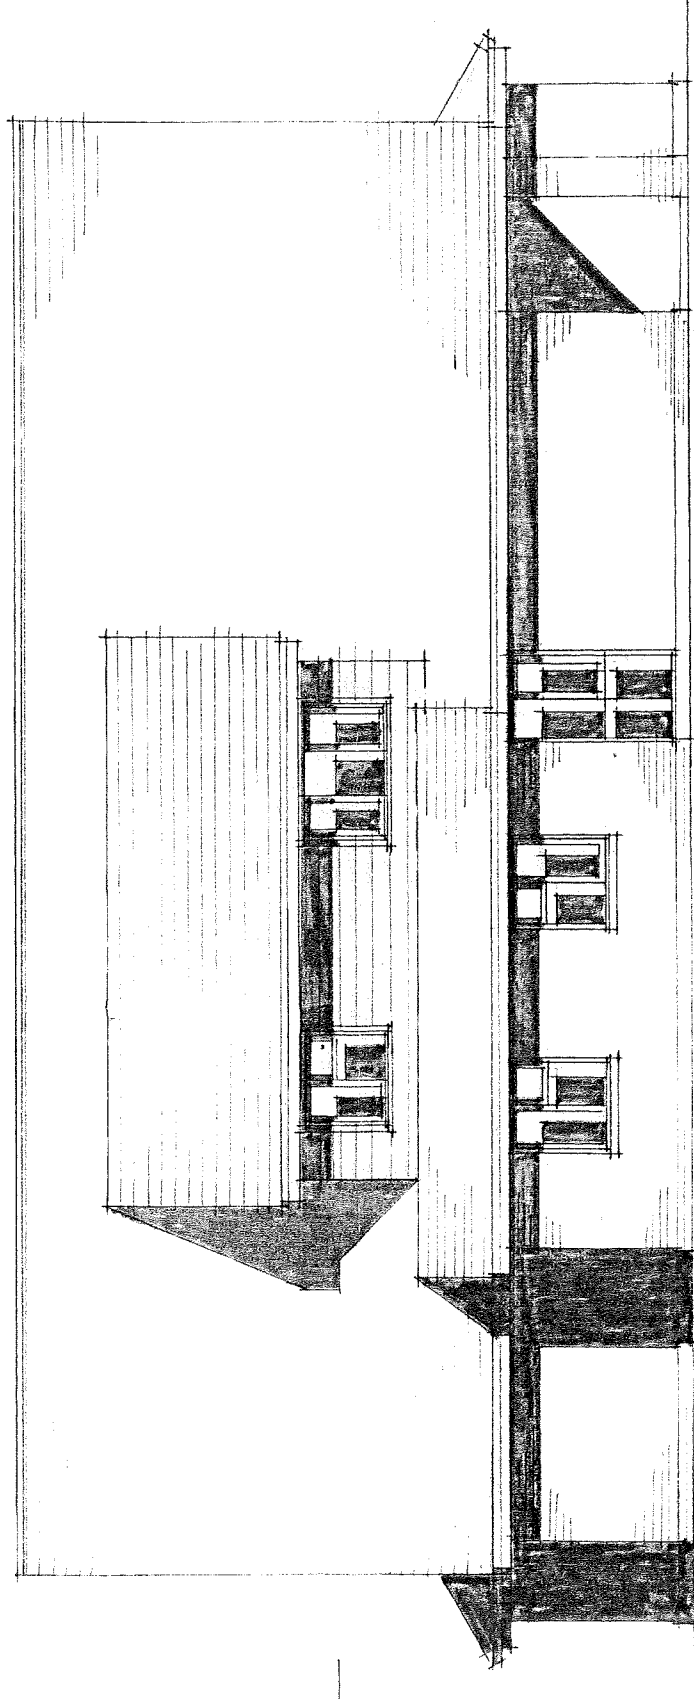

WEST 1/100

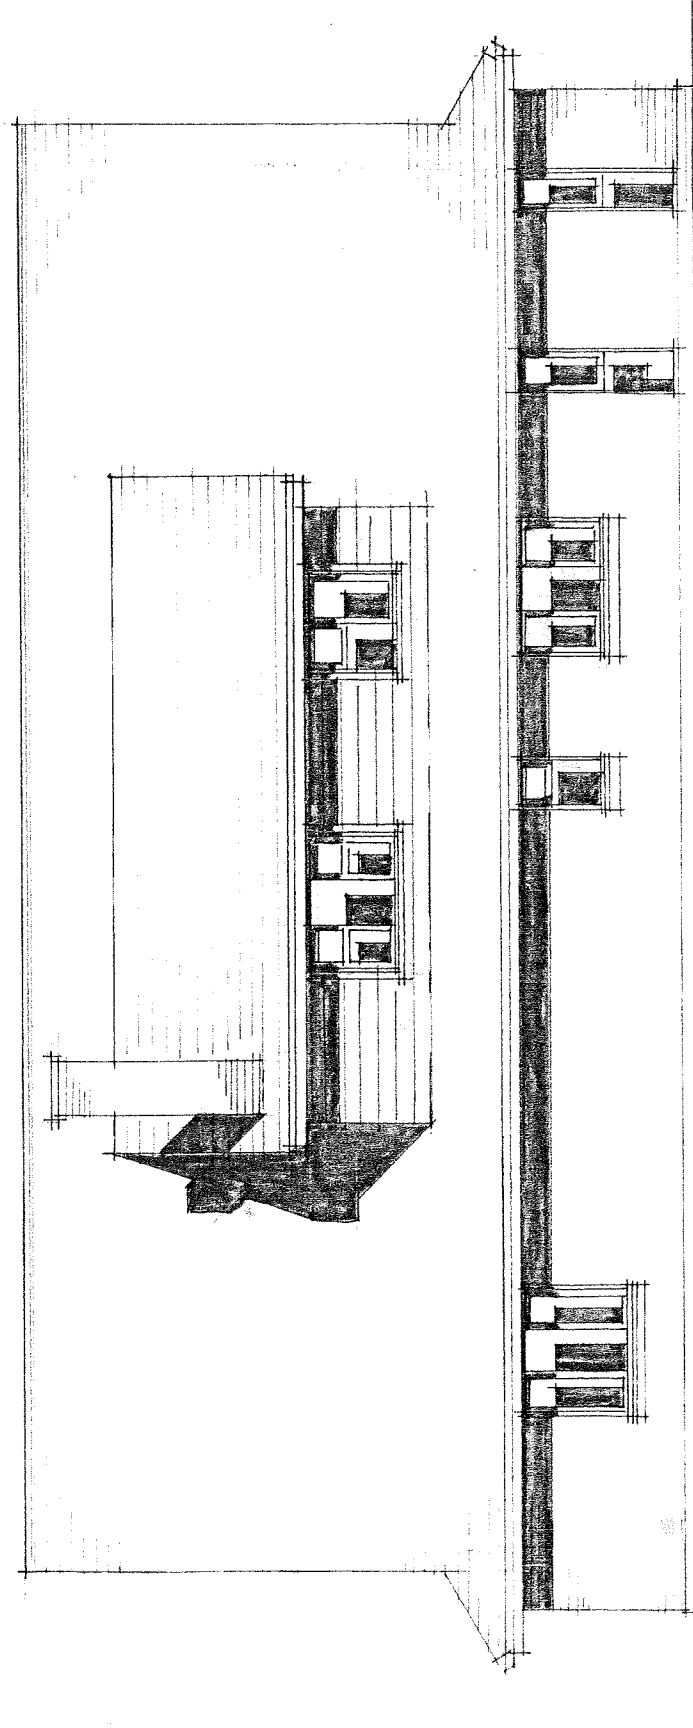

EAST 1/100