
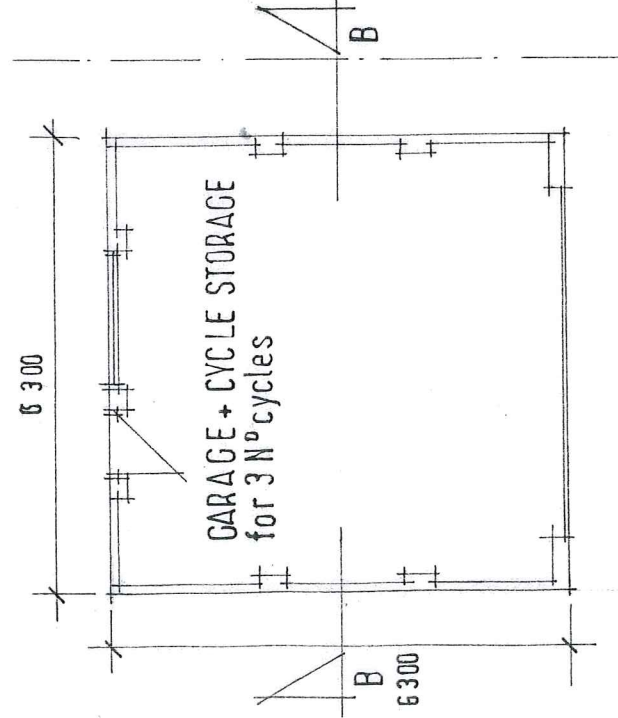
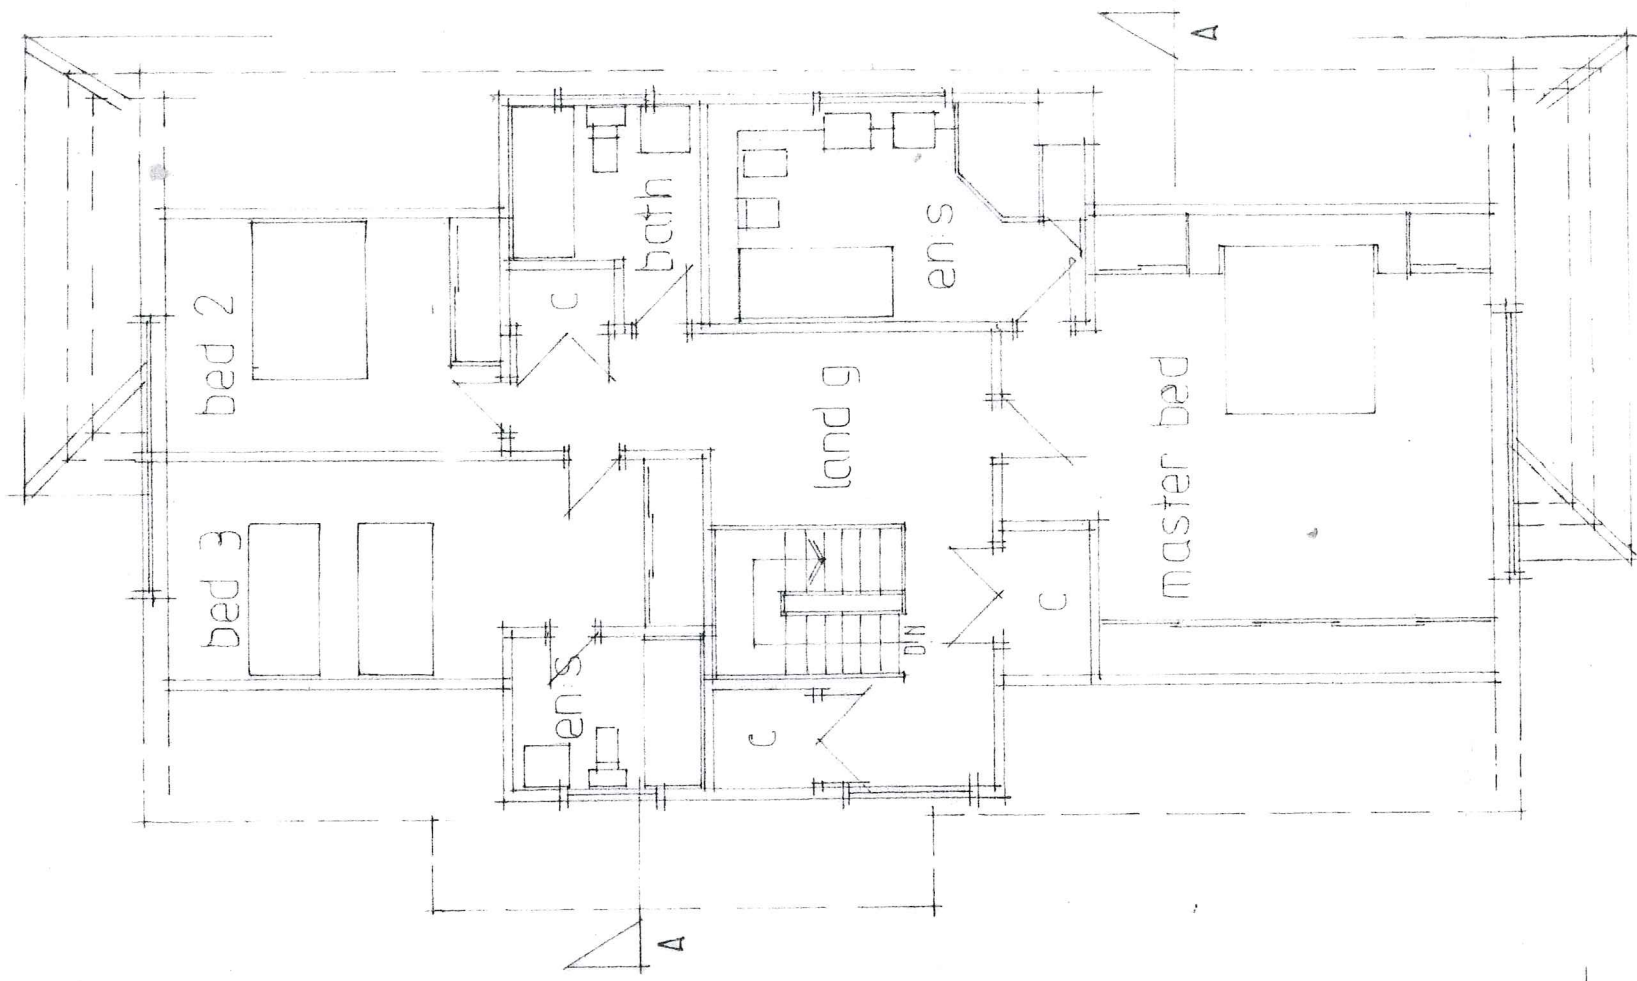


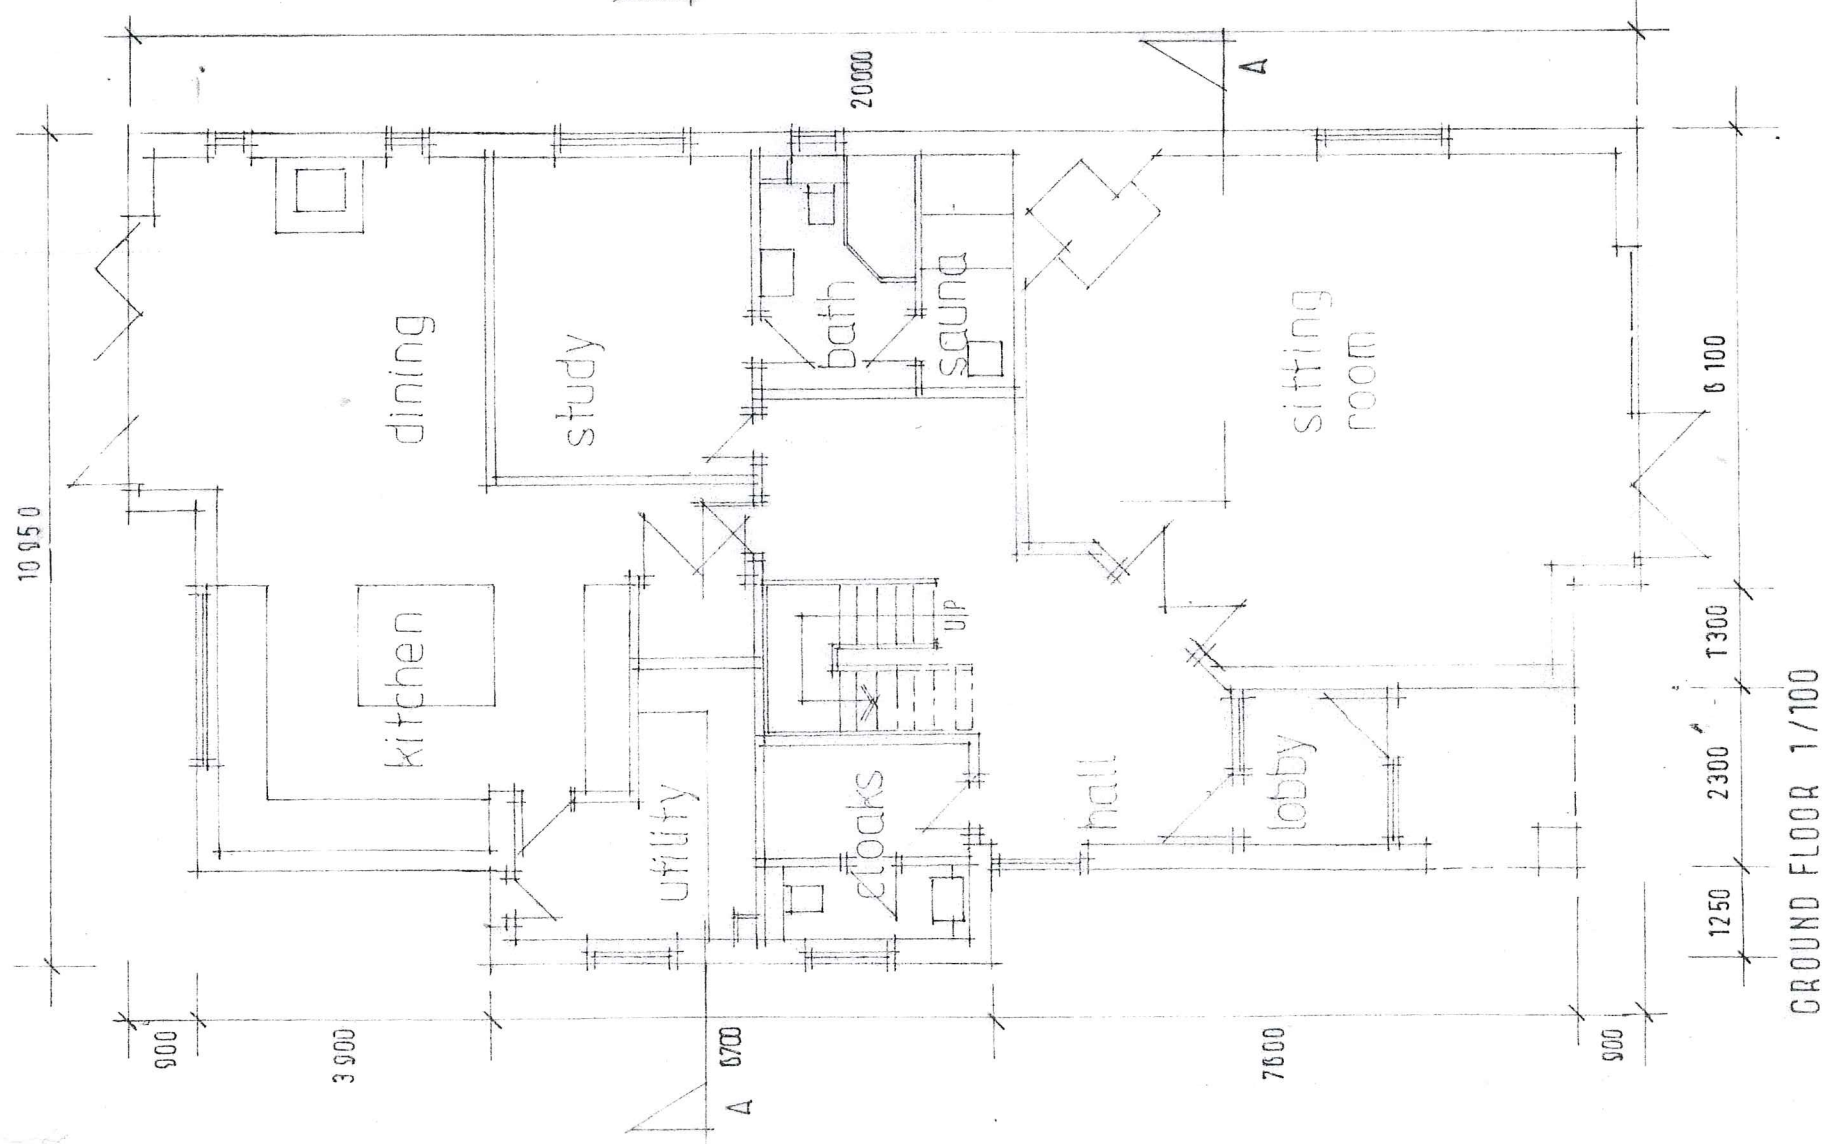

GARAGE PLAN 1/100

FIRST FLOOR 1/100

**TREVOR E. UNSTED LTD**

55-57 SEA LANE • RUSTINGTON • WEST SUSSEX • BN16 2RQ Tel: 01903 859090

Client: MR & MRS: G. SMART.

Project: NEW DWELLING ADJACENT TO 19;  
ANGMERING LANE, EAST PRESTON;  
W / SUSSEX; BN 16 ; 2TA.

Drawing PLANS

Scale: AS SHOWN

Drawing No.

Date: MAY 2014

14 / 4145 / 1

Drawn: tu

Revisions:

Copyright: tu

A

B

The contractor must check all dimensions and levels on site and no dimensions are to be scaled from drawings. It is the contractor's responsibility to ensure compliance with all statutory authority requirements, carry out works with total regard to existing and retained structure. Works and materials to latest CP BS. Drawing to be read in strict accordance with engineer's information where applicable. All structural timber C16 unless otherwise noted. All structural and external timber pressure impregnated with preservative, cut ends site swabbed with Cuprinol or similar treatment. Local authority to witness satisfactory test on all new and affected four storm drainage.

REVISIONS

- A. 21.7.14 garage resized to north
- B. 8.10.14 upgraded for planning appl'n