REVISIONS
A-8.10.'14 upgraded for planning appl'n

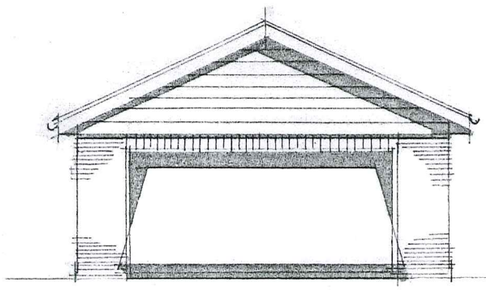

SOUTH [front] 1/100

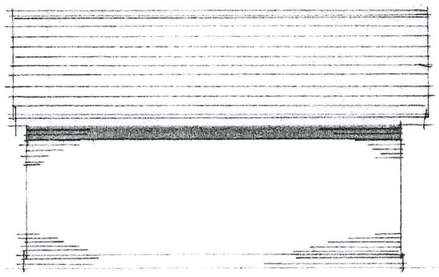

EAST 1/100

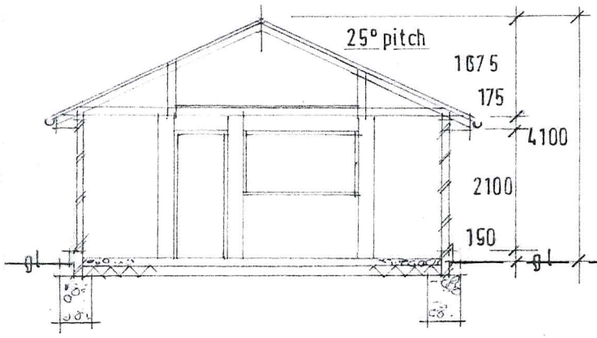

SECTION B:B 1/100

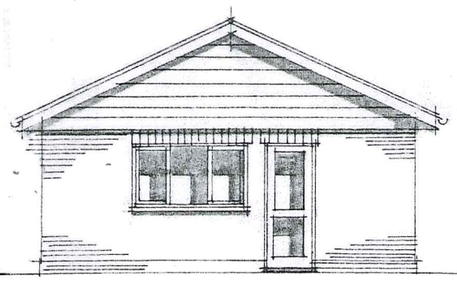

NORTH 1/100

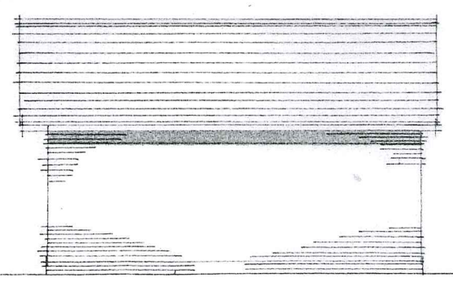

WEST 1/100

BUILDING FOOTPRINT [total external area]
1. AS APPROVED 25.4.'14 [R/277/14 202.00 sq.m.
2. PROPOSED REPLACEMENT INC. GARAGE 244.00 sq.m.

PROPOSED EXTERNAL FINISHES

ROOF:	ETERNIT SLATES & FITTINGS
FASCIA ETC:	WHITE UPVC
R.W. GOODS:	BLACK UPVC
FRAMES:	WHITE UPVC D/GLAZED
GABLES & DORMERS:	LIGHT GREY-HARDIE HORIZONTAL BOARDING SYSTEM
WALLS:	FLB STOCK FACING BRICK WORK

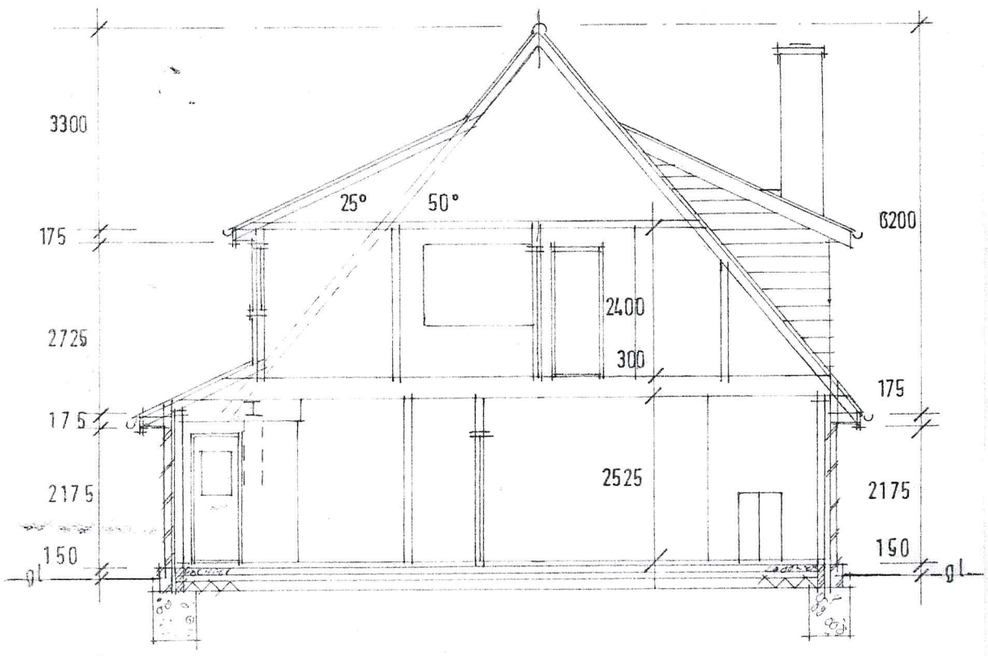

SECTION A:A 1/100

TREVOR E. UNSTED LTD

55-57 SEA LANE • RUSTINGTON • WEST SUSSEX • BN16 2RQ Tel. 01903 859090

Client: MR:& MRS: G.SMART.

Project: NEW DWELLING ADJACENT TO 19; ANGMERING LANE; EAST PRESTON; W/SUSSEX; BN16; 2TA.

Drawing: ELEVATIONS & SECTIONS

Scale: AS SHOWN

Date: MAY 2014

Drawn: tu

Copyright:

Drawing No.: 14/4145/2

Revisions: A

The contractor must check all dimensions and levels on site ~~and no dimensions are to be scaled from drawings~~.

It is the contractor's responsibility to ensure compliance with all statutory authority requirements, carry out works with total regard to existing and retained structure. Works and materials to latest CP/BS.

Drawing to be read in strict accordance with engineer's information where applicable.

All structural timber C16 unless otherwise noted. All structural and external timber pressure impregnated with preservative, cut ends site swabbed with Cuprinol or similar treatment.

Local authority to witness satisfactory test on all new and affected foul/storm drainage.

ARUN DISTRICT COUNCIL R/277/14/PL