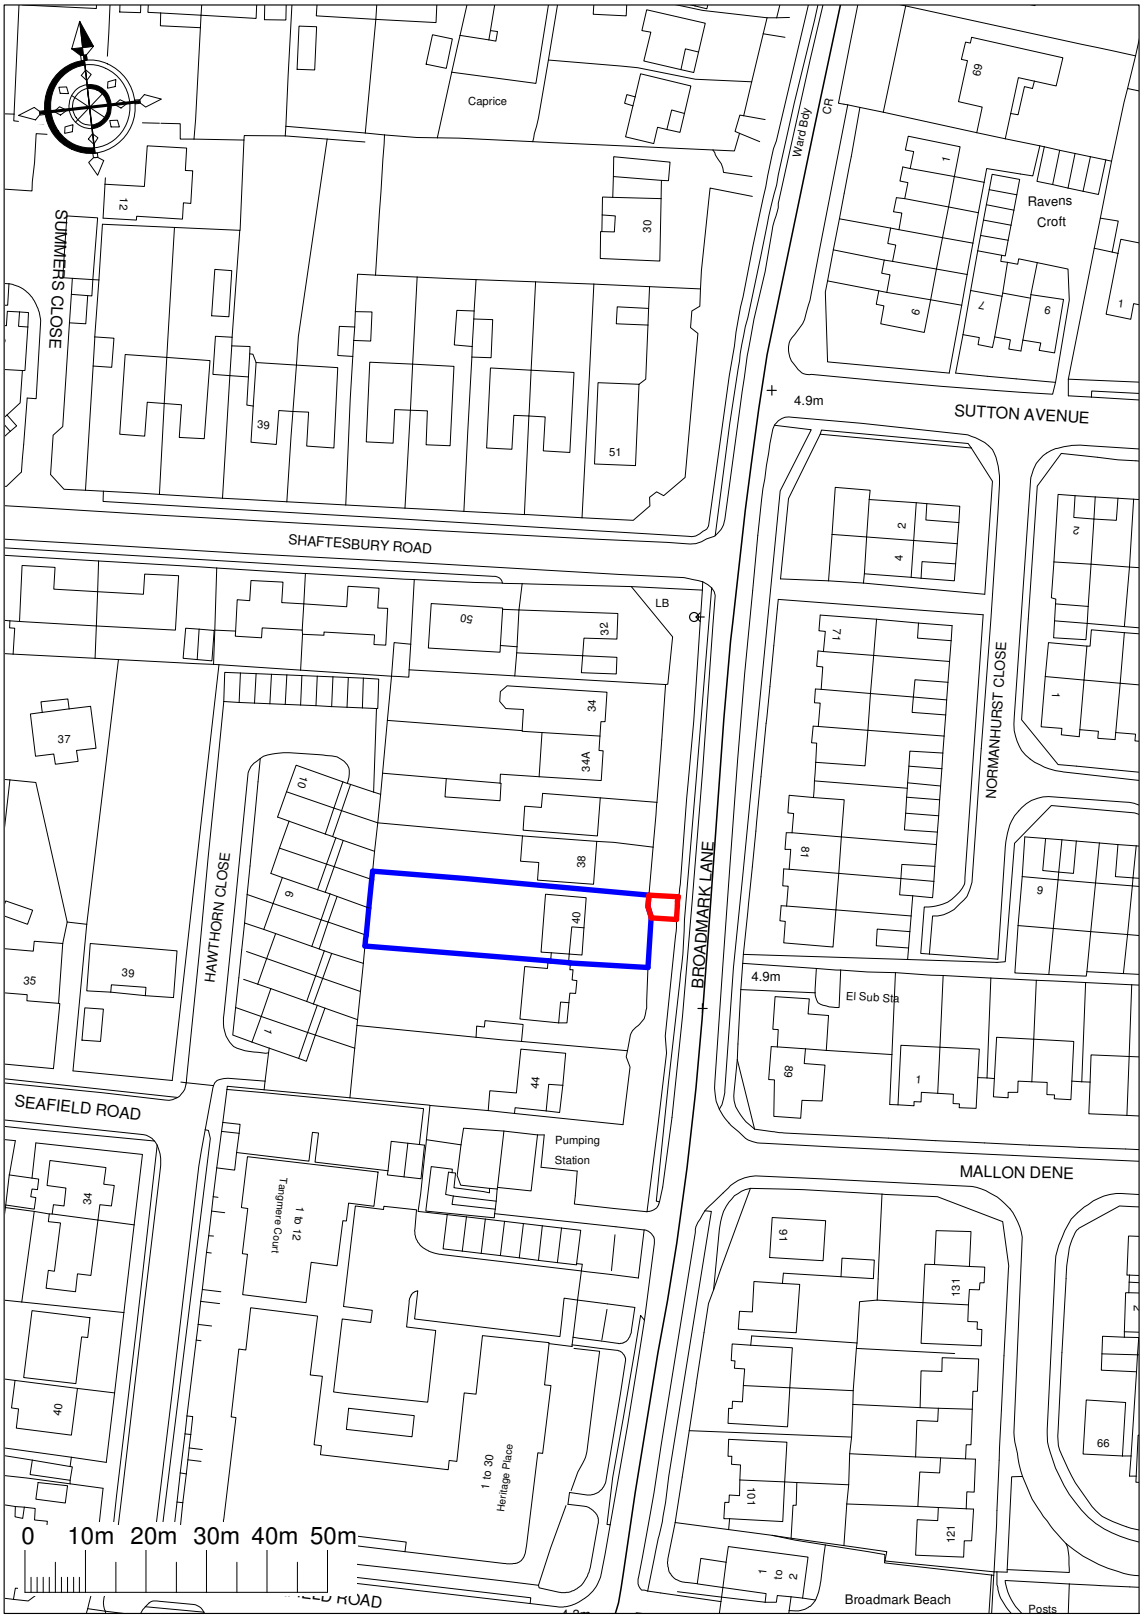

PRIME BUILDING CONSULTANTS LTD.			**014.1331-10**	
SURVEYORS . ARCHITECTS . PLANNERS	SCALE	**1:1250**	PRIME HOUSE;	
CLIENT; MR R. YOUNG	DATE;	**March '10**	1A QUEEN ANNE ROAD;	
PROJECT; **40 BROADMARK LANE, RUSTINGTON**			MAIDSTONE ME14 1HU;	
TITLE; SITE LOCATION PLAN	DRAWN;	**A.B.**	TEL. 01622 692249	
			FAX. 01622 692296	

ARUN DISTRICT COUNCIL R/278/10/