



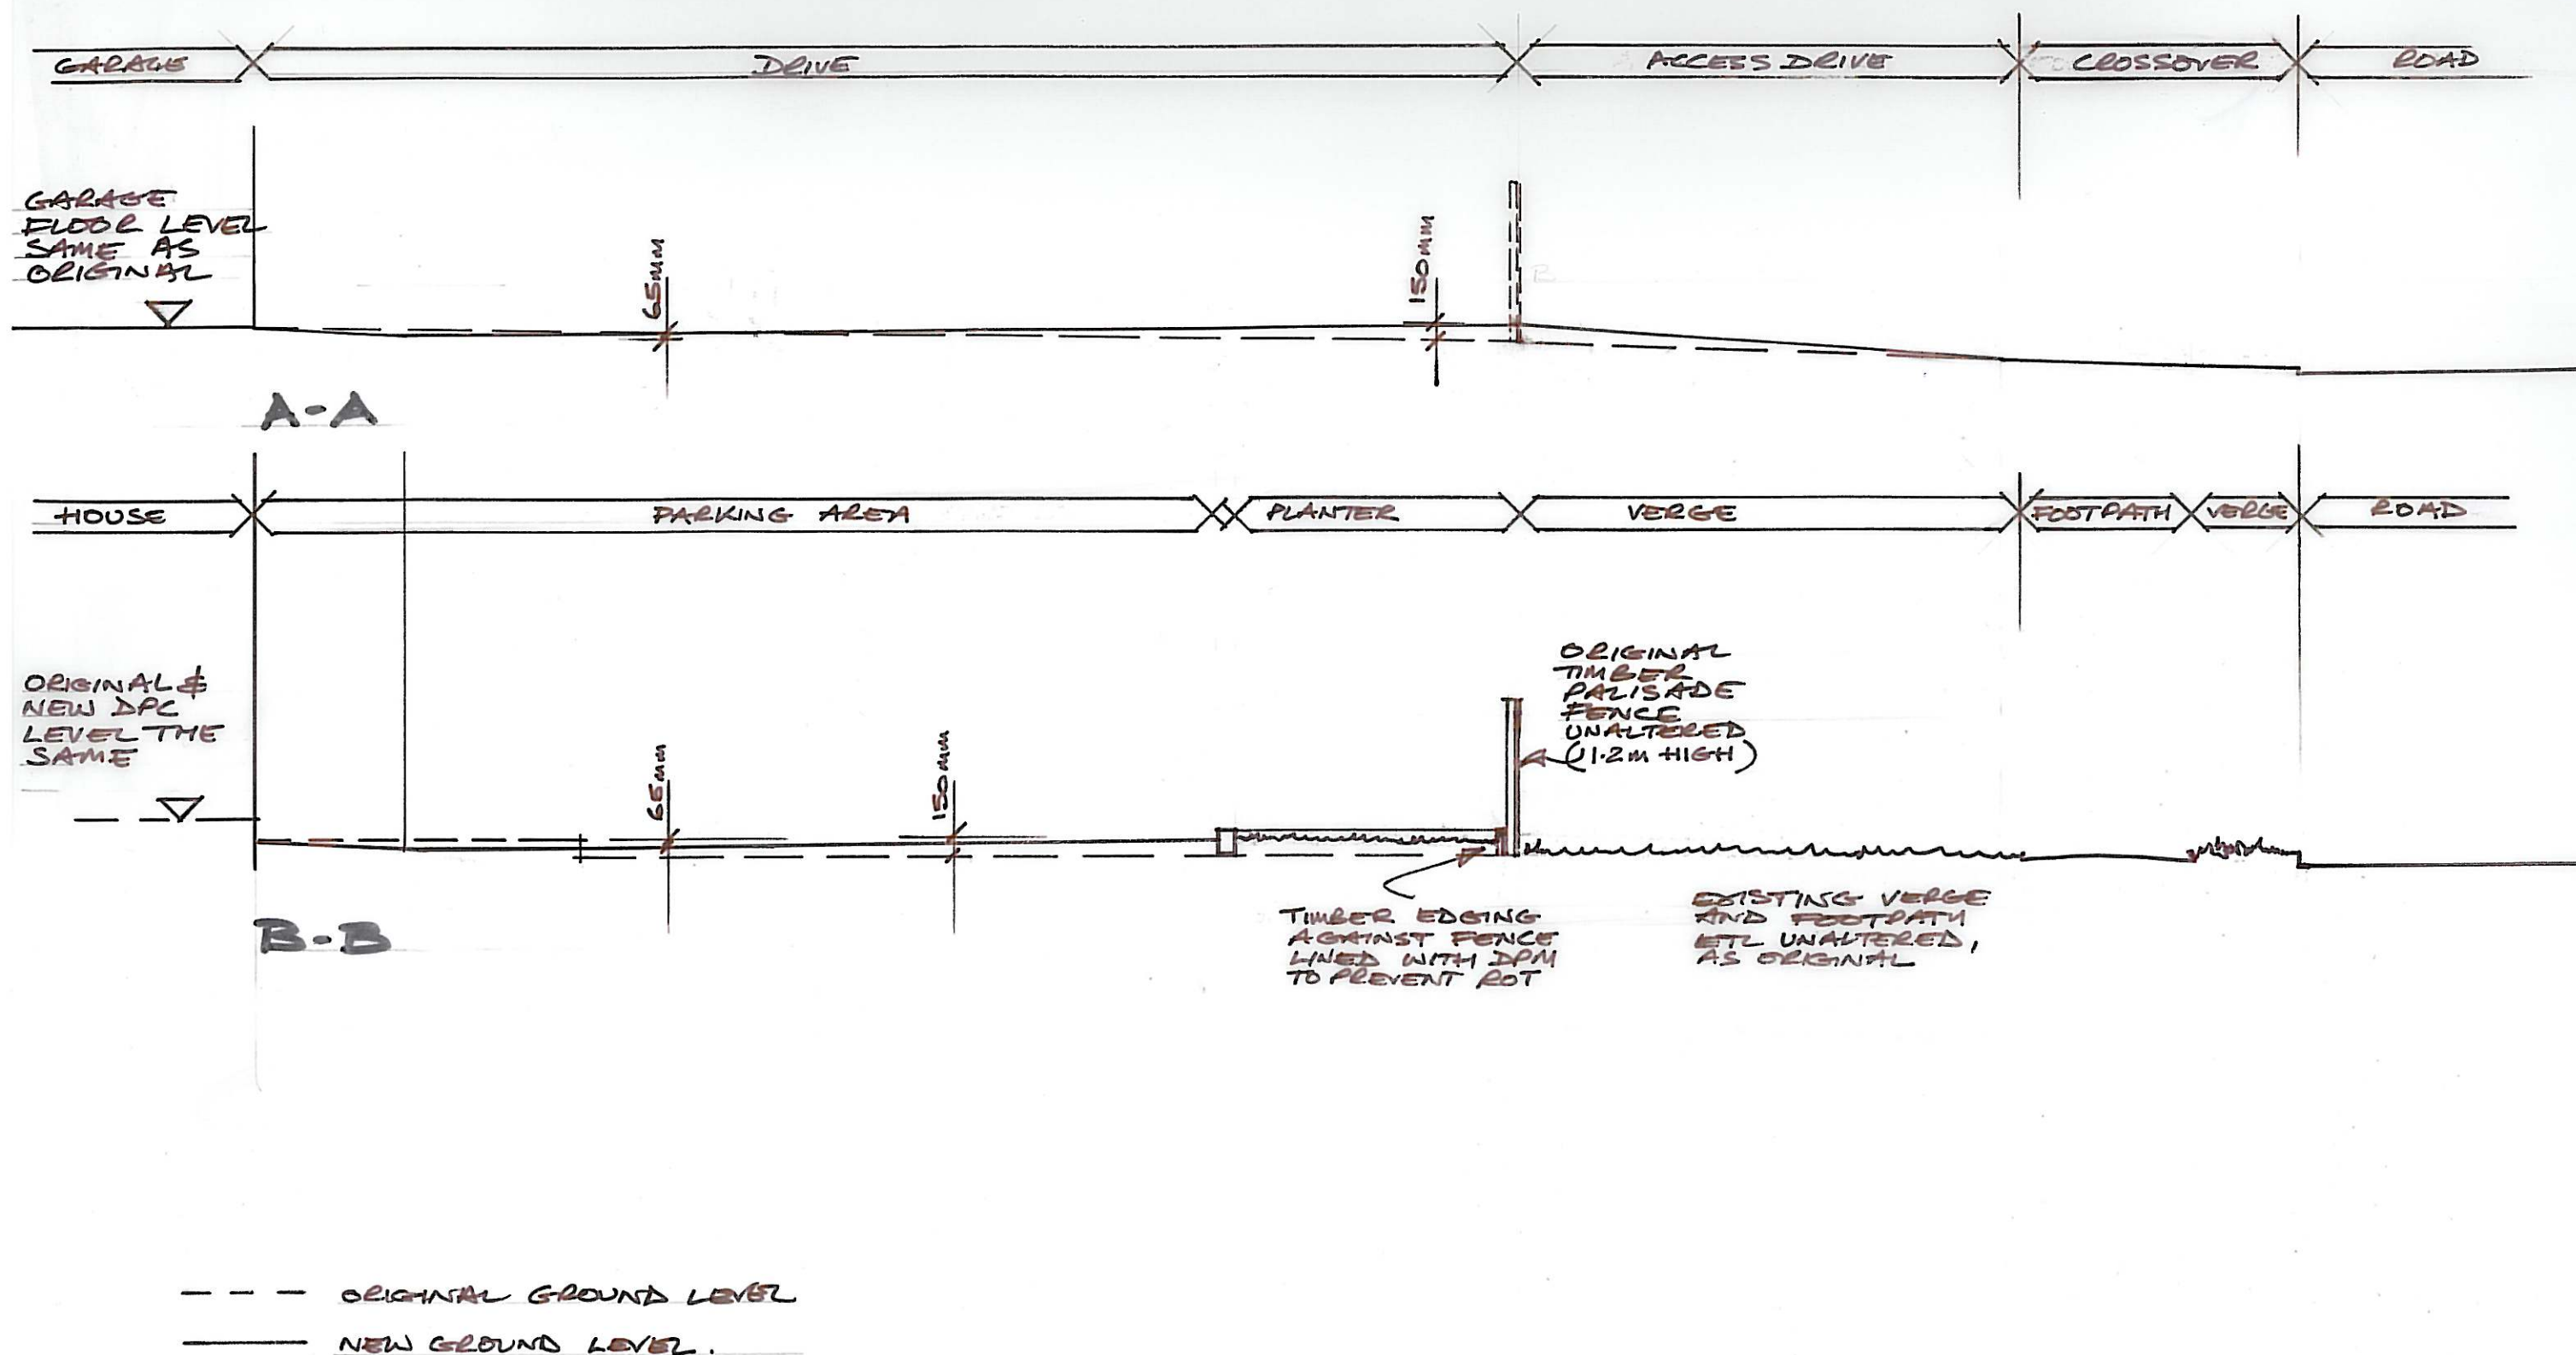

SCALE 1:50 AT A3 SIZE

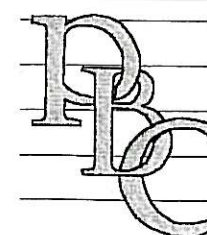

PRIME BUILDING CONSULTANTS LTD.	DRAWING NUMBER;	014.1331.15
SURVEYORS . ARCHITECTS . PLANNERS	SCALE;	1:50
CLIENT; MR R. YOUNG	DATE;	09.10
PROJECT; 40 BROADMARK LANE, RUSTINGTON	DRAWN;	80
TITLE; FRONT GARDEN & DRIVE, SECTIONS	CHECKED;	
COPYRIGHT. DO NOT REPRODUCE WITHOUT WRITTEN PERMISSION. DO NOT SCALE OFF DRAWING		PRIME HOUSE; 1A QUEEN ANNE ROAD MAIDSTONE ME14 1HU TEL. 01622 692249 FAX. 01622 692296