


North 1:100
Proposed

East

West

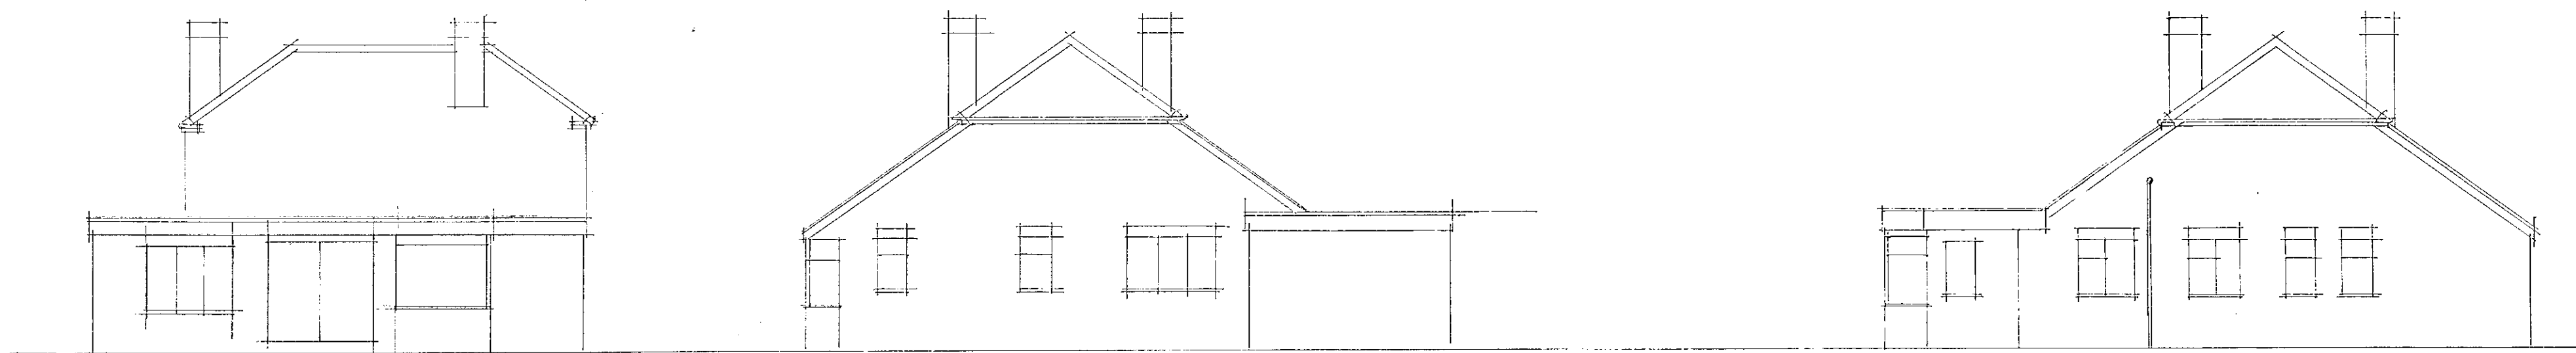


North 1:100
Existing

East


West




Site plan 1:1250

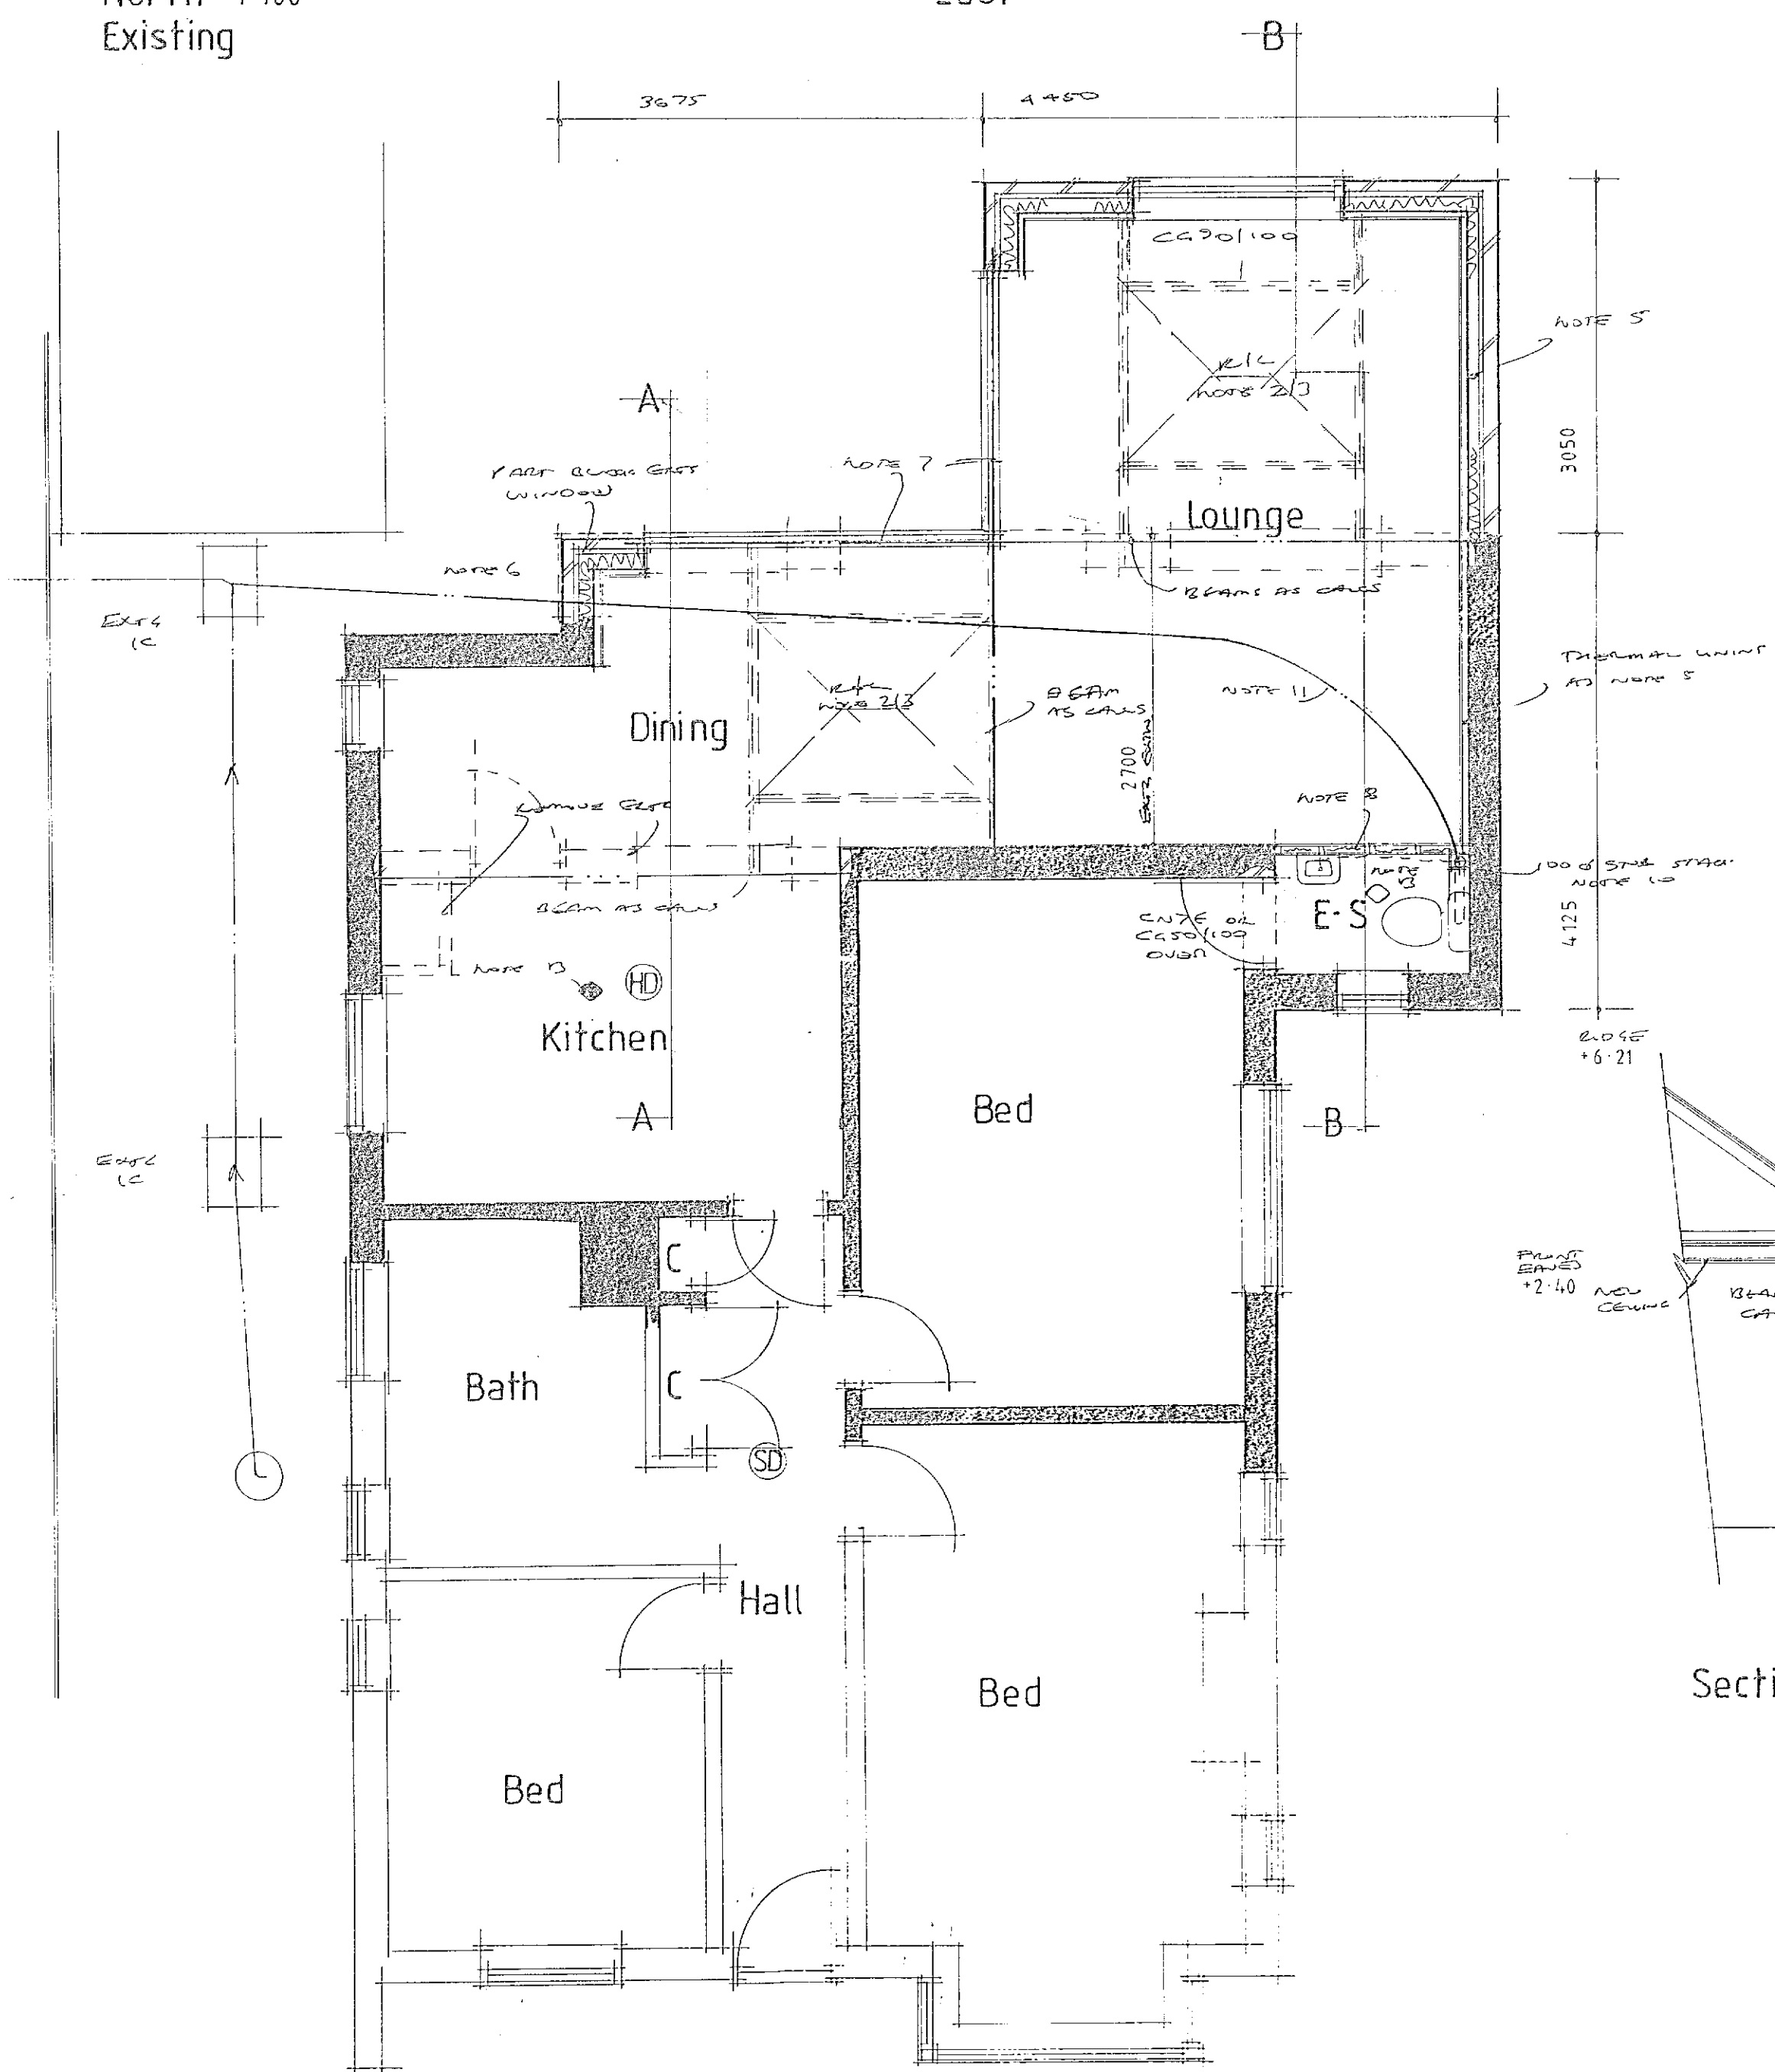


Plan 1:50

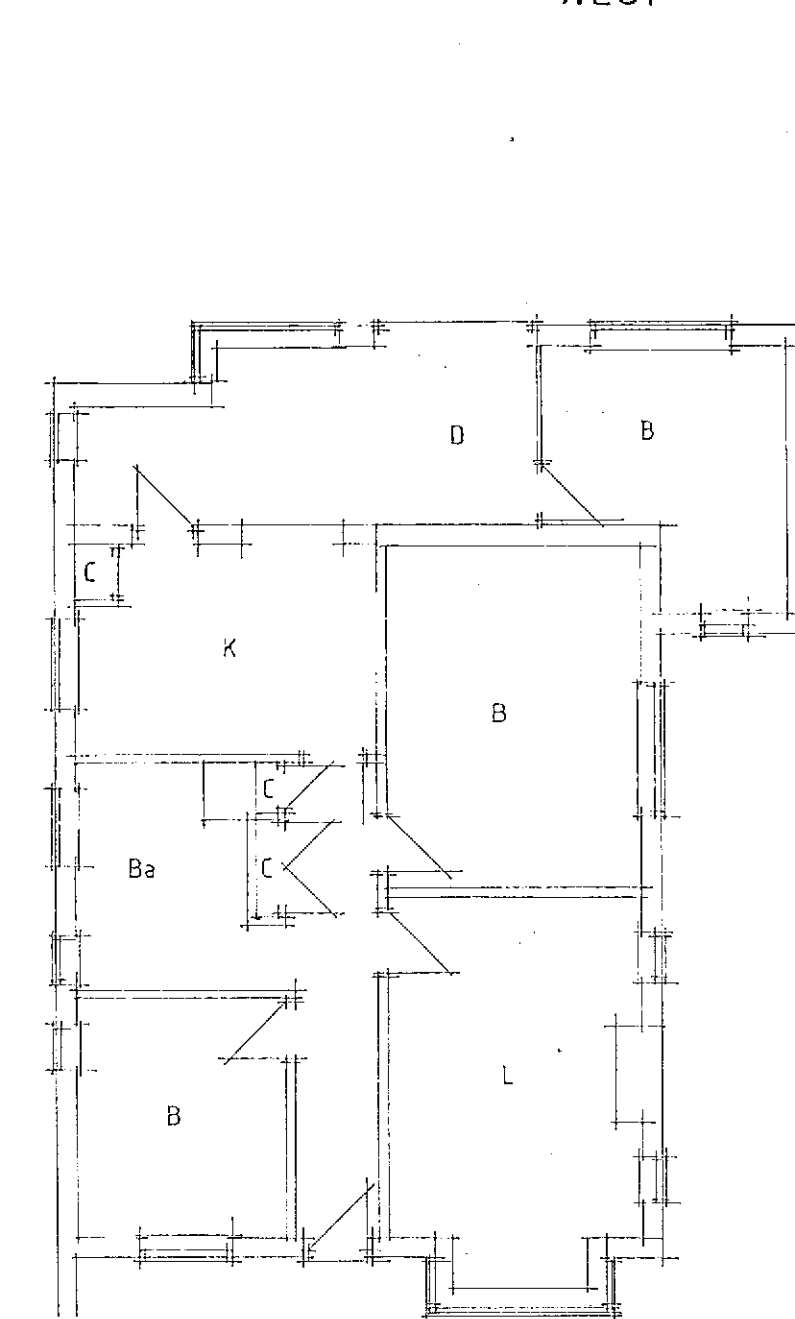

Existing plan 1:100

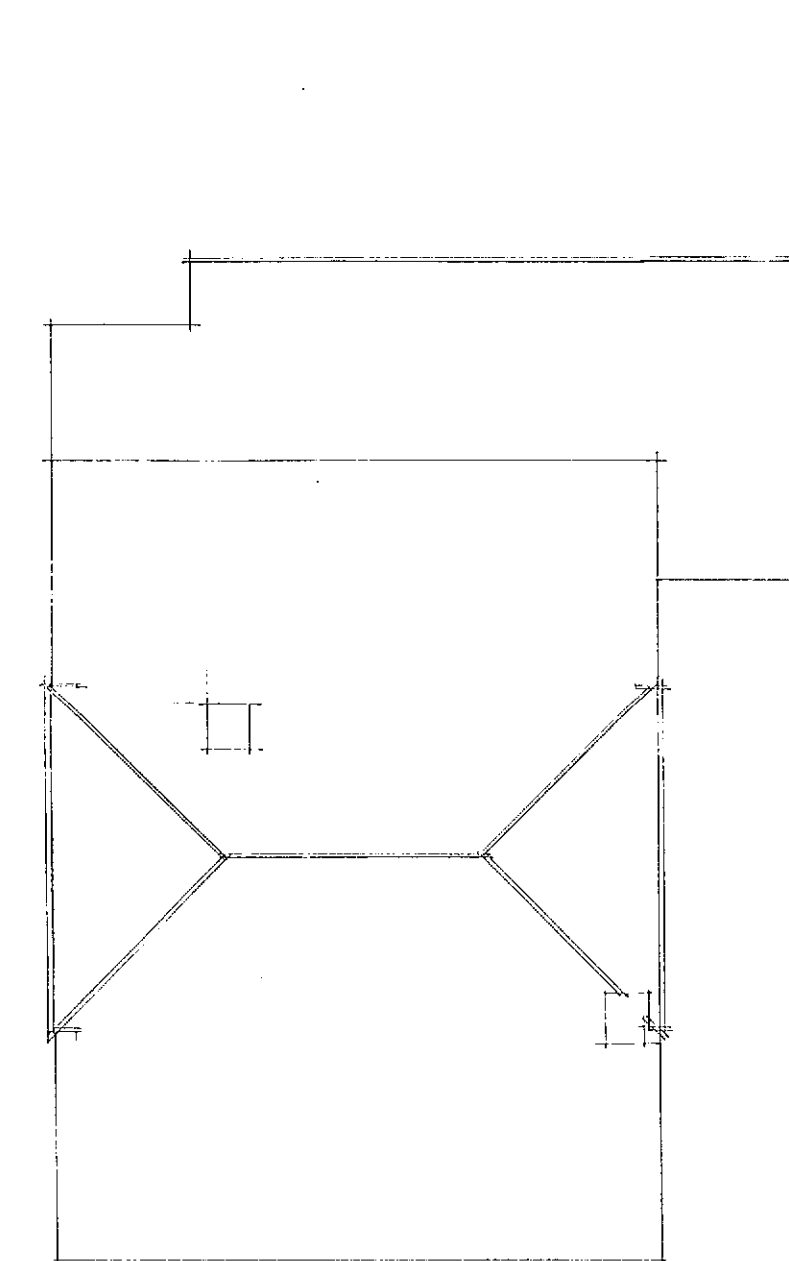


Existing roof 1:100

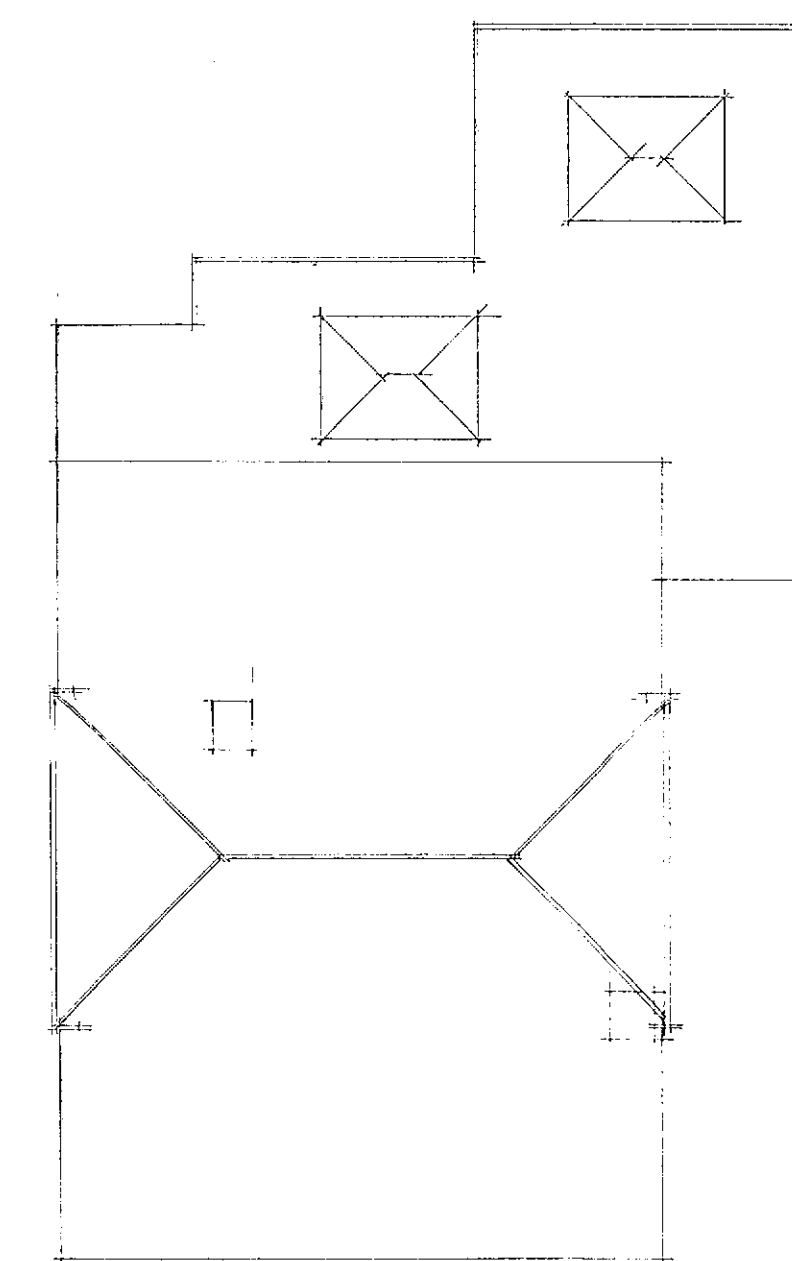


Proposed roof 1:100



Block plan 1:500

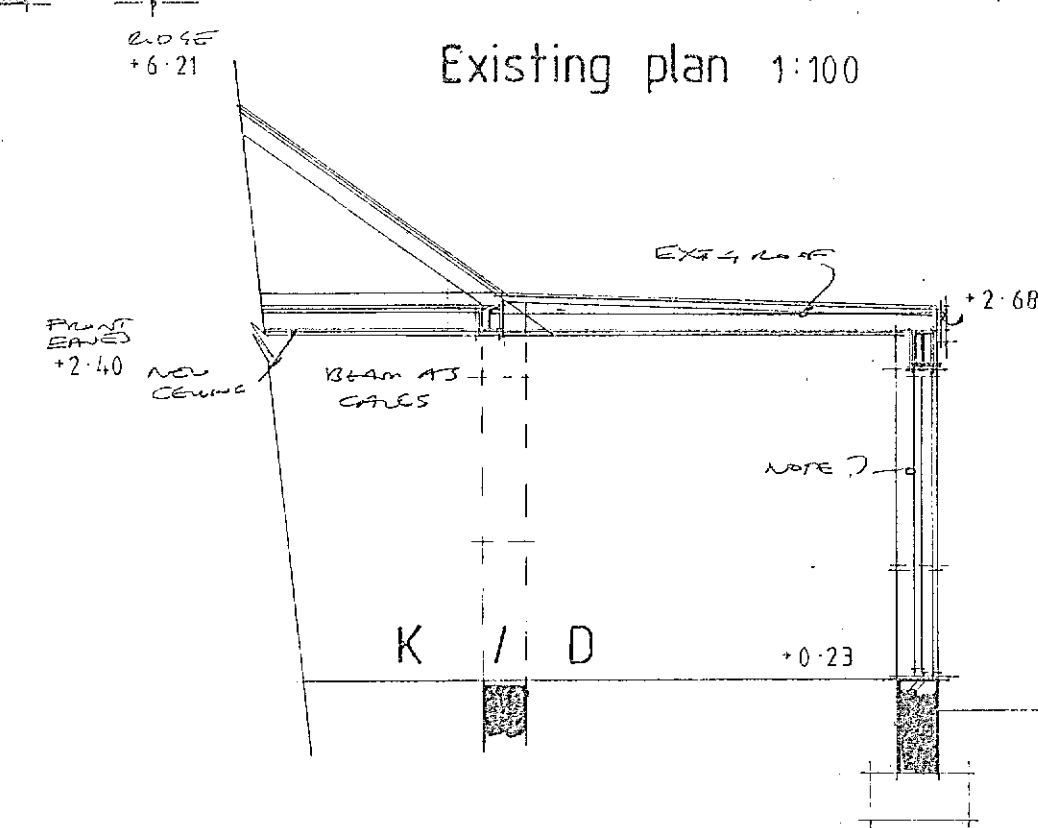

Section AA 1:50

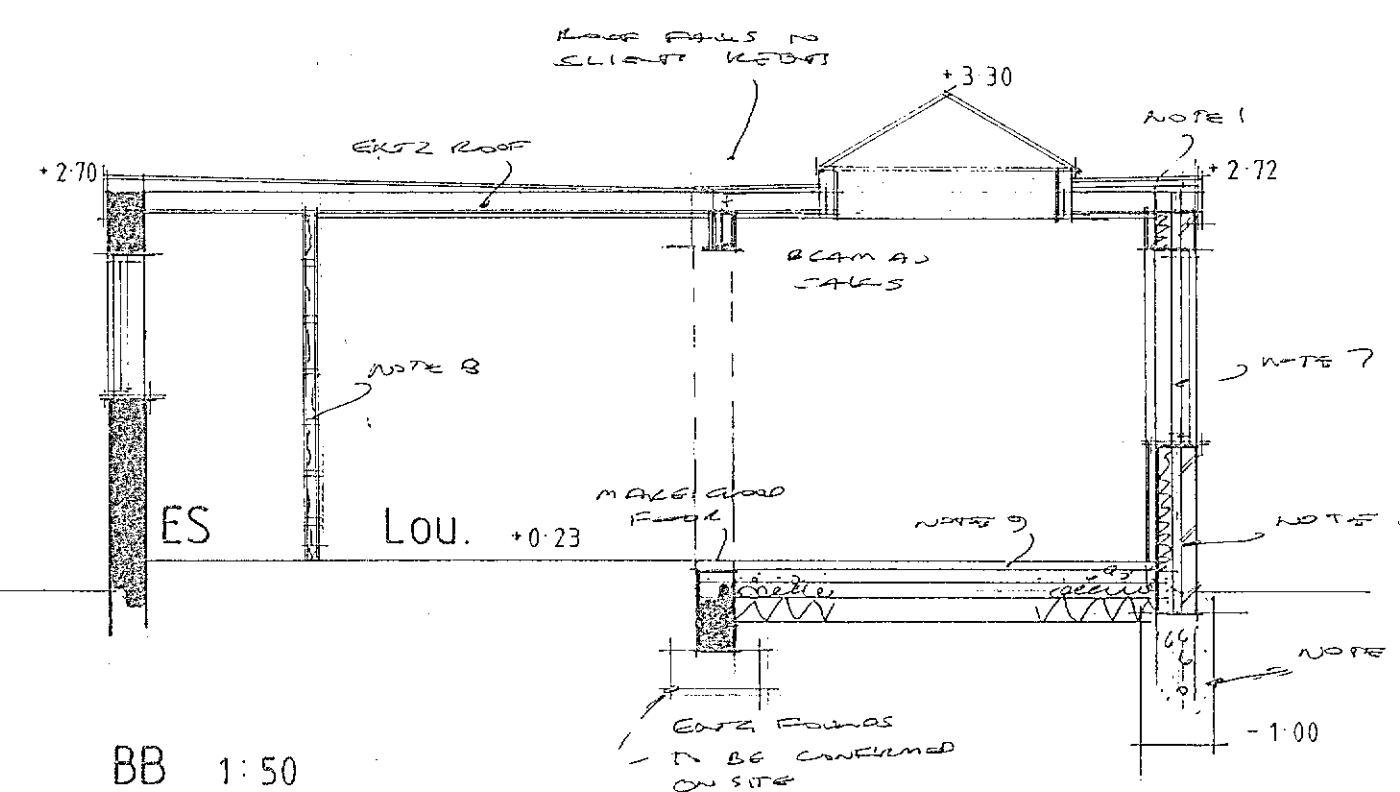

BB 1:50

AJ SALTER & SON
Architectural Technicians
and Surveyors
50 WINDSOR ROAD, WORTHING,
WEST SUSSEX, BN11 2LY
Tel/Fax: (01903 209496)
E-mail: ajsalterandson@hotmail.com

C			
B			
A			
Client	K. Paine Esq		
Address	17 Windmill Drive : Rustington		
Drawing	EXTENSION & ALTERATION	No.	7118:1
Scale	1:50 1:100 1:200 1:1250	Drawn	B
		Date	NOV '18