
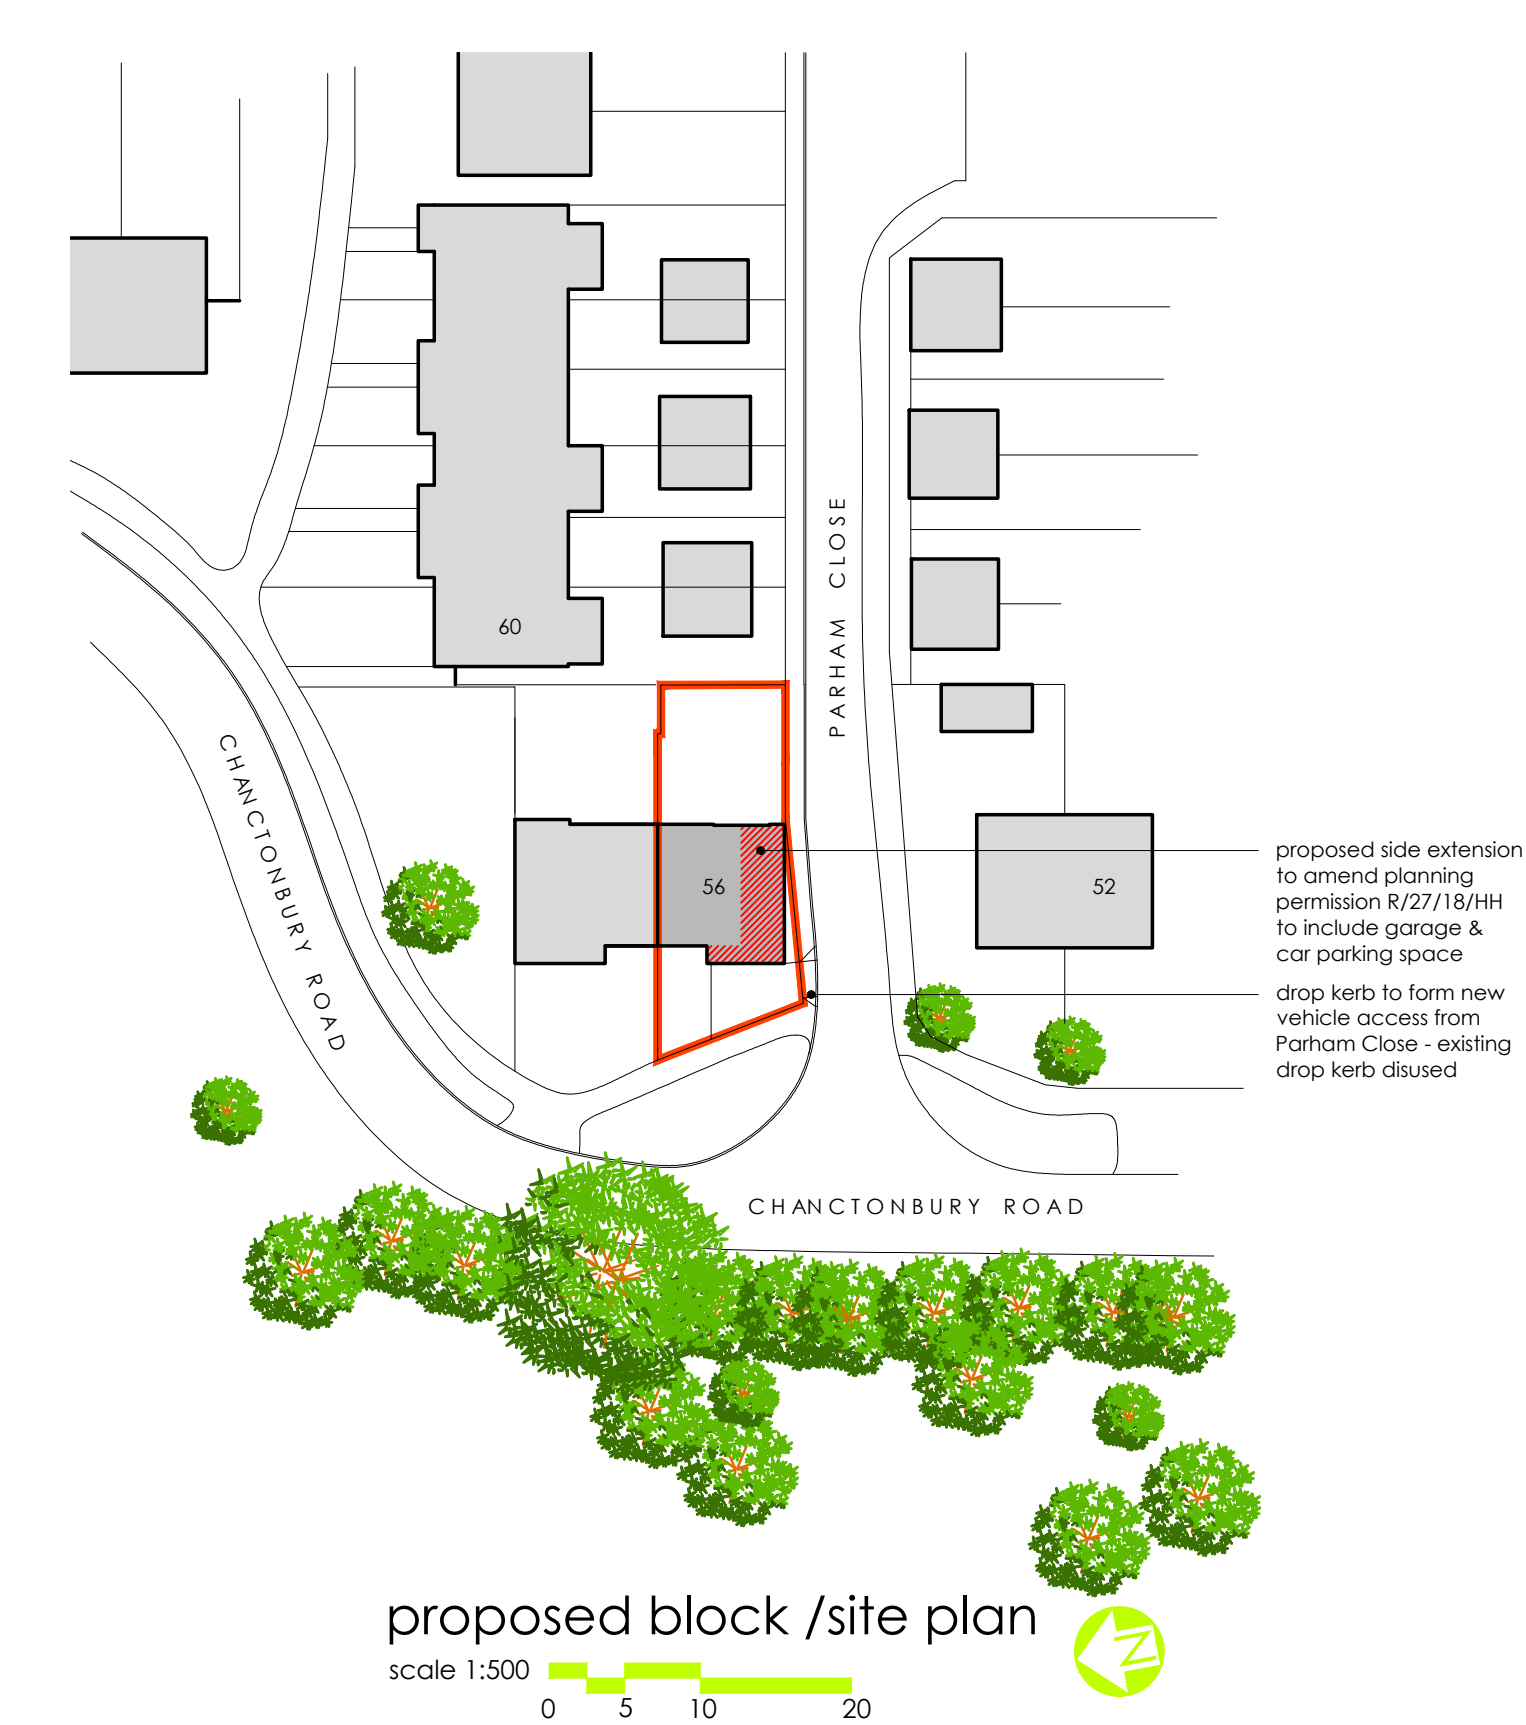
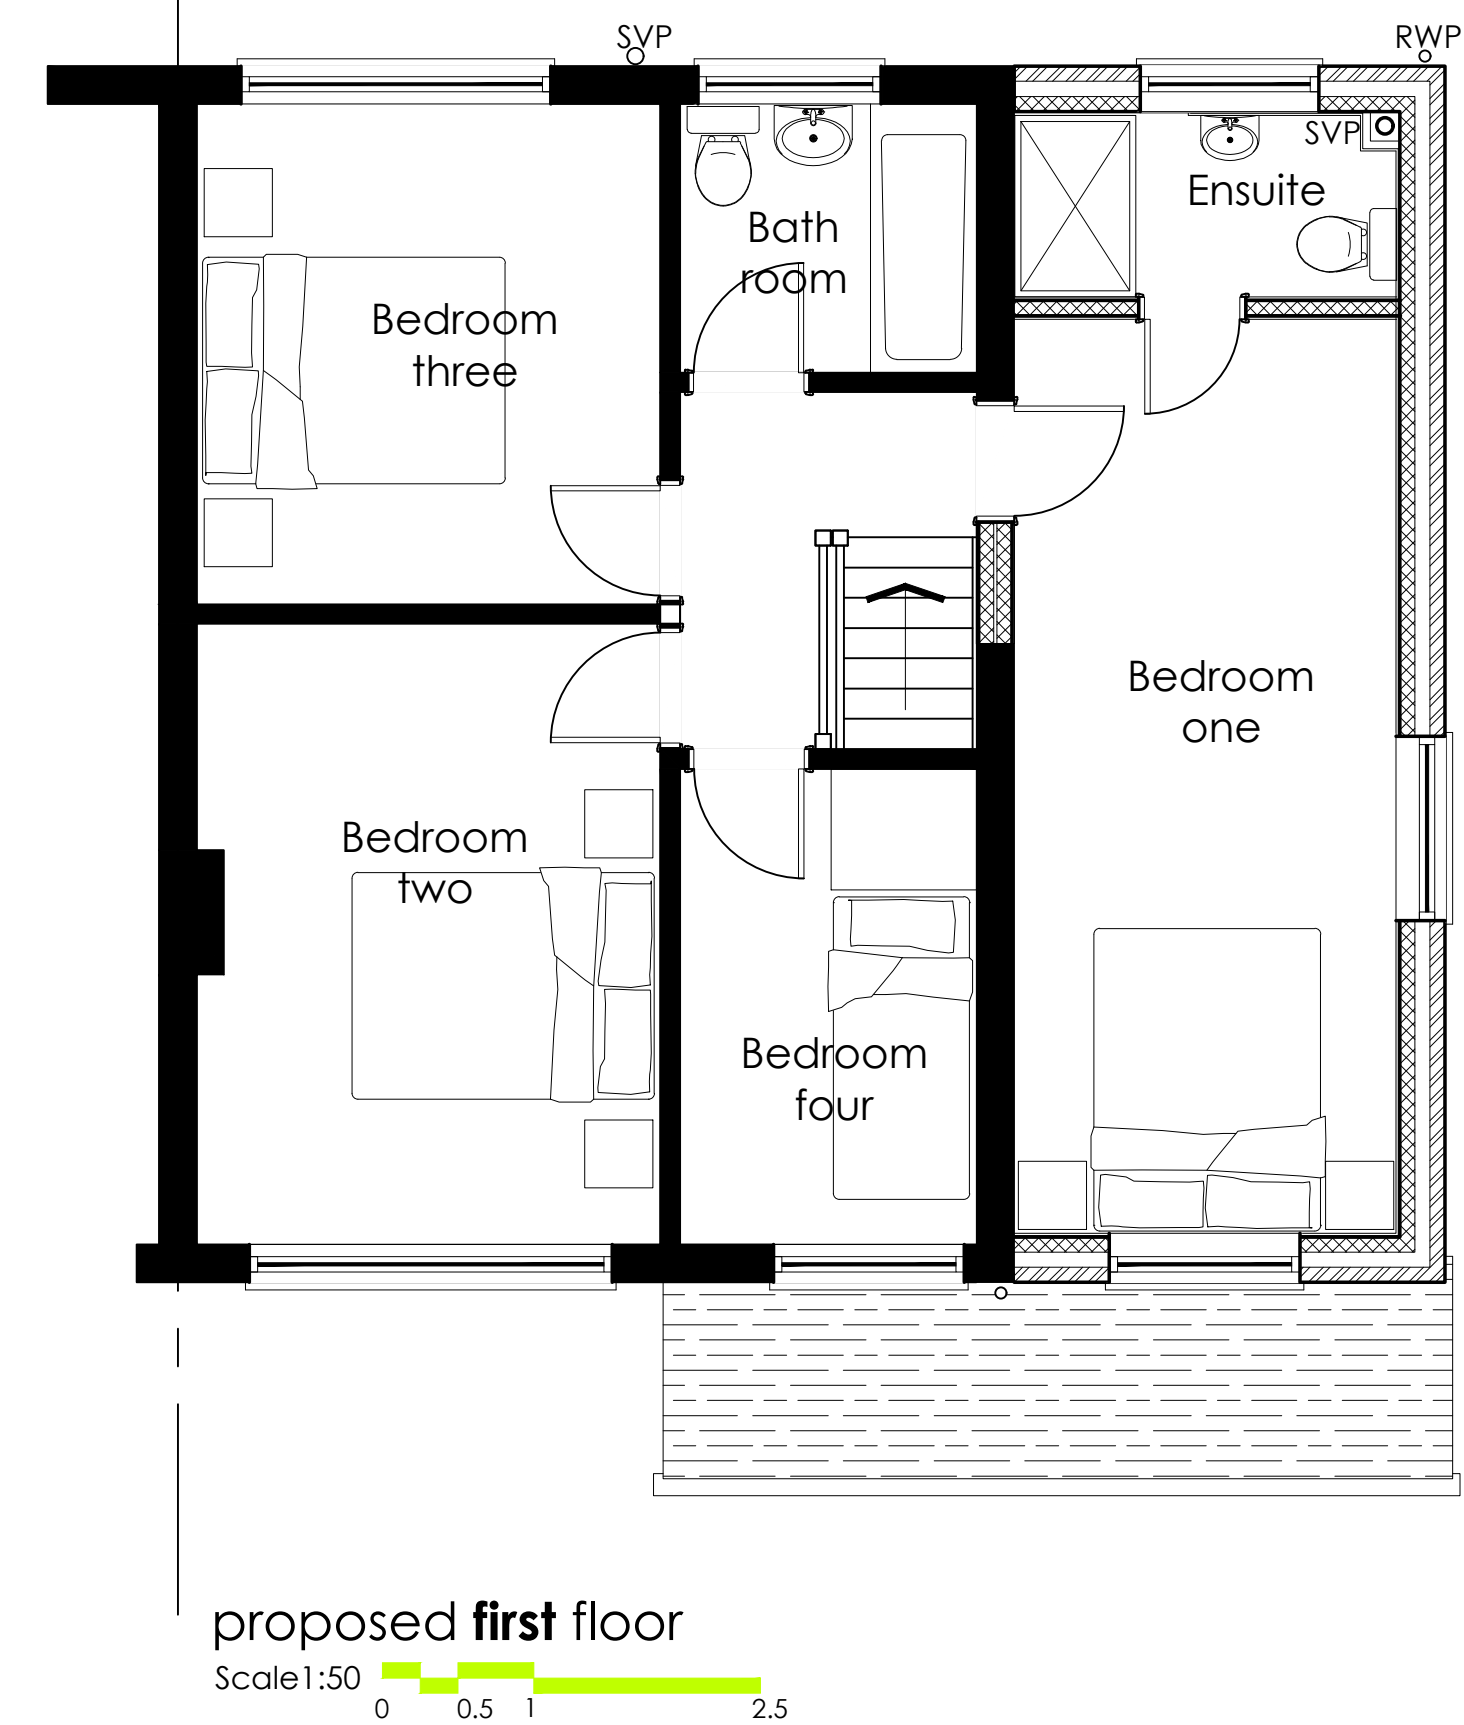
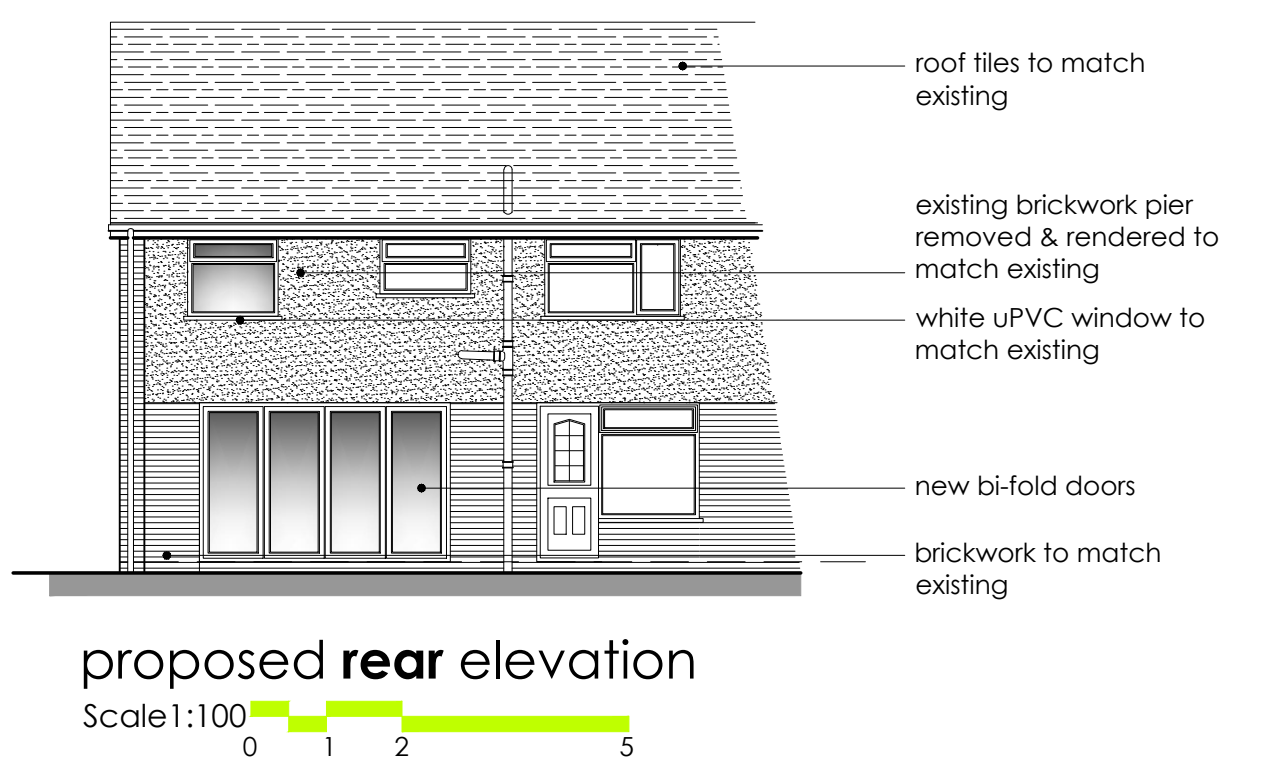
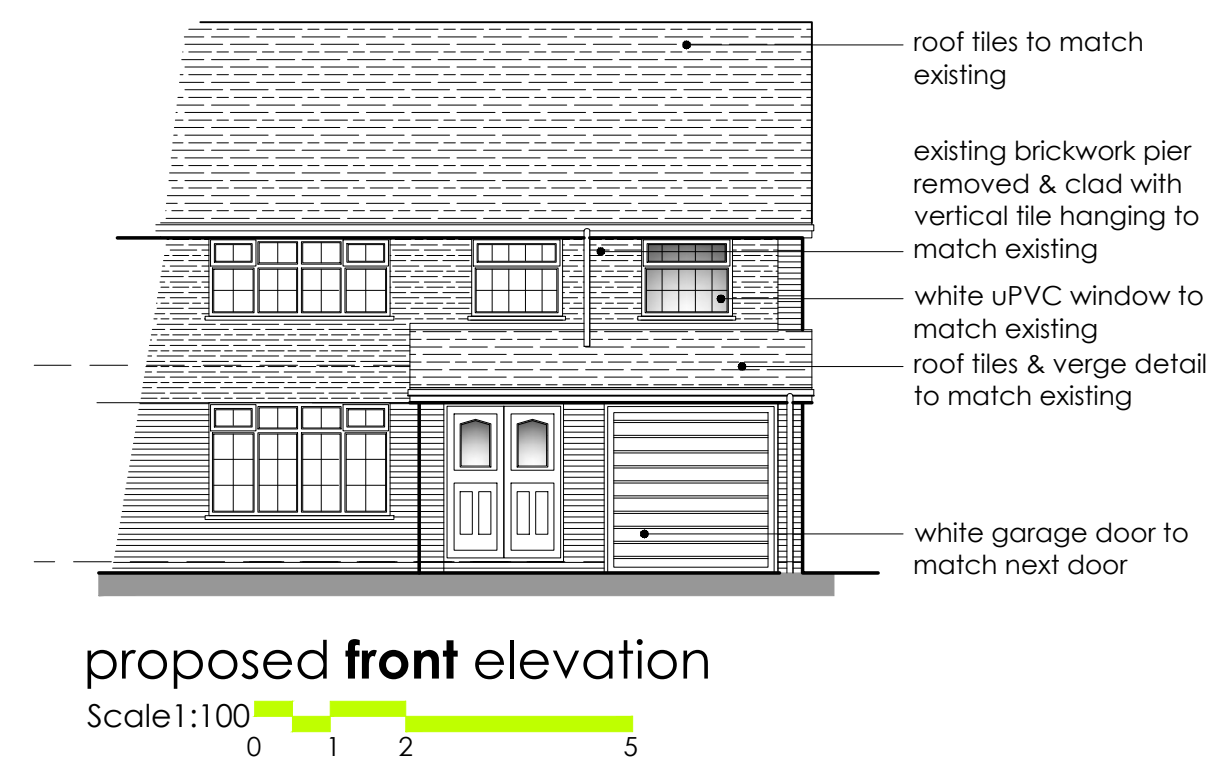


Do not scale off drawing - unless for Planning Application purposes only
Check all dimensions on site before at work is commenced, or materials are ordered.
All goods & materials to have BSA cert. workmanship to conform with current Building Regulations, NBS standards, BS and COP's

revision notes.		
rev.	date	comment
a	01.06.18	garage window moved to align with first floor
b	08.06.18	context street scene added

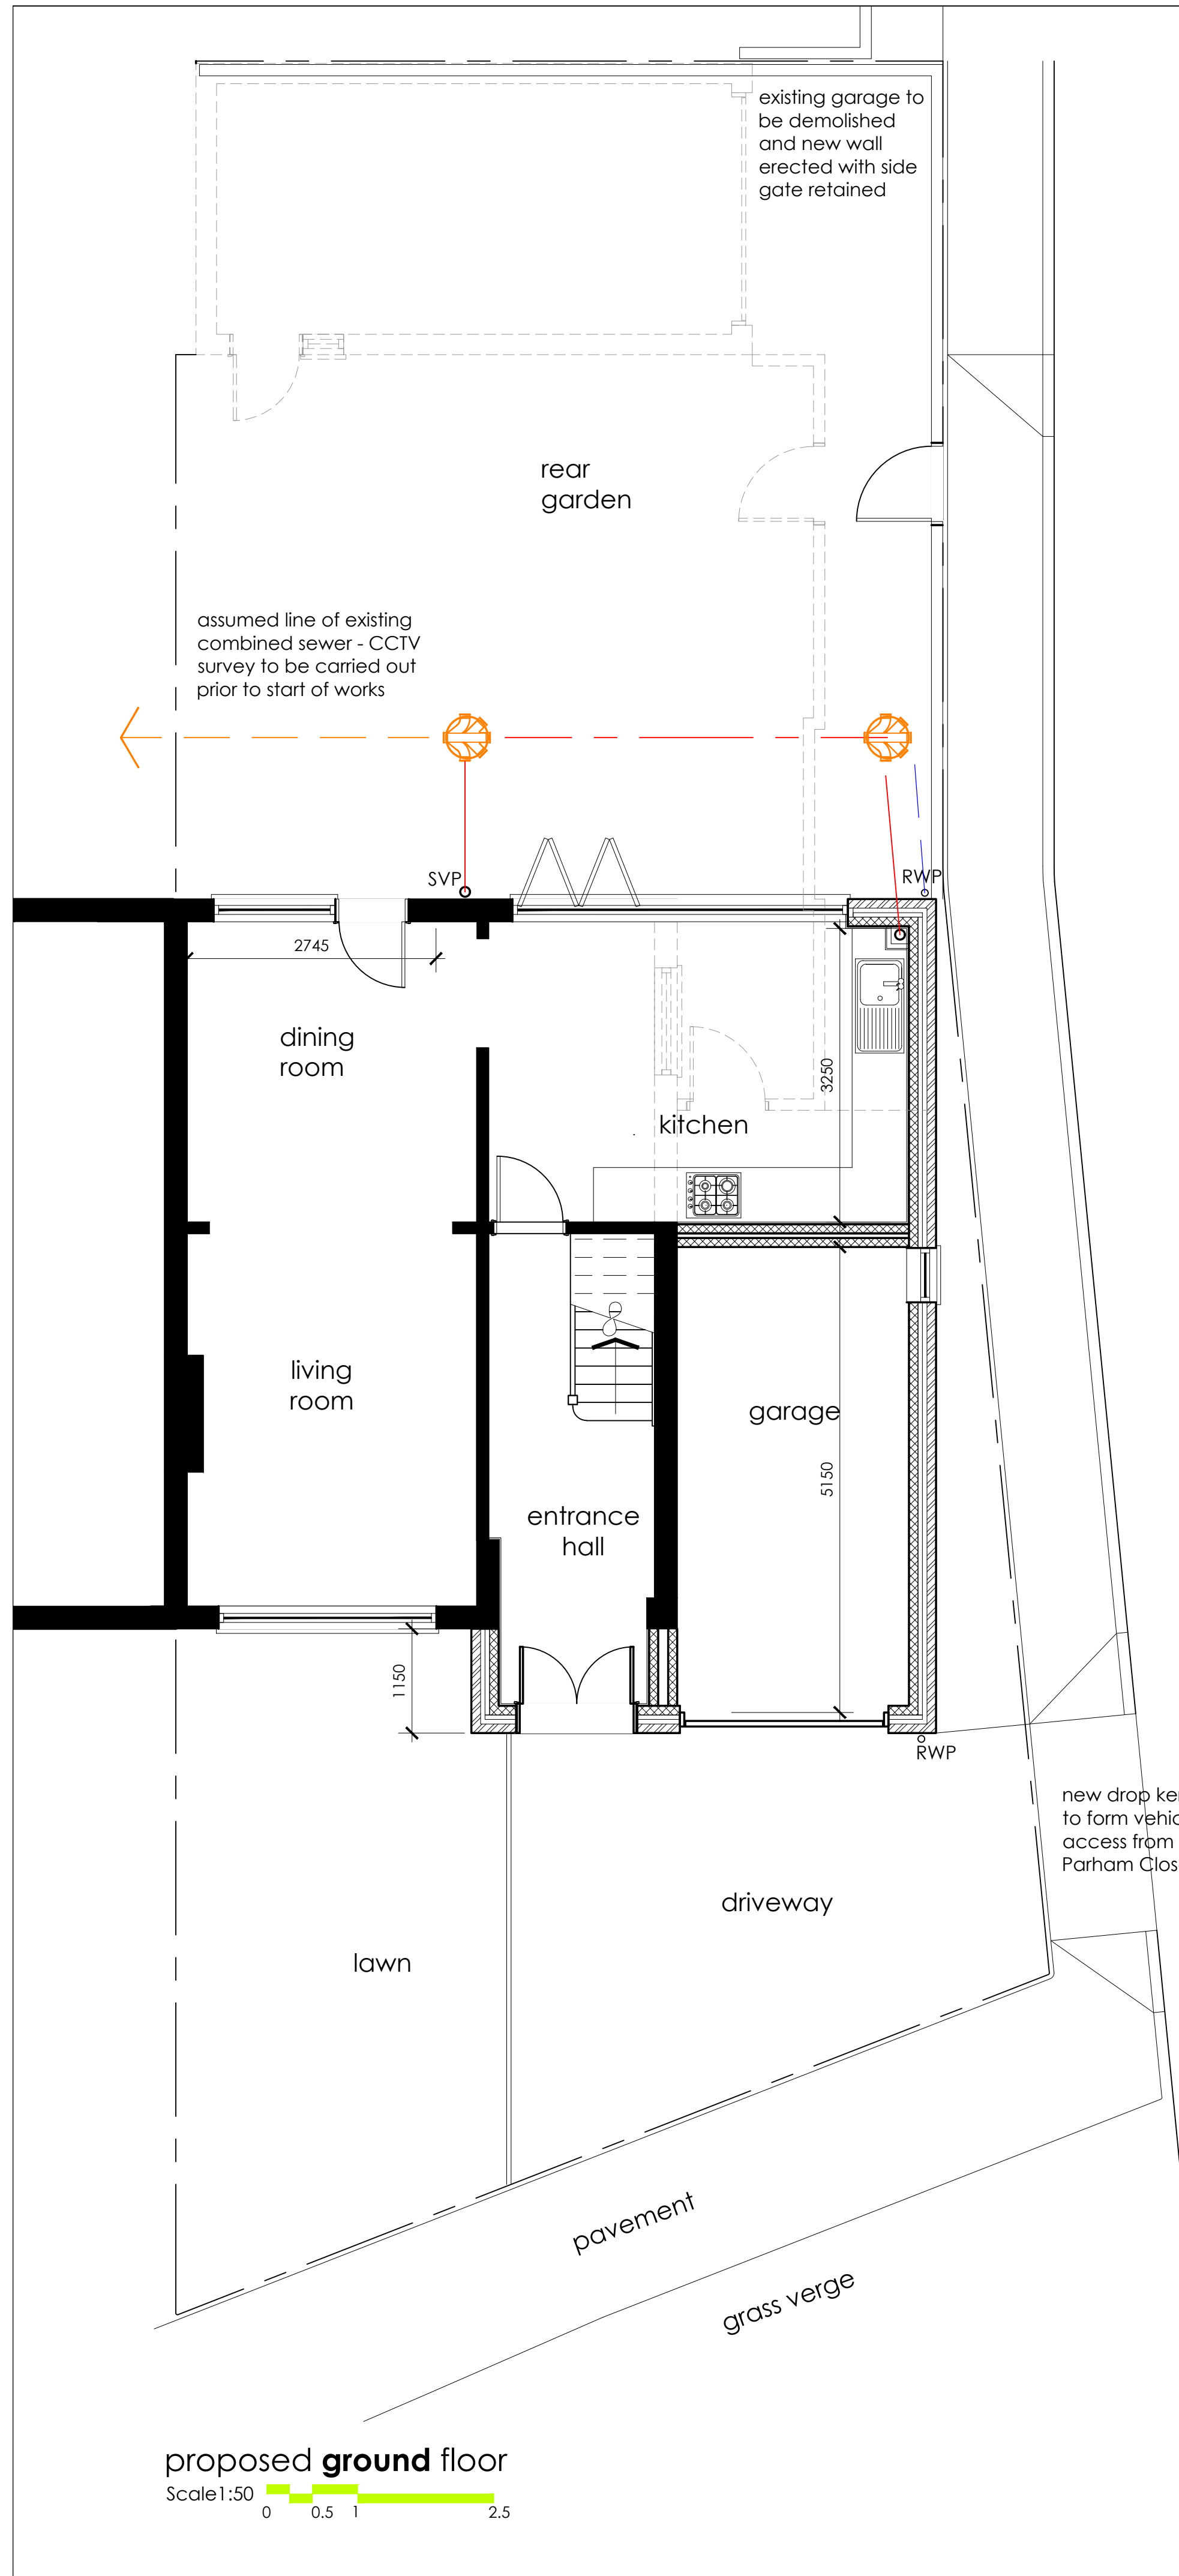

client	Ms C. Christie		
job	Proposed extension to 56 Chanctonbury Road, Rustington, West Sussex. BN16 2LS.		
dwg n°	100001 PL02b		
title	Proposed floor plans		
	PLANNING ISSUE		
date	May 2018	scale	1:100 & 200 @A3