


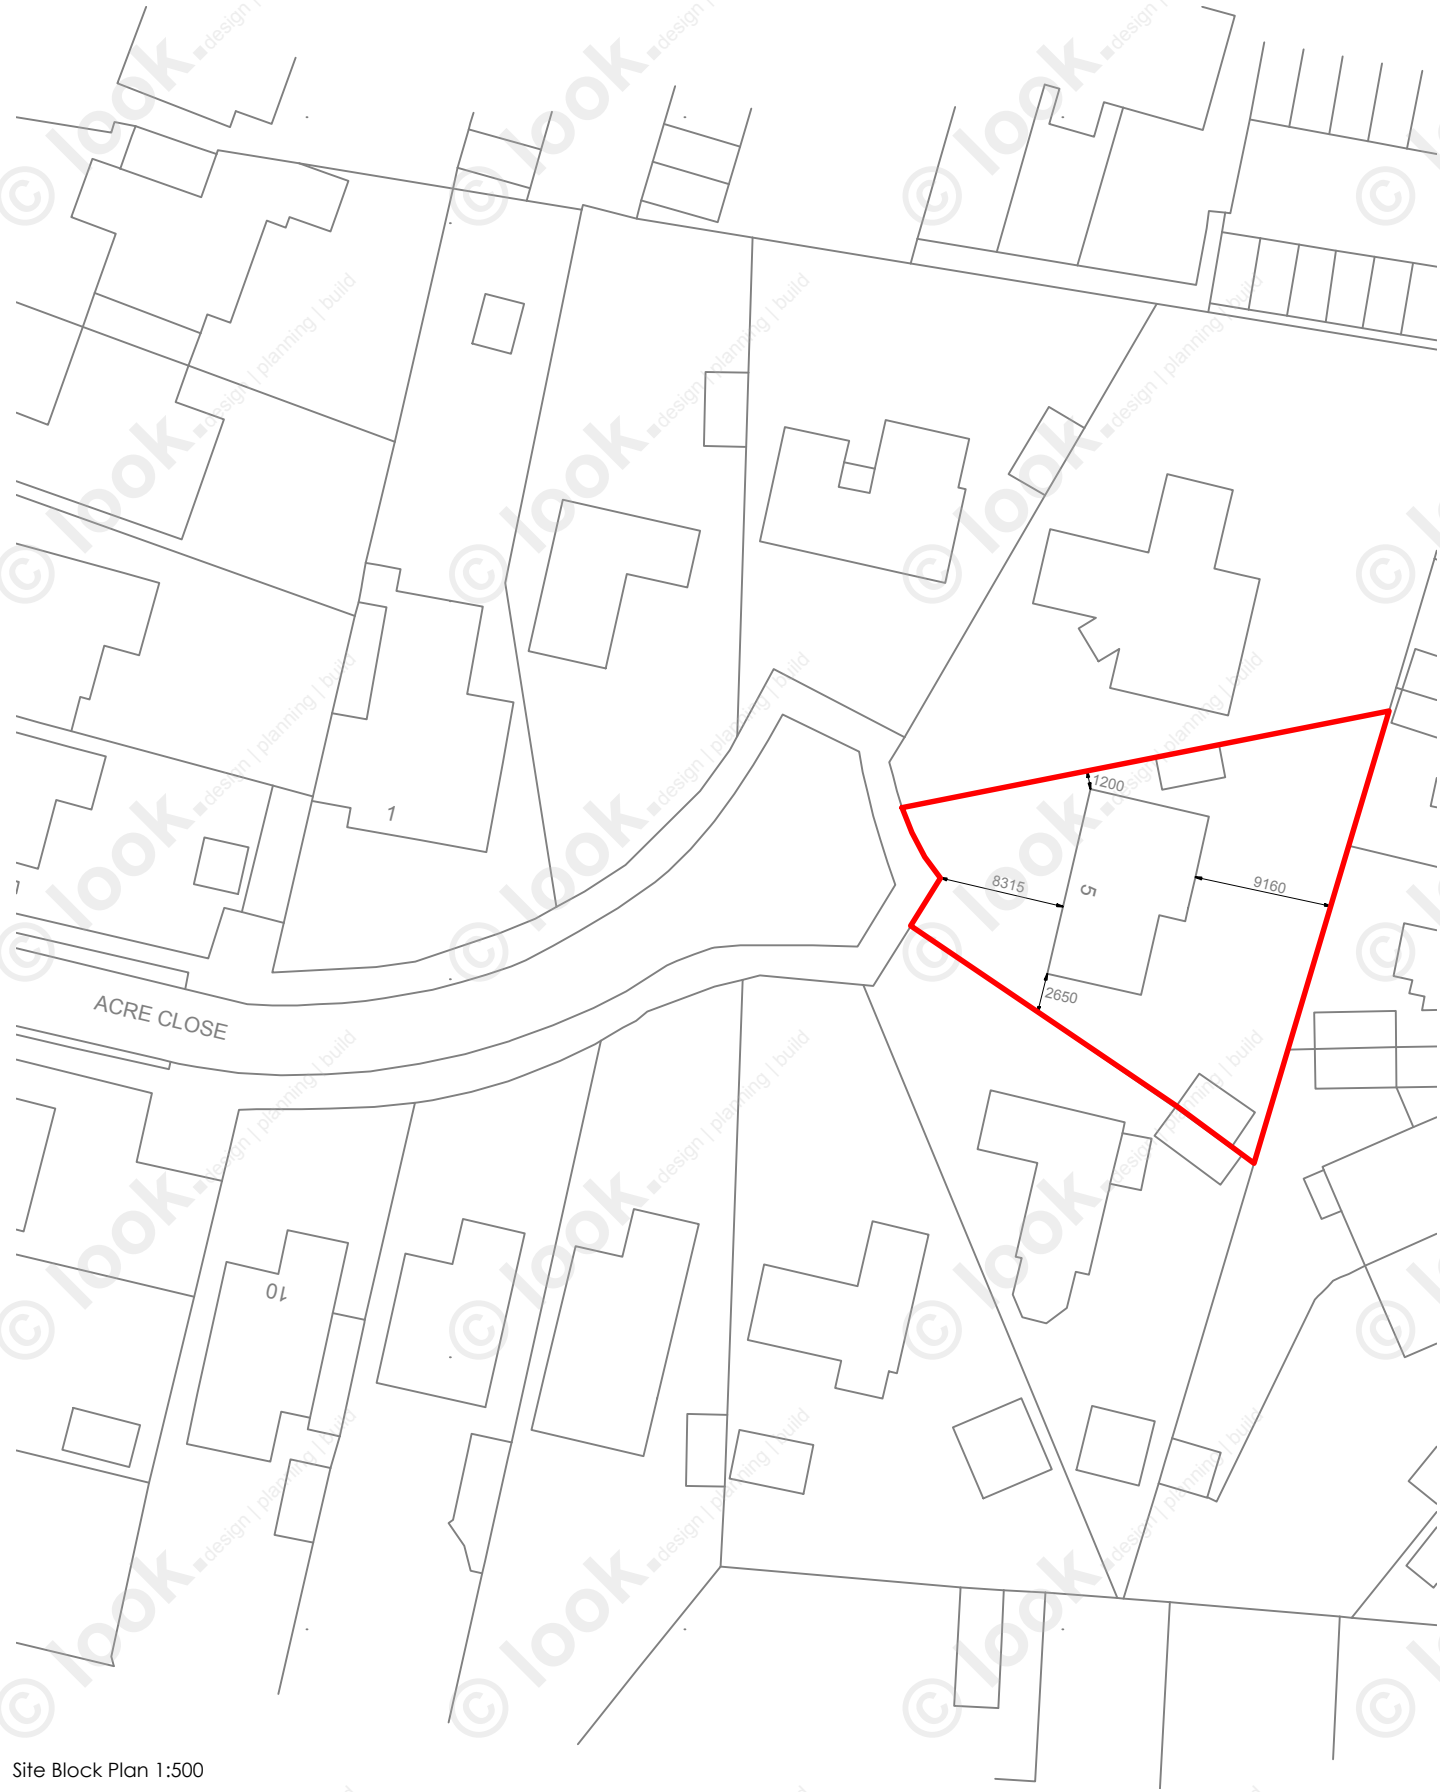

Site Block Plan 1:500



Site Location Plan 1:1250

Ordnance Survey (c) Crown Copyright 2018. All rights reserved. Licence number 100022432

look.

design | planning | build

lookdesignandbuild.co.uk

e: office@lookdesignandbuild

t: 01243 512 278

01020304050

0102030405060708090100

© this drawing is the copyright of look. design + build [l.db]. L.db design responsibility is limited to the design of the permanent works as finally constructed by l.db as part of the design + build service.

PROJECT TITLE Proposed Development at 5 Acre Close Rustington Littlehampton	DRAWING TITLE Site & Location Plan		No	REVISION	DATE
	STATUS Planning Application				
	SCALE as noted @ A3	DATE 24.09.2018			
	DRAWN BY JLB	DRAWING No PA-295-01			