ARUN DISTRICT COUNCIL R/281/21/HH

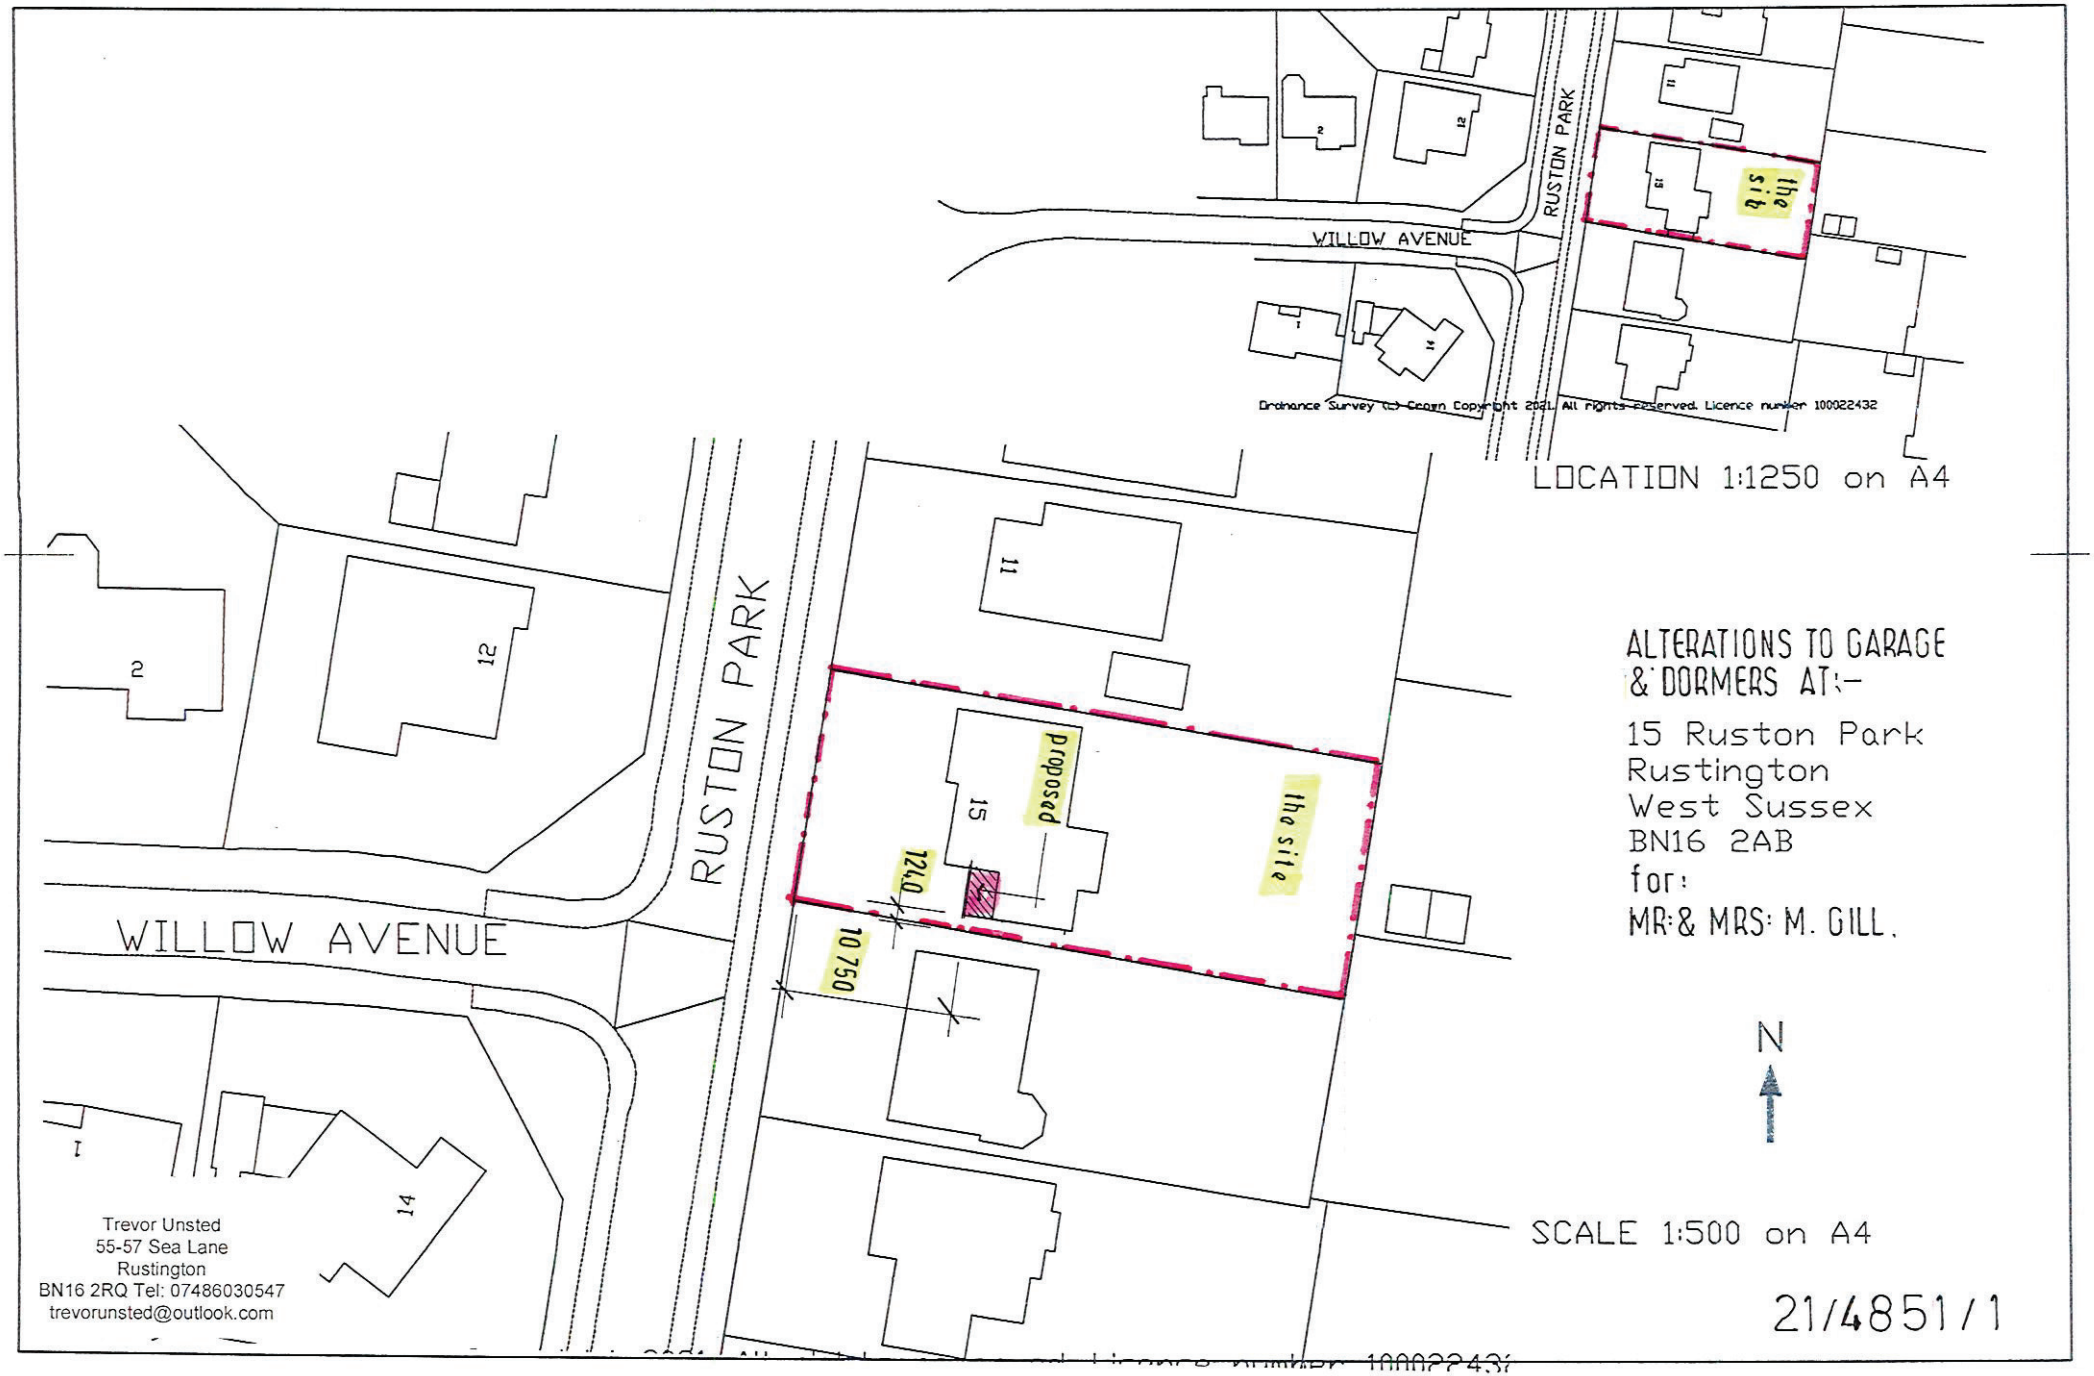

LOCATION 1:1250 on A4

ALTERATIONS TO GARAGE & DORMERS AT:-

15 Ruston Park
Rustington
West Sussex
BN16 2AB
for:
MR: & MRS: M. GILL.

N

SCALE 1:500 on A4

21/485 1/1

Trevor Unsted
55-57 Sea Lane
Rustington
BN16 2RQ Tel: 07486030547
trevorunsted@outlook.com