



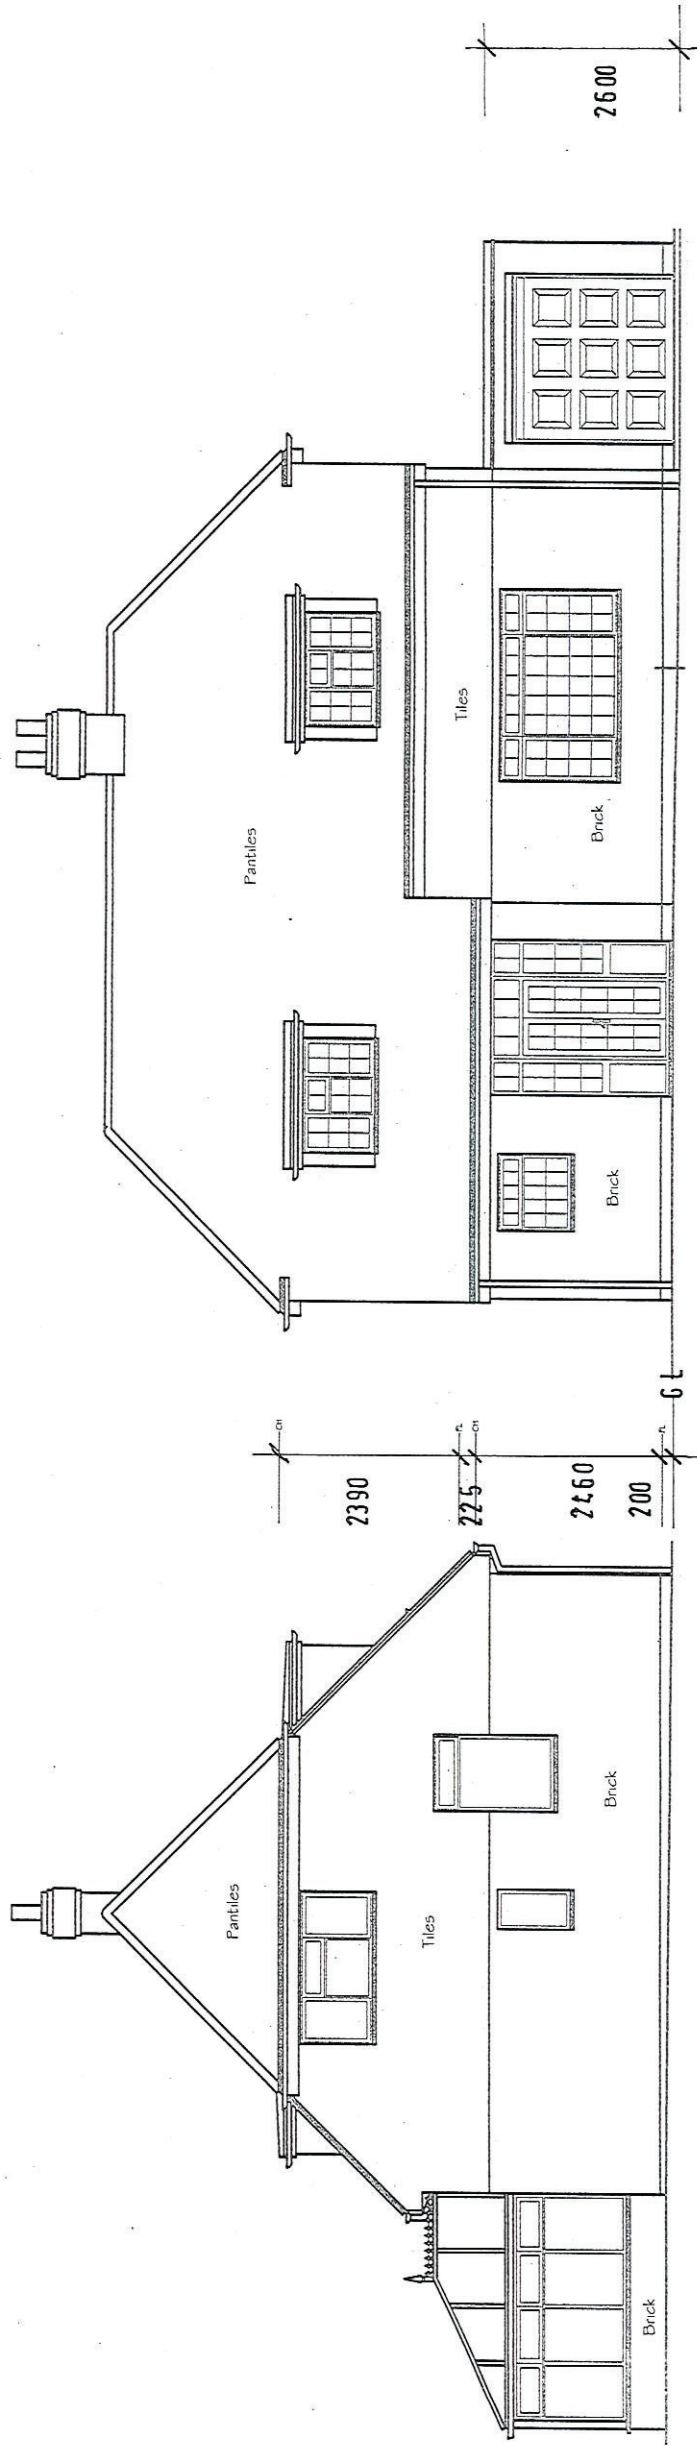

NORTH 1/100

WEST [front] 1/100

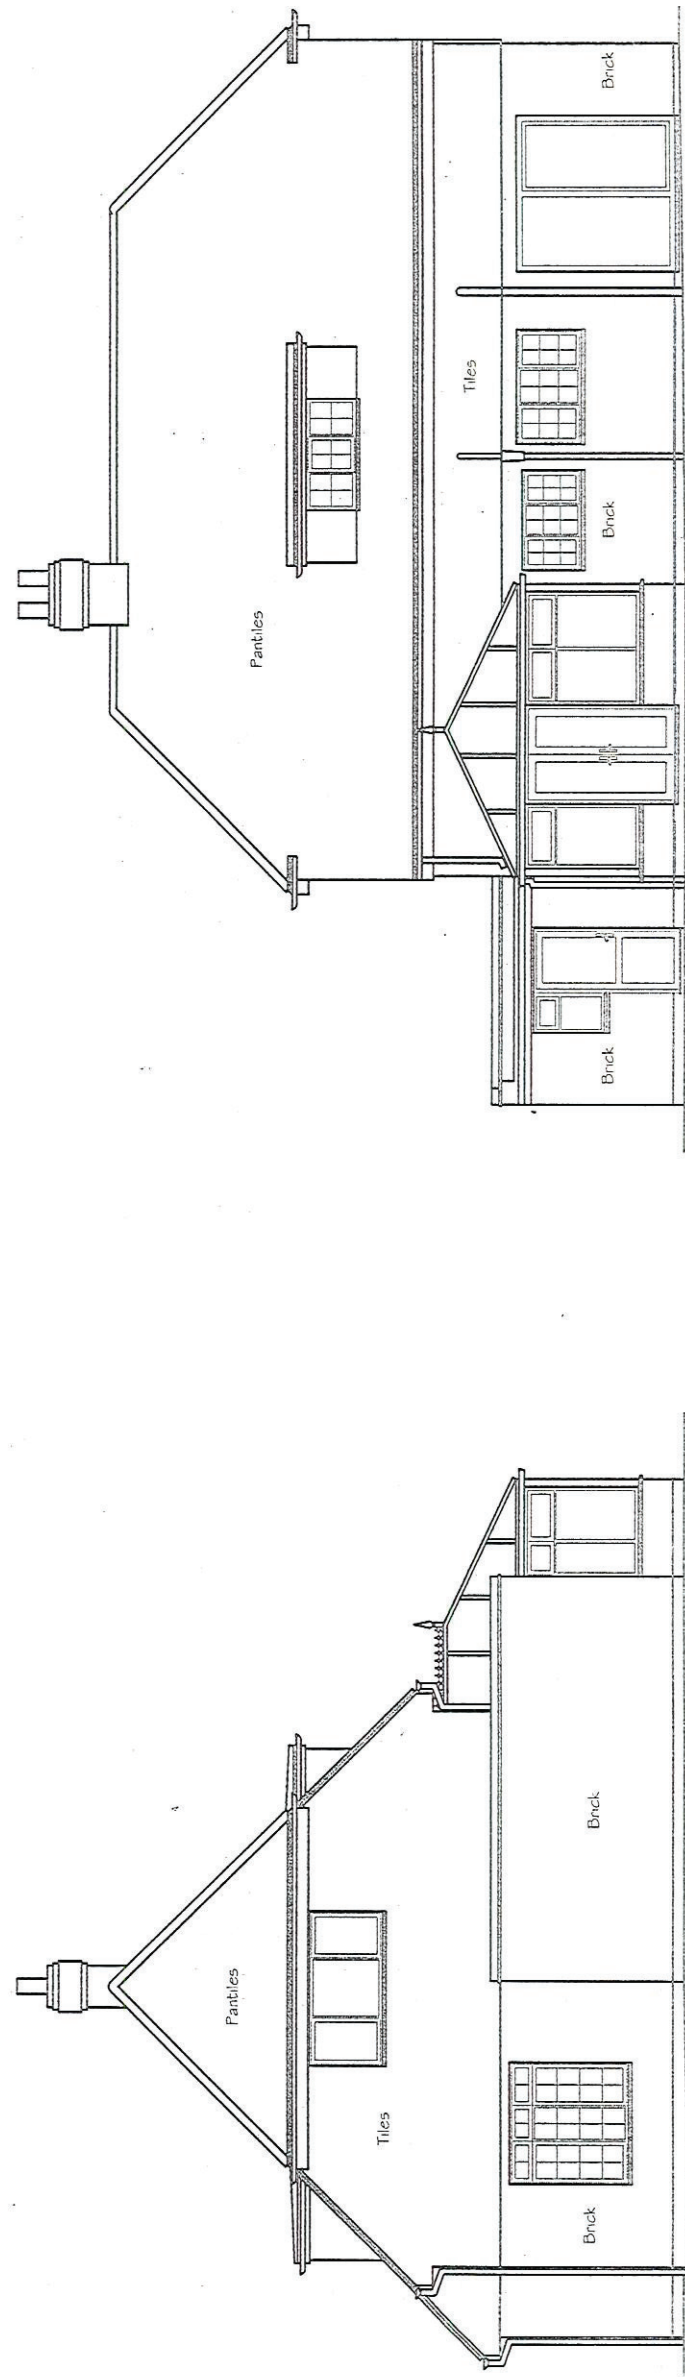

SOUTH 1/100

EAST 1/100

TREVOR E. UNSTED

55-57 SEALANE • RUSTINGTON • WEST SUSSEX • BN16 2RQ Tel: 07486030547

Client: MR & MRS M. GILL

Project: ALTERATIONS TO GARAGE & DORMERS:
15, RUSTON PARK, RUSTINGTON.
W/ SUSSEX. BN16, 2AB

Drawing: EXISTING

Scale: AS SHOWN ON A3

Date: NOV 2021

Drawn: T. U.

Copyright:

Drawing No.:

21/4851/3

Revisions:

The contractor must check all dimensions and levels on site and ~~no~~ dimensions are to be scaled from drawings.

It is the contractor's responsibility to ensure compliance with all statutory authority requirements, carry out works with total regard to existing and retained structure. Works and materials to latest CP/BBS. Drawing to be read in strict accordance with engineer's information where applicable.

All structural timber C16 unless otherwise noted. All structural and external timber pressure impregnated with preservative, cut ends site swabbed with Cuprinol or similar treatment.

Local authority to witness satisfactory test on all new and affected foul/surface drainage.