
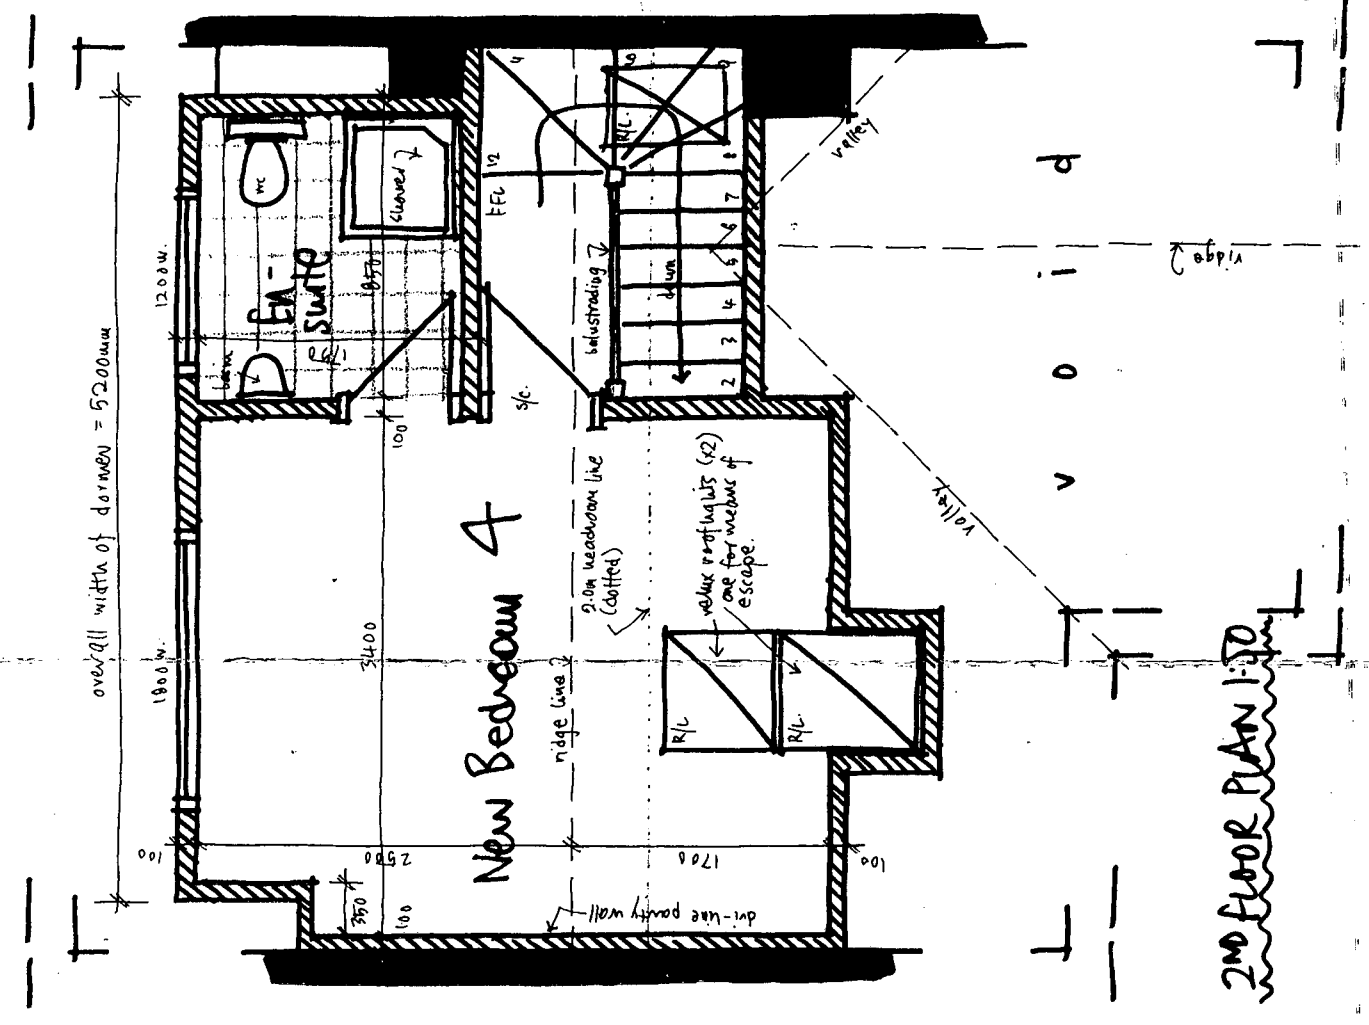
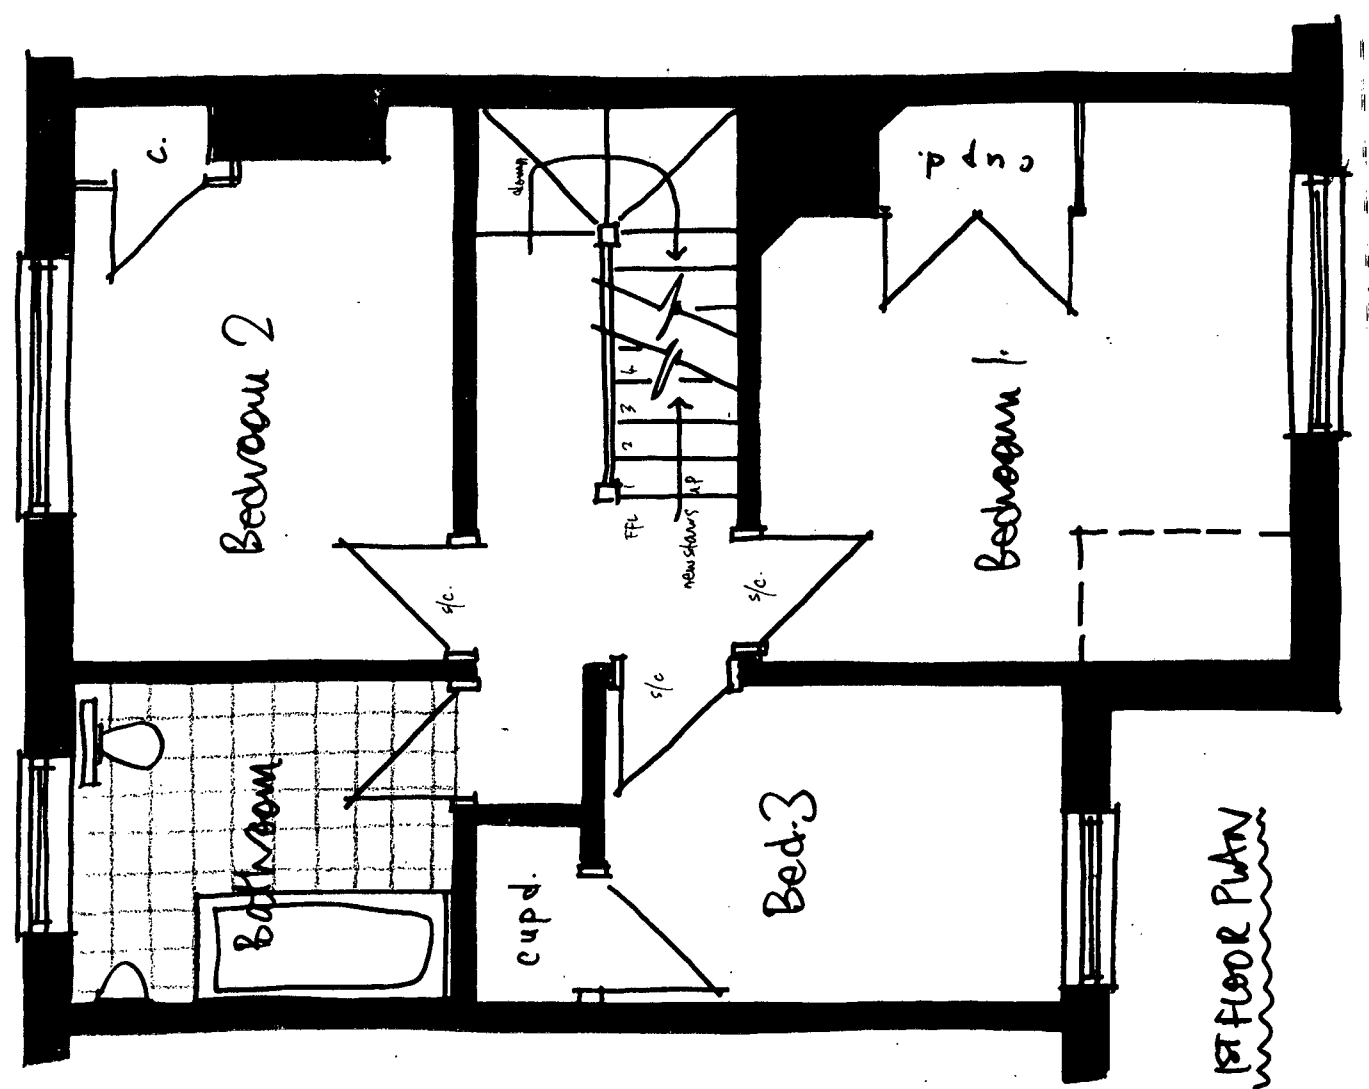
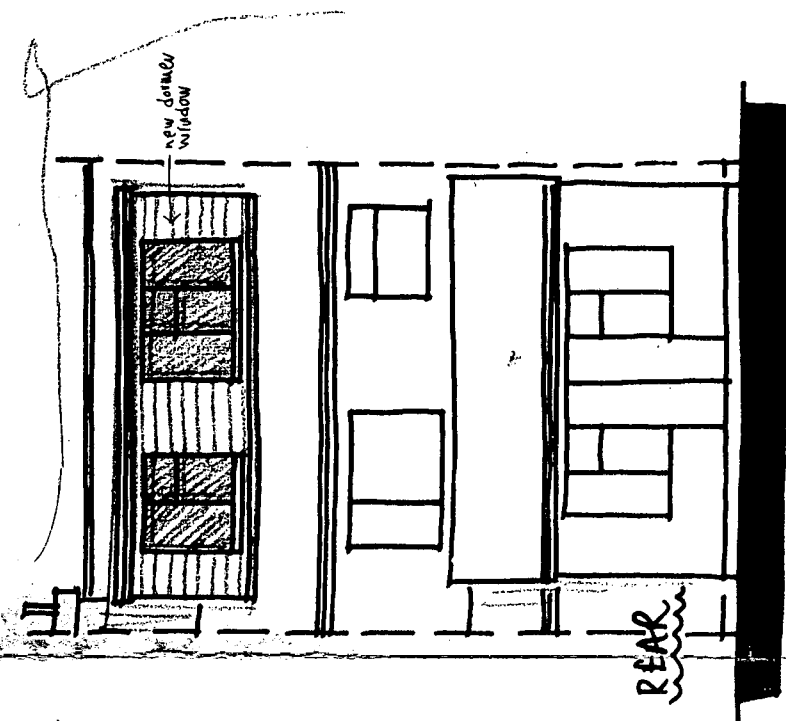


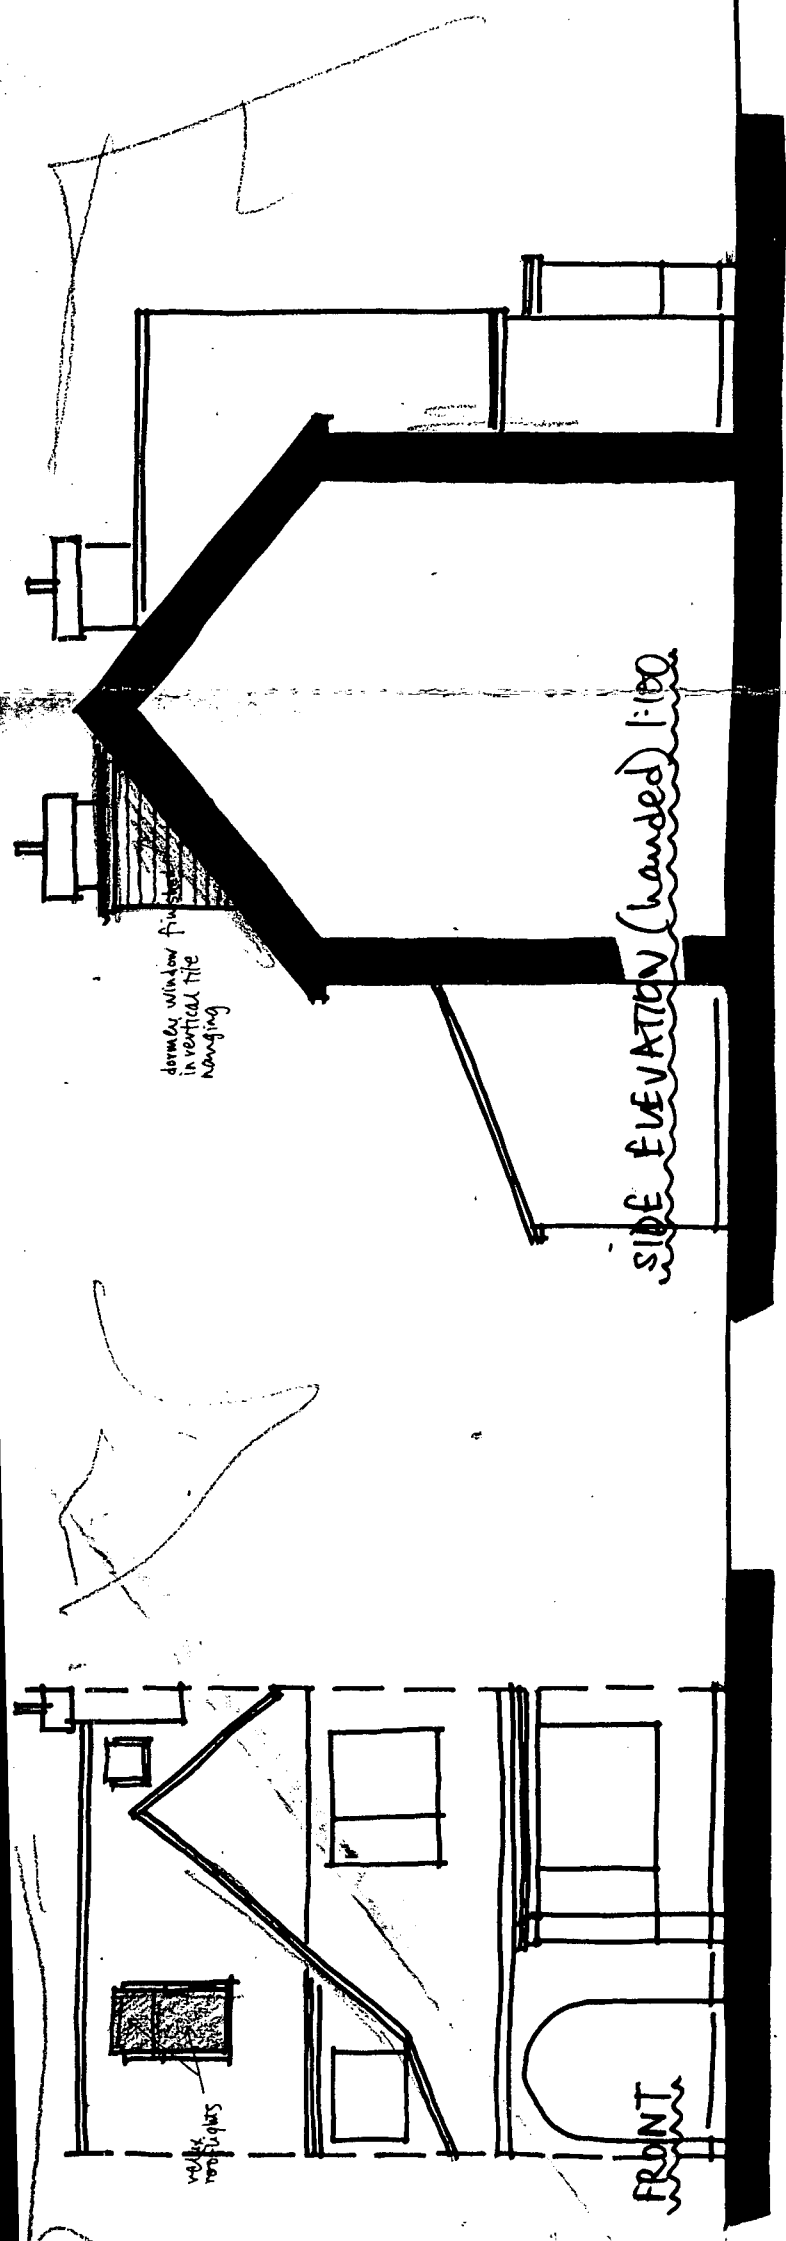

Notes

- 1) all new works shown hatched
- 2) all dimensions are in millimetres and are approximate (1cm = 0.5m)

ARUN DISTRICT COUNCIL				
NO.	R	282	06	
RECEIVED				20.10.06

Wayne Gander MBIAT
Architectural Technologist
98 Durrington Lane
Worthing
West Sussex BN13 2RQ
Tel/Fax: 01903 694817

40 HENRY AVENUE, RUSTINGTON
Sept-2006
Proposals 02