


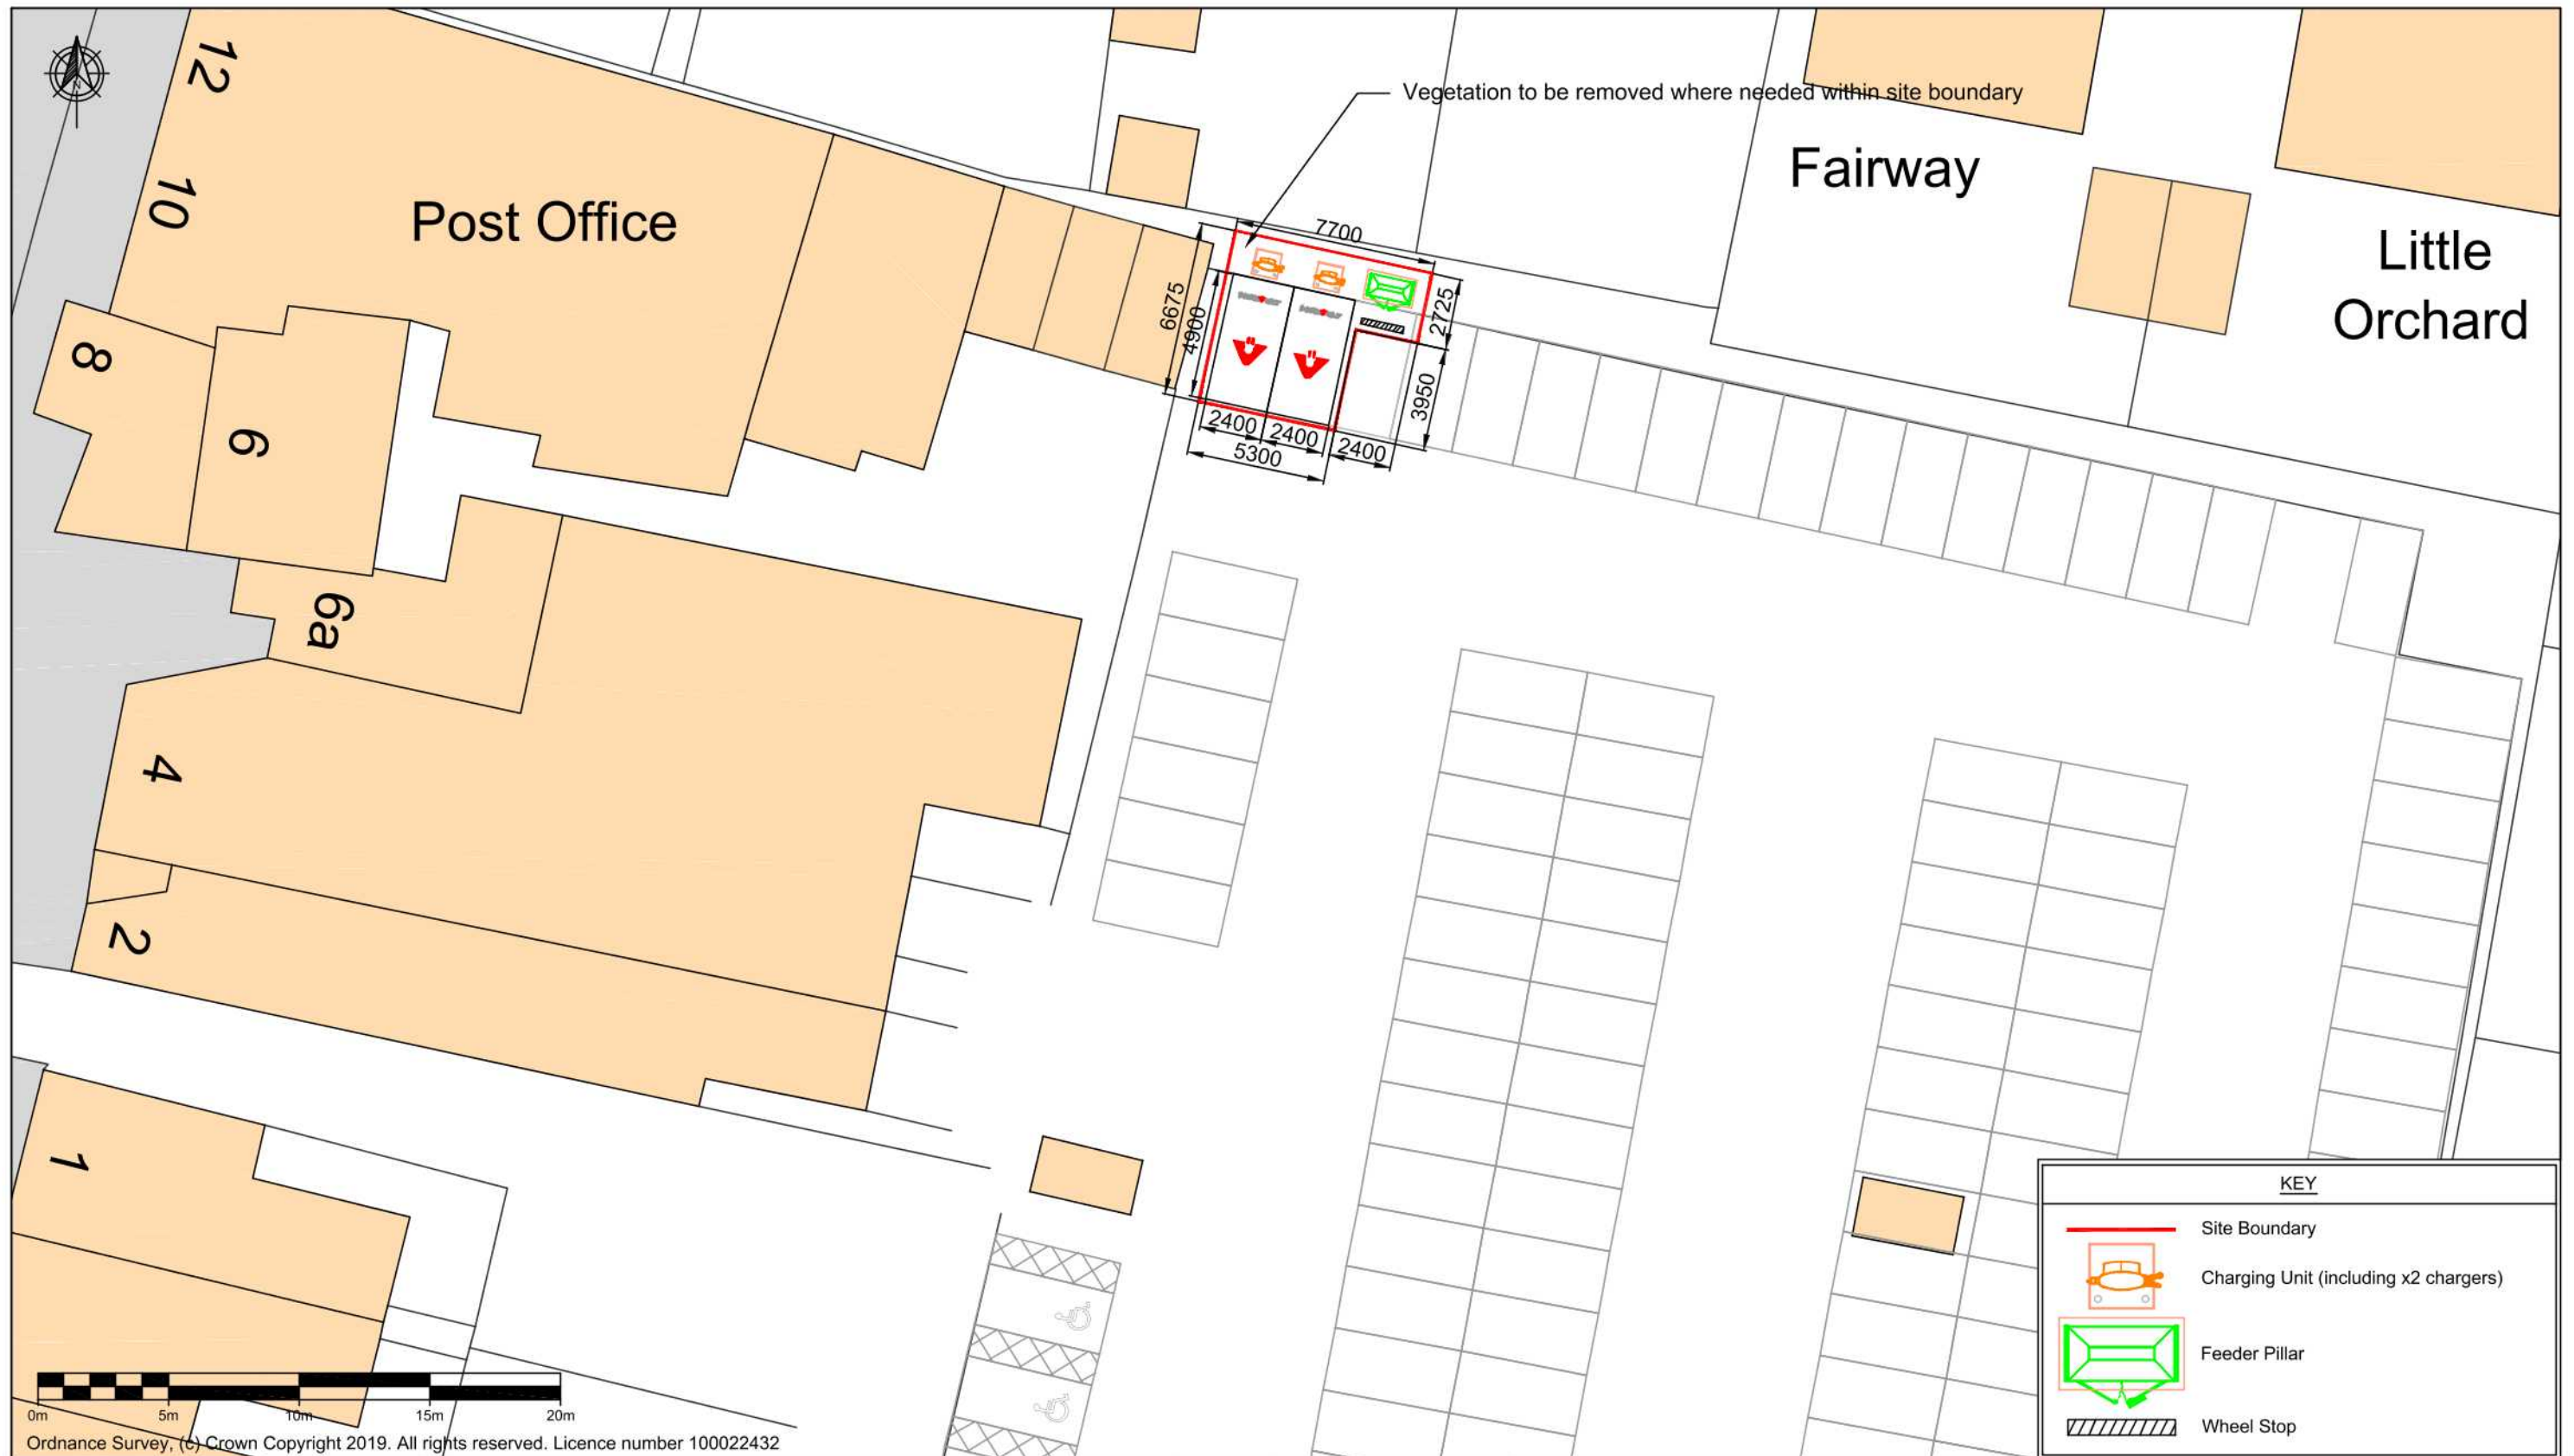

<u>COMMENTS</u>		REV.	DESCRIPTION	REV. BY	APP.	DATE	<u>ADDRESS</u> Car park to the rear of 1-3 Broadmark Lane, Rustington, Littlehampton, BN16 2NE	<u>PROJECT NAME</u>	 InstaVolt Ltd, 6 Cedarwood, Crockford Lane, Chineham Park, Hampshire, RG24 8WD © InstaVolt Ltd. 2019
		A	Issued for comment	BL	PH	05/12/19		STORE PROPERTY INVESTMENTS - RUSTINGTON	
		B	Address updated	RK	BL	03/01/20		<u>DRAWING TITLE</u>	
								PLANNING SITE LAYOUT	
								<u>DRAWING NO.</u>	
<u>SCALE</u> <u>(@A3)</u> 1:250	<u>DRAWN BY</u> BL							10345 - 0001_01-PL	<u>REV.</u> B