


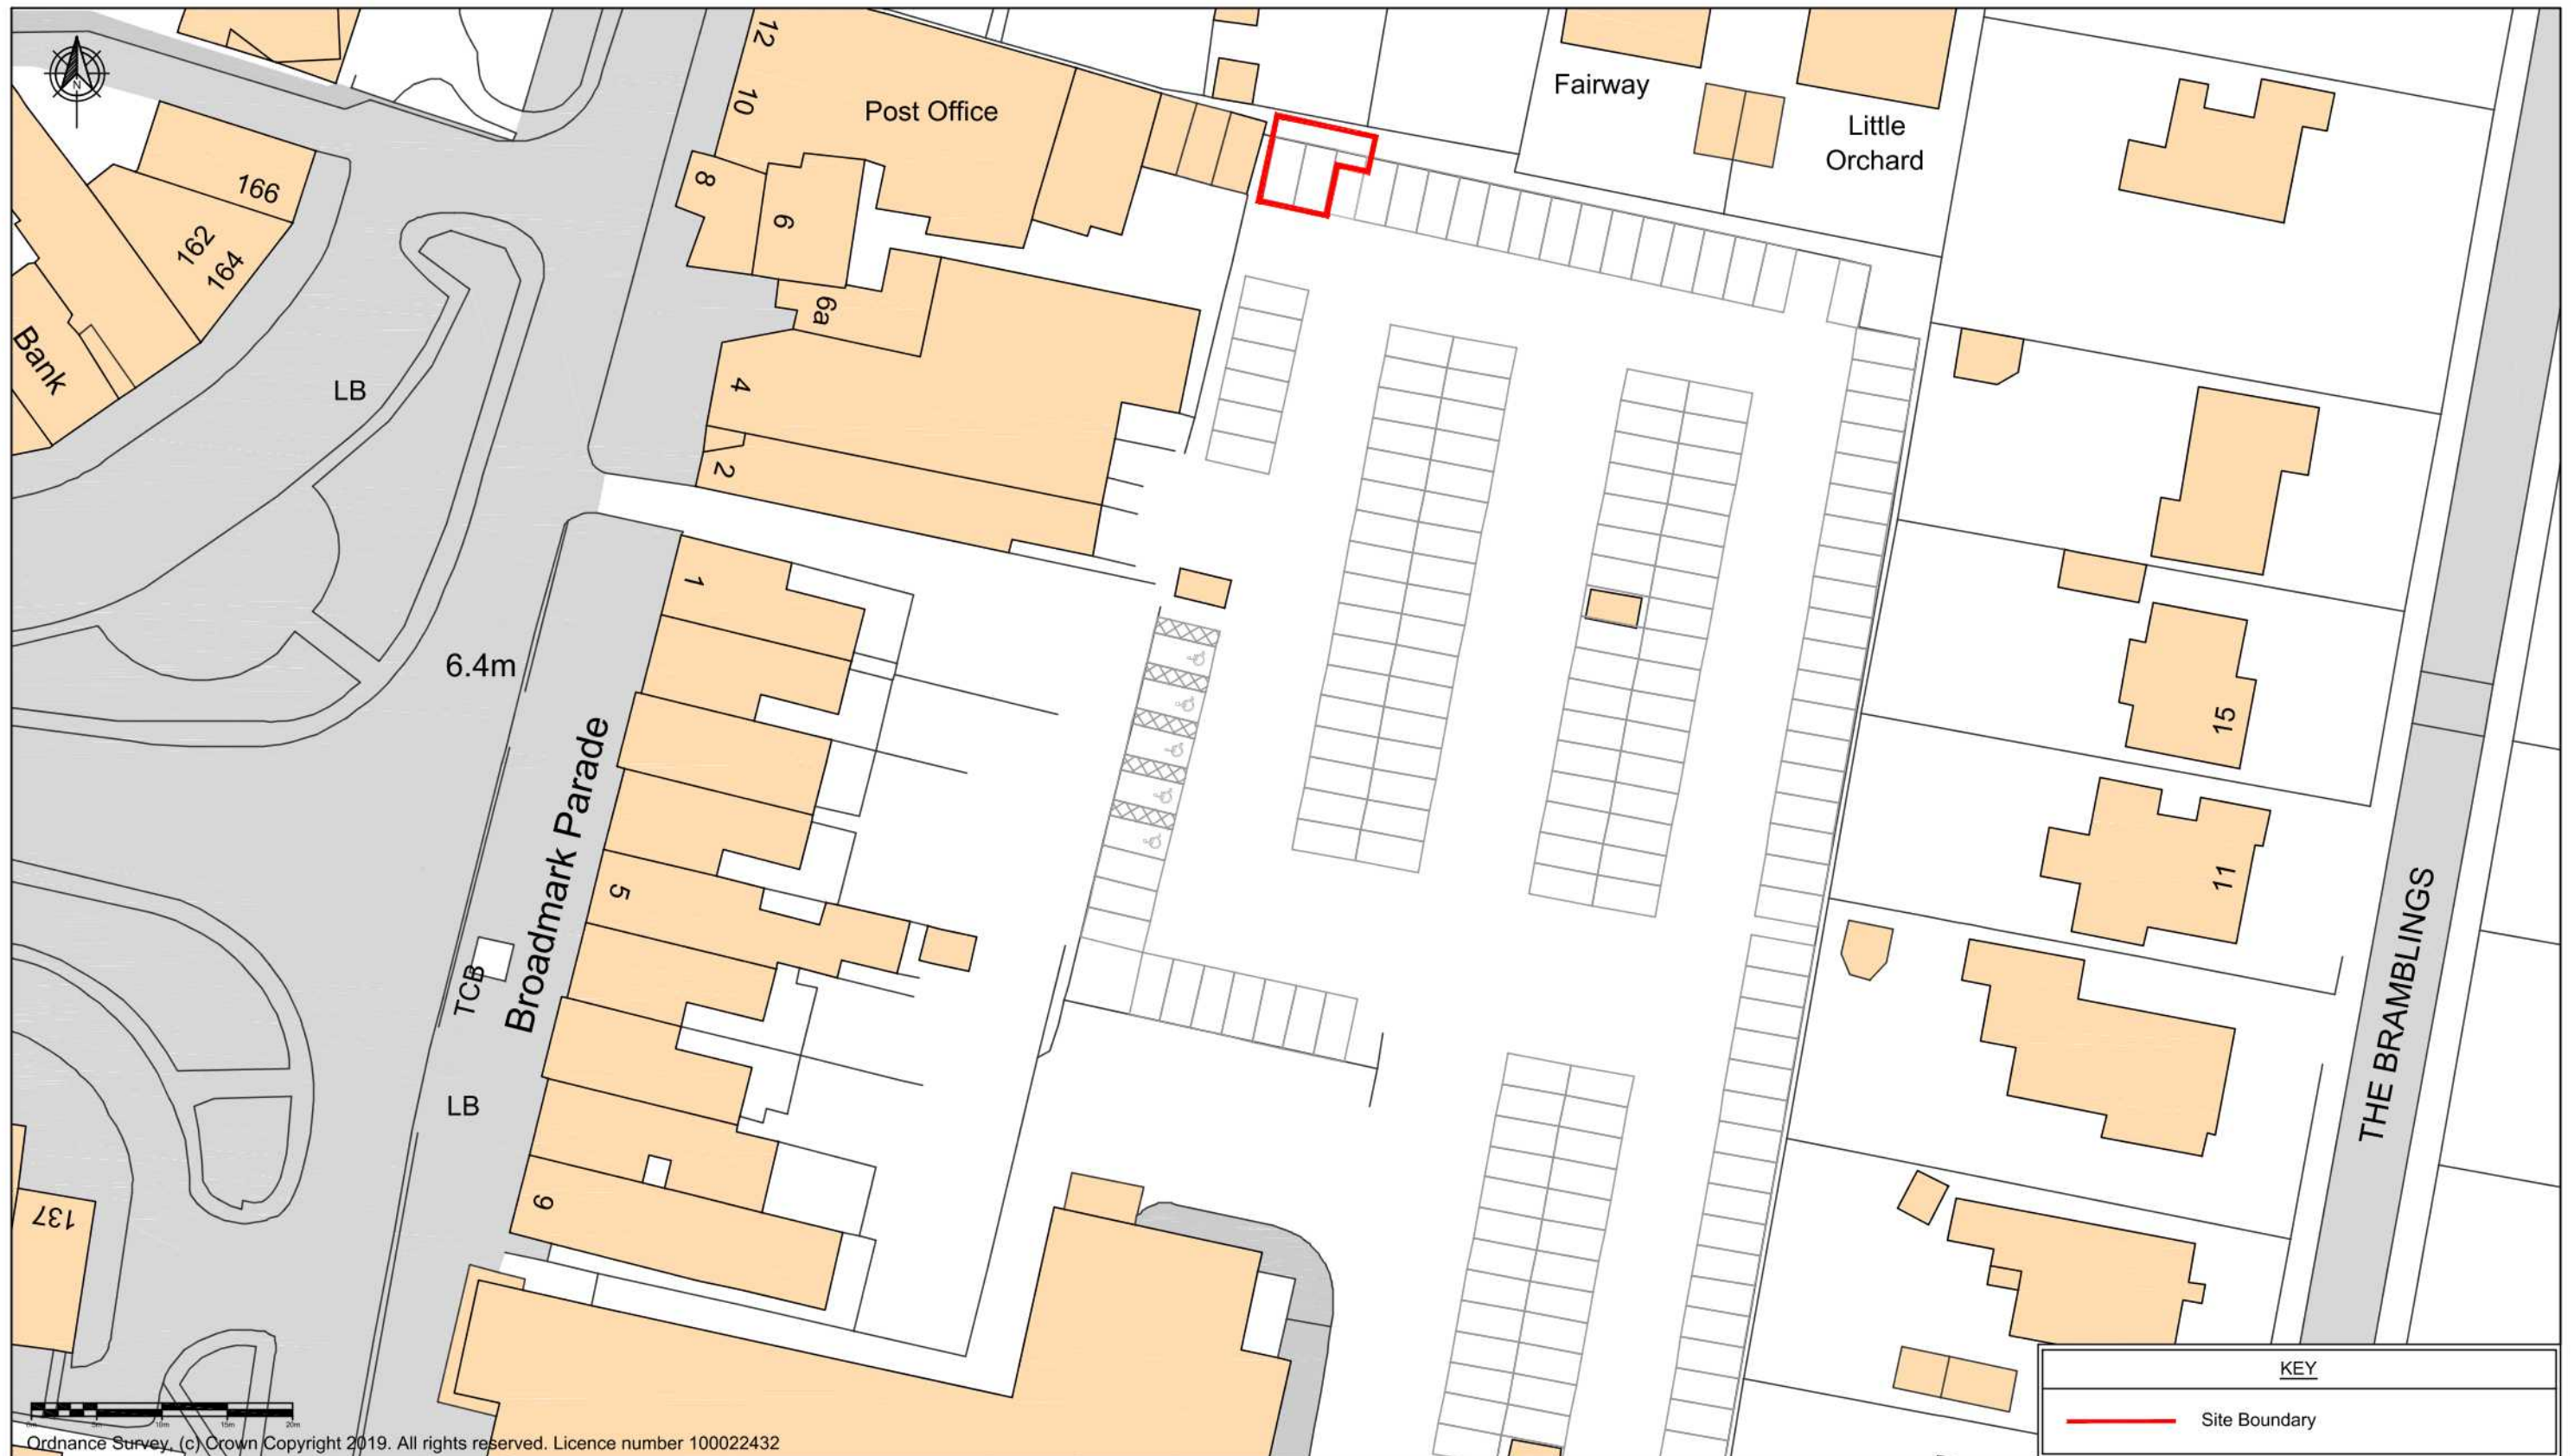

COMMENTS		REV.	DESCRIPTION	REV. BY	APP.	DATE	ADDRESS	PROJECT NAME	INSTAVOLT InstaVolt Ltd, 6 Cedarwood, Crockford Lane, Chineham Park, Hampshire, RG24 8WD © InstaVolt Ltd. 2019	
		A	Issued for comment	BL	PH	05/12/19	Car park to the rear of 1-3 Broadmark Lane, Rustington, Littlehampton, BN16 2NE	STORE PROPERTY INVESTMENTS - RUSTINGTON		
		B	Address updated	RK	BL	03/01/20		DRAWING TITLE		
								BLOCK PLAN		
								DRAWING NO.		
								10345 - 0001_02	REV. B	
SCALE (@A3) 1:500	DRAWN BY BL									