


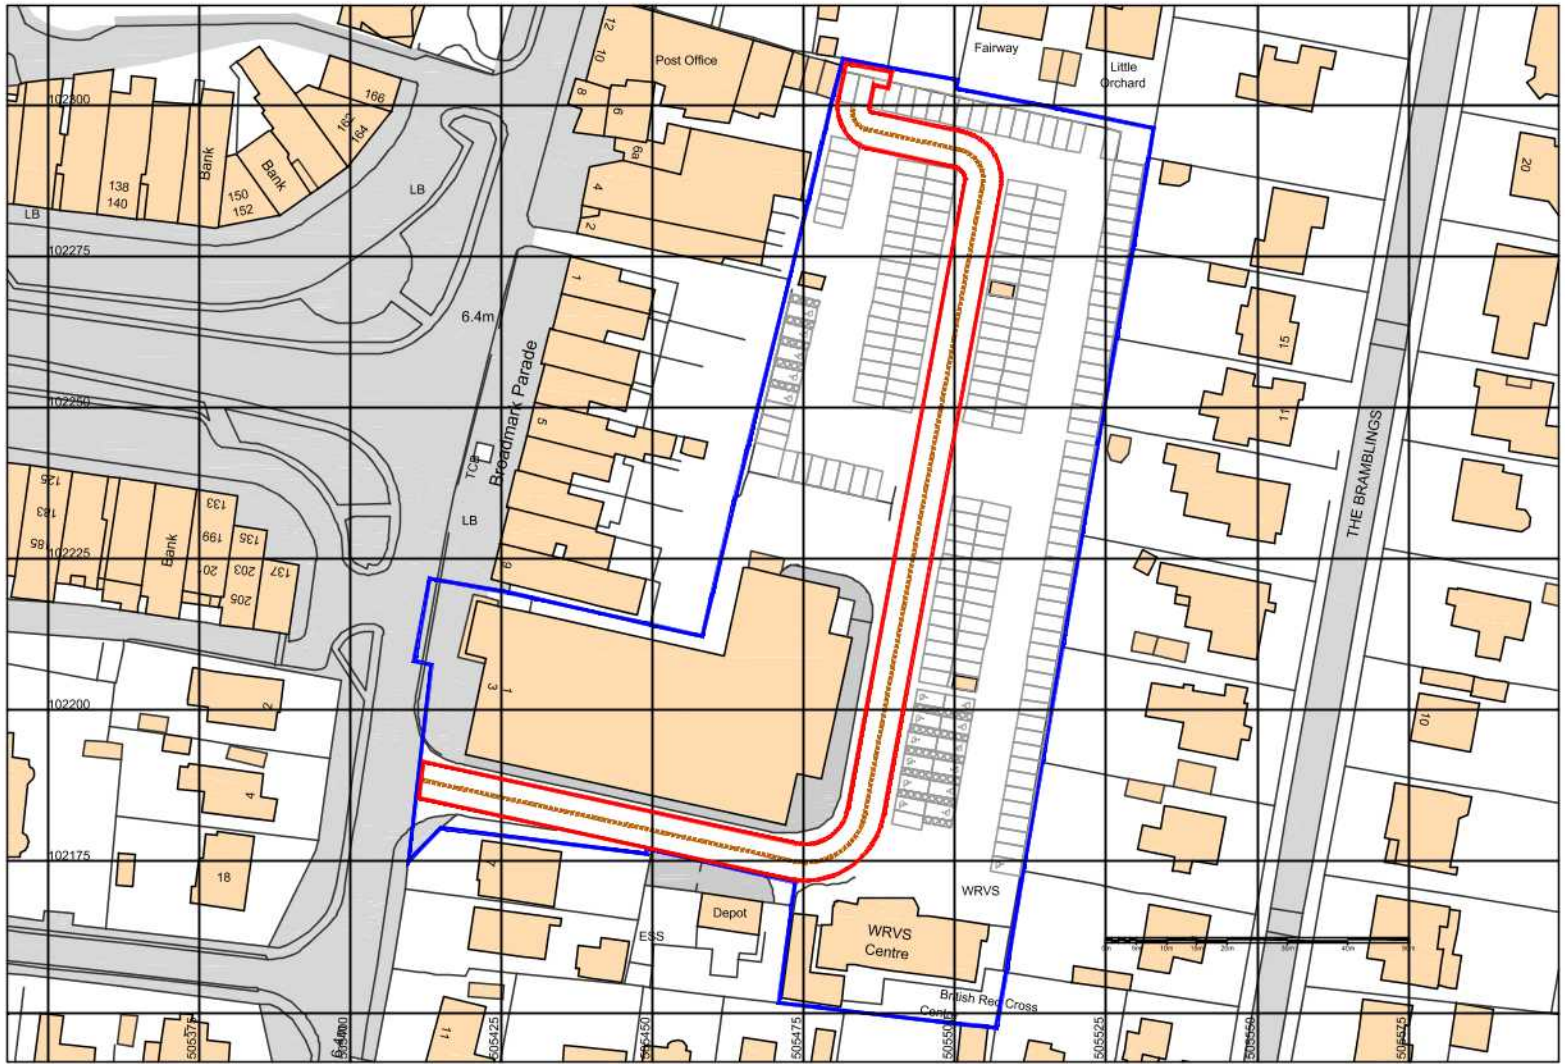

— SITE LOCATION
— LANDLORDS PROPERTY
- - - ACCESS ROUTE
SITE GRID REFERENCE: TQ 05484 02303

Ordnance Survey, (c) Crown Copyright 2019. All rights reserved. Licence number 100022432

COMMENTS		REV.	DESCRIPTION	REV. BY	APP.	DATE	ADDRESS	PROJECT NAME	INSTAVOLT InstaVolt Ltd, 6 Cedarwood, Crockford Lane, Chineham Park, Hampshire, RG24 8WD © InstaVolt Ltd. 2019	REV. B
		A	Issued for comment	BL	PH	05/12/19	Car park to the rear of 1-3 Broadmark Lane, Rustington, Littlehampton, BN16 2NE	STORE PROPERTY INVESTMENTS - RUSTINGTON		
		B	Address updated, site boundary extended	RK	BL	03/01/20		DRAWING TITLE		
								LOCATION PLAN		
SCALE (@A3) 1:1250	DRAWN BY BL							DRAWING NO. 10345 - 0001_03		