


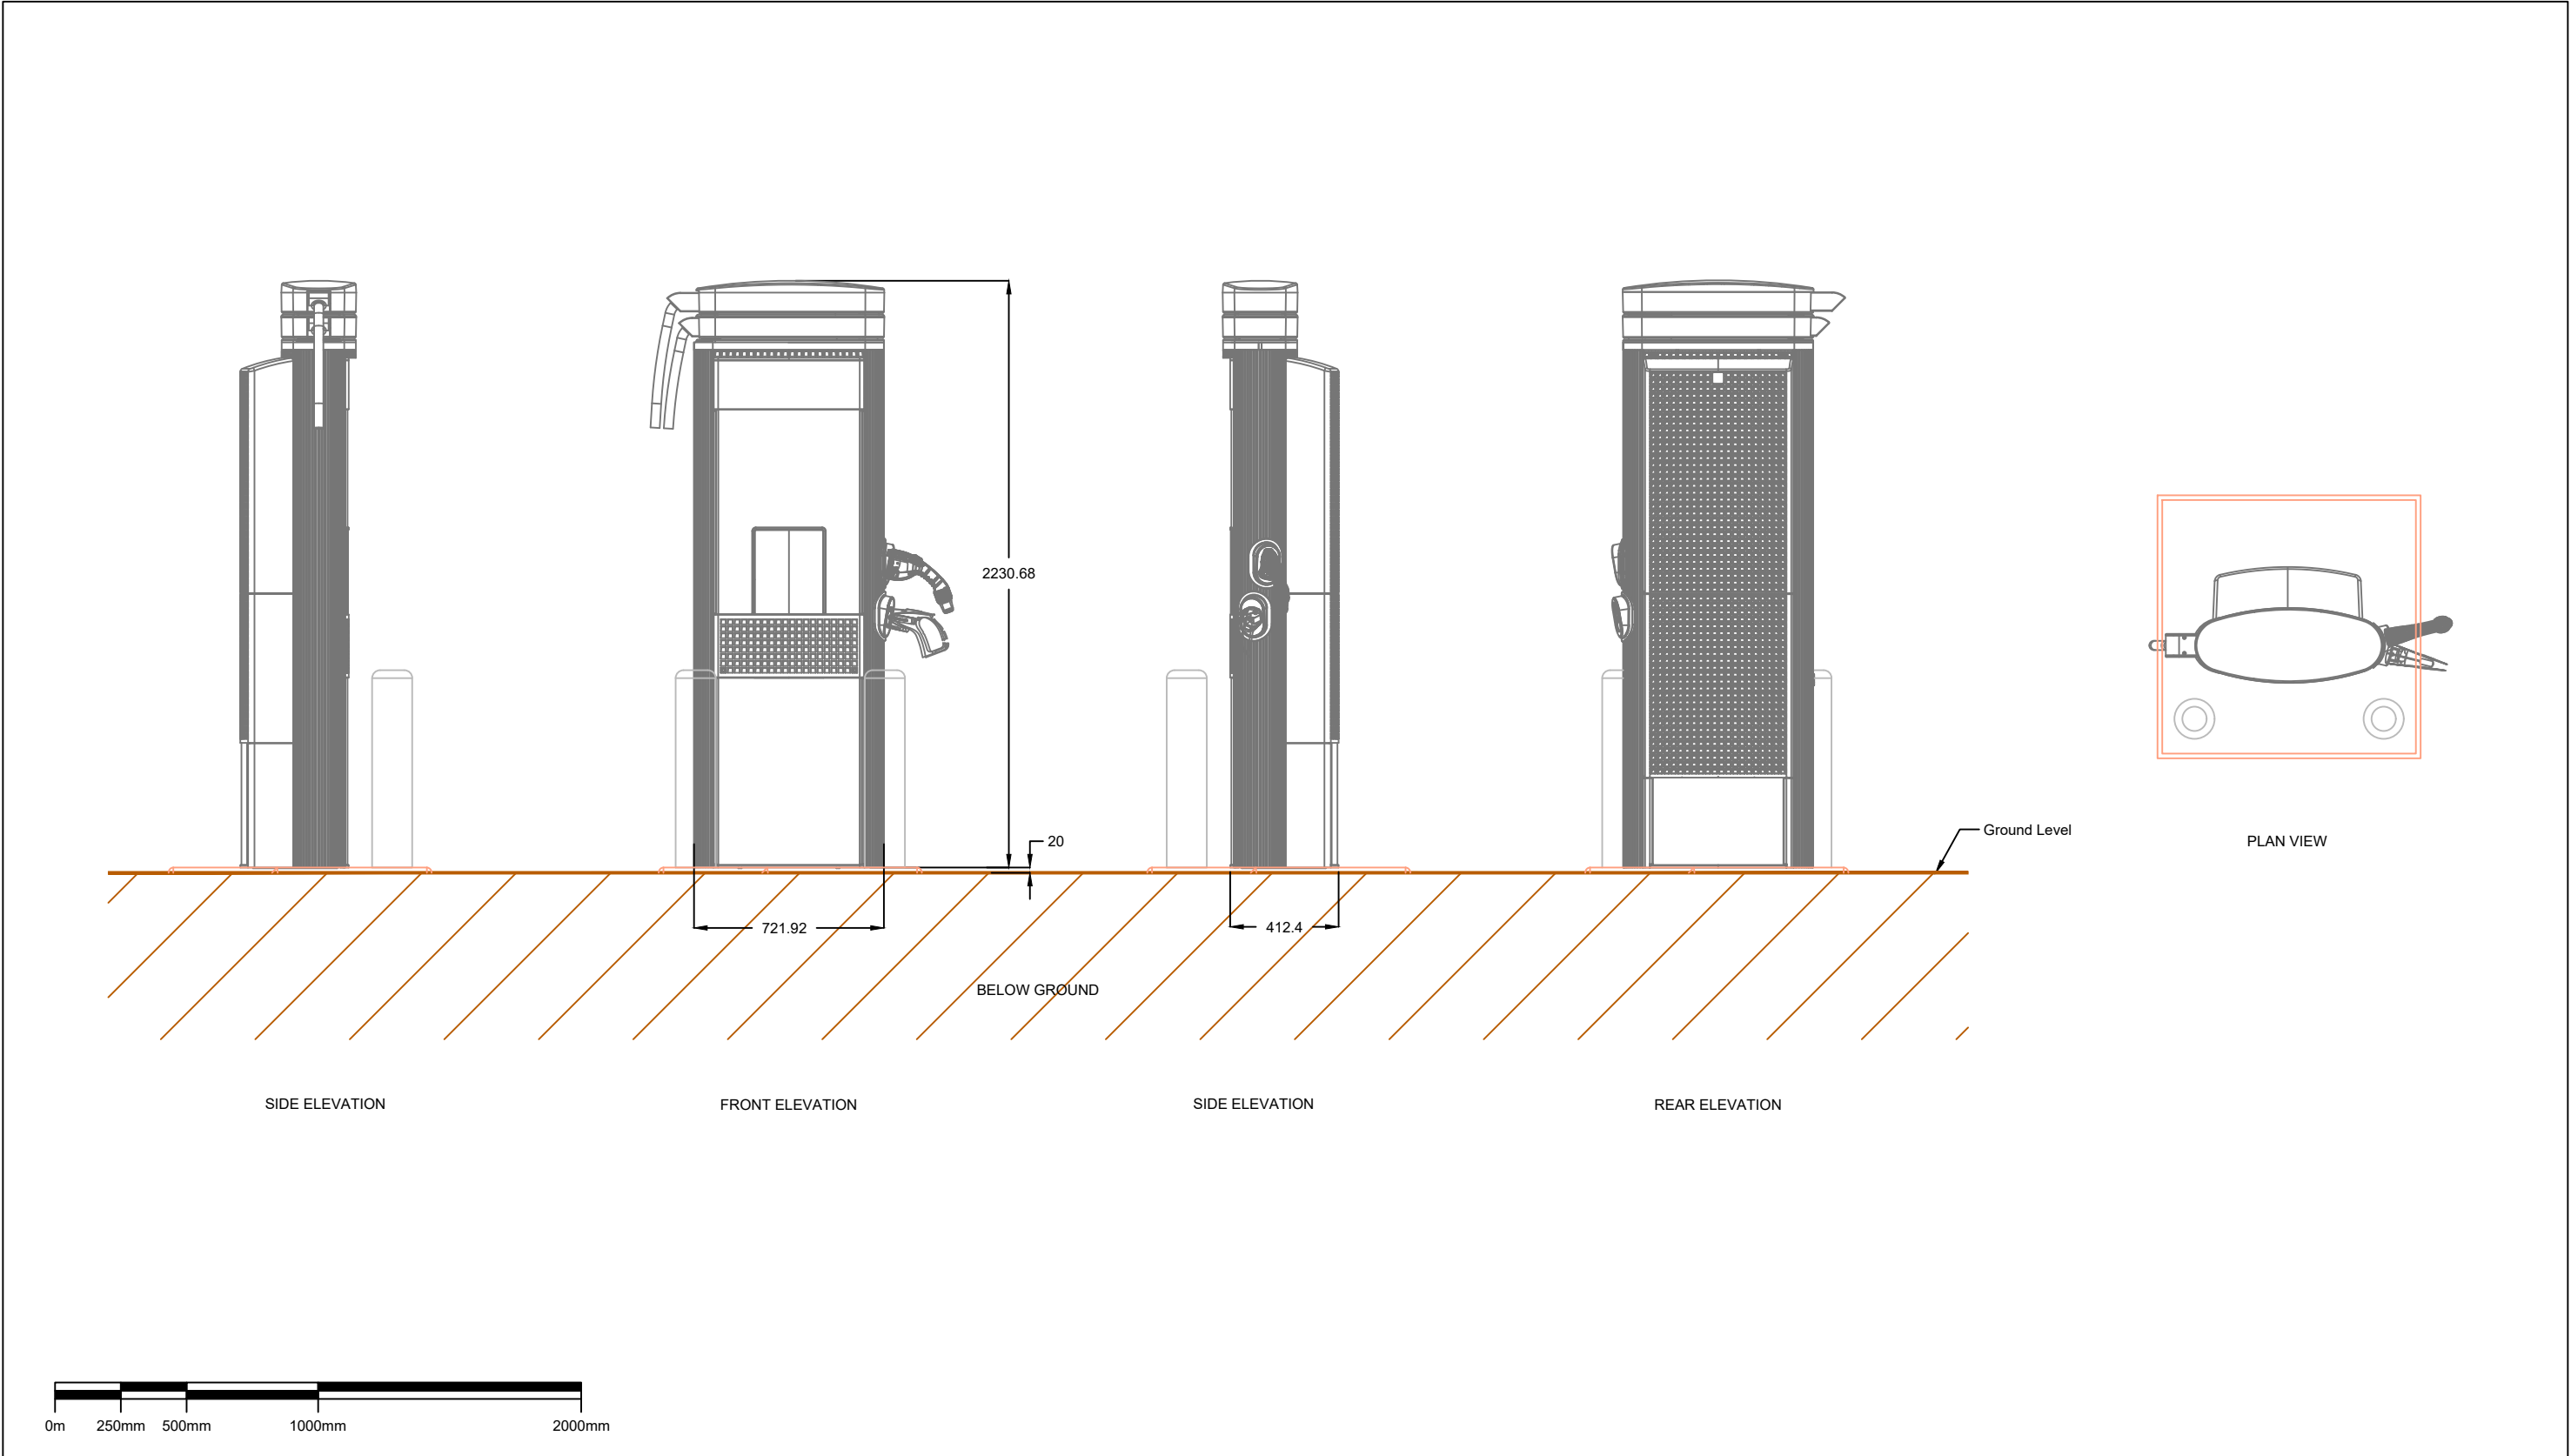

COMMENTS		REV.	DESCRIPTION	REV. BY	APP.	DATE	ADDRESS	PROJECT NAME	INSTAVOLT InstaVolt Ltd, 6 Cedarwood, Crockford Lane, Chineham Park, Hampshire, RG24 8WD © InstaVolt Ltd. 2017	
BASE DETAILS AND ARTWORK/IMAGERY TO BE SITE SPECIFIC.		A	Issued for comment	BL	PH	05/12/19	Car park to the rear of 1-3 Broadmark Lane, Rustington, Littlehampton, BN16 2NE	STORE PROPERTY INVESTMENTS - RUSTINGTON		
FOR FURTHER DETAILS PLEASE REFER TO MANUFACTURERS SPECIFICATIONS		B	Address updated	RK	BL	03/01/20		DRAWING TITLE	REV.	B
SCALE (@A3)								CHARGEPOINT EXPRESS 250 (WITH BOLLARDS)		
DRAWN BY								DRAWING NO.		
1:25								10345 - 0001_04		