


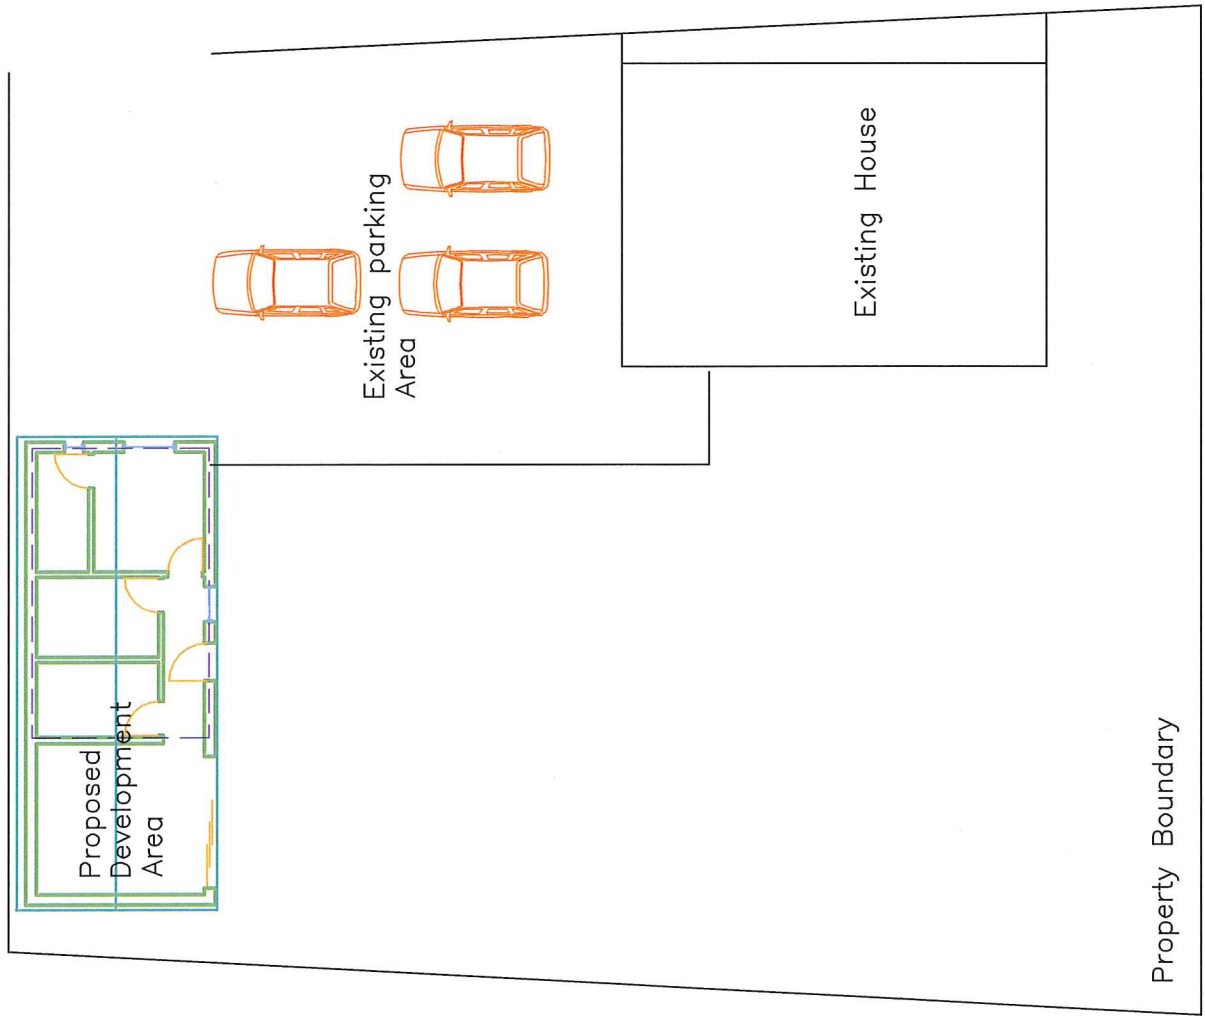

Drawing Name: Additional Parking
Drawing Number: 018

Scale: 1:200 @ A4