


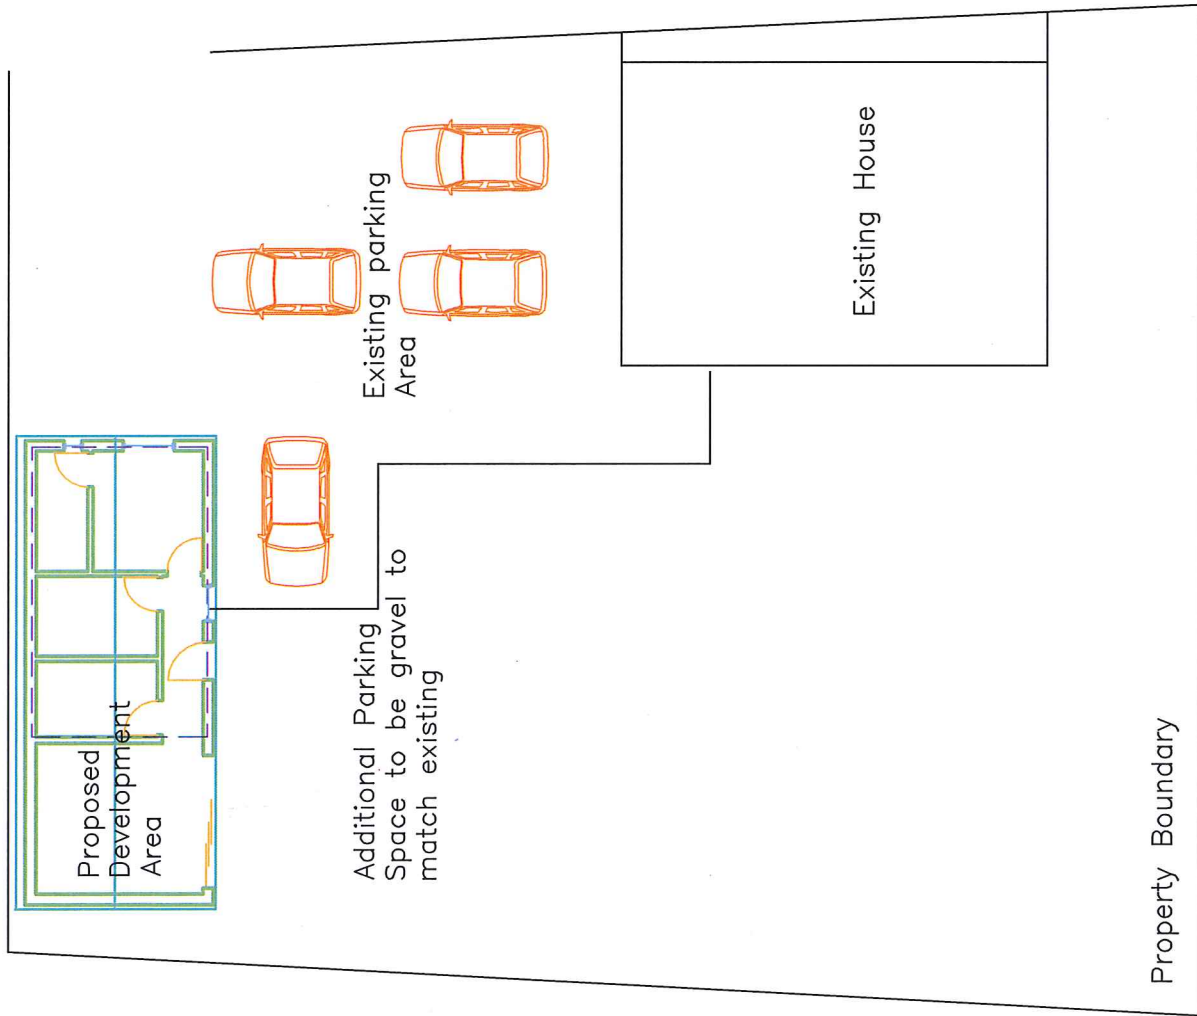

Drawing Name: proposed additional Parking
 Drawing Number: 019

Scale: 1:200 @ A4