

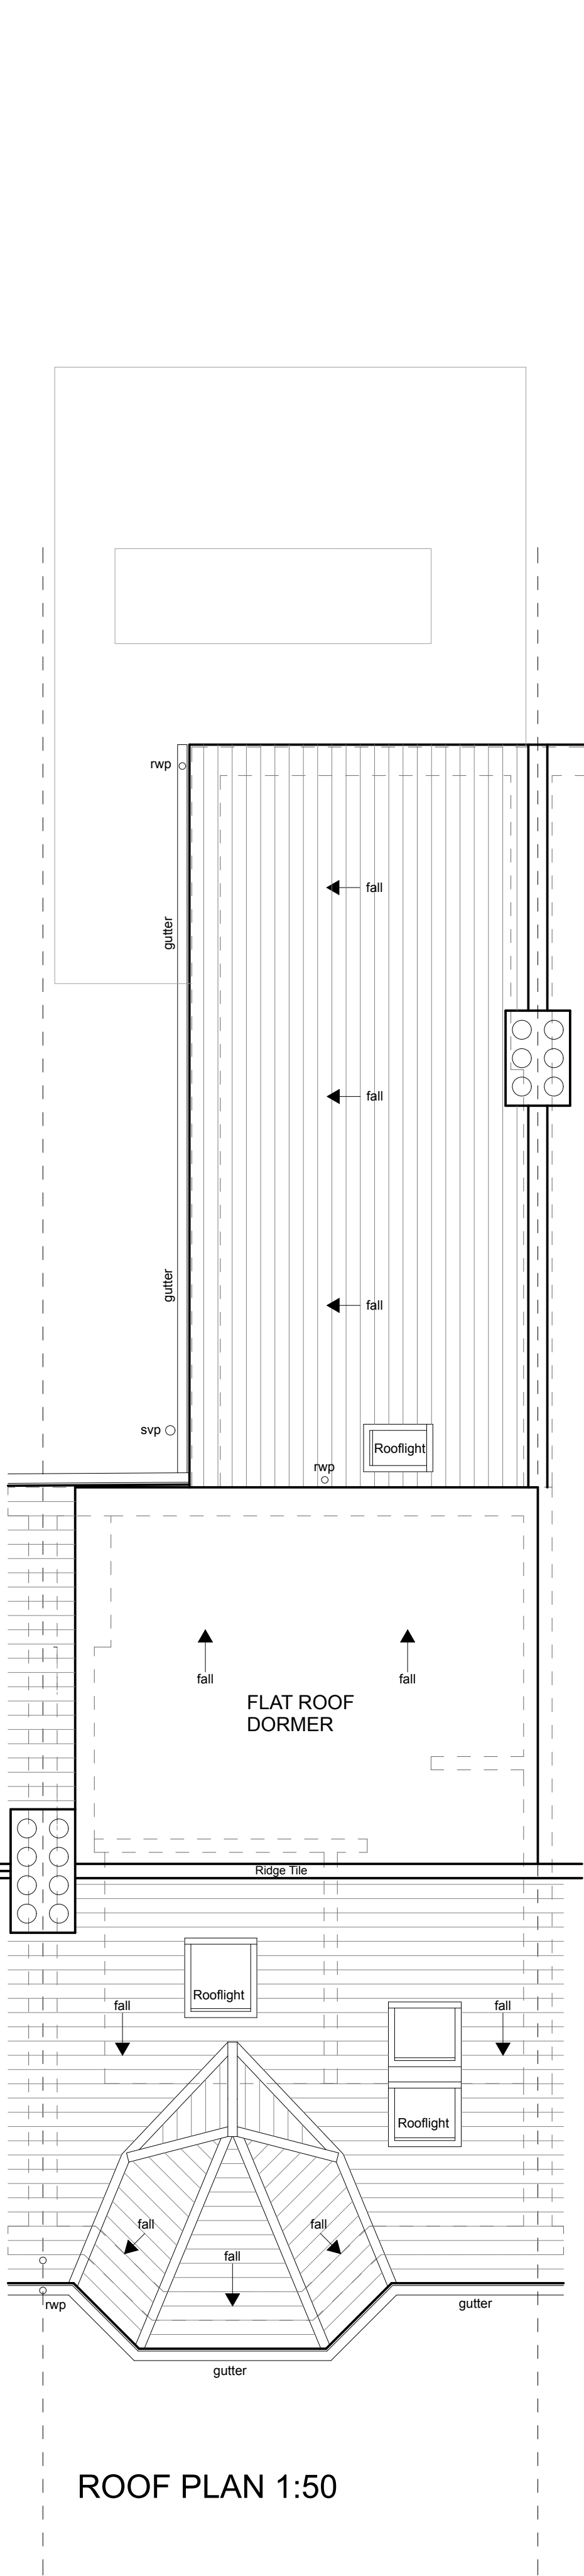
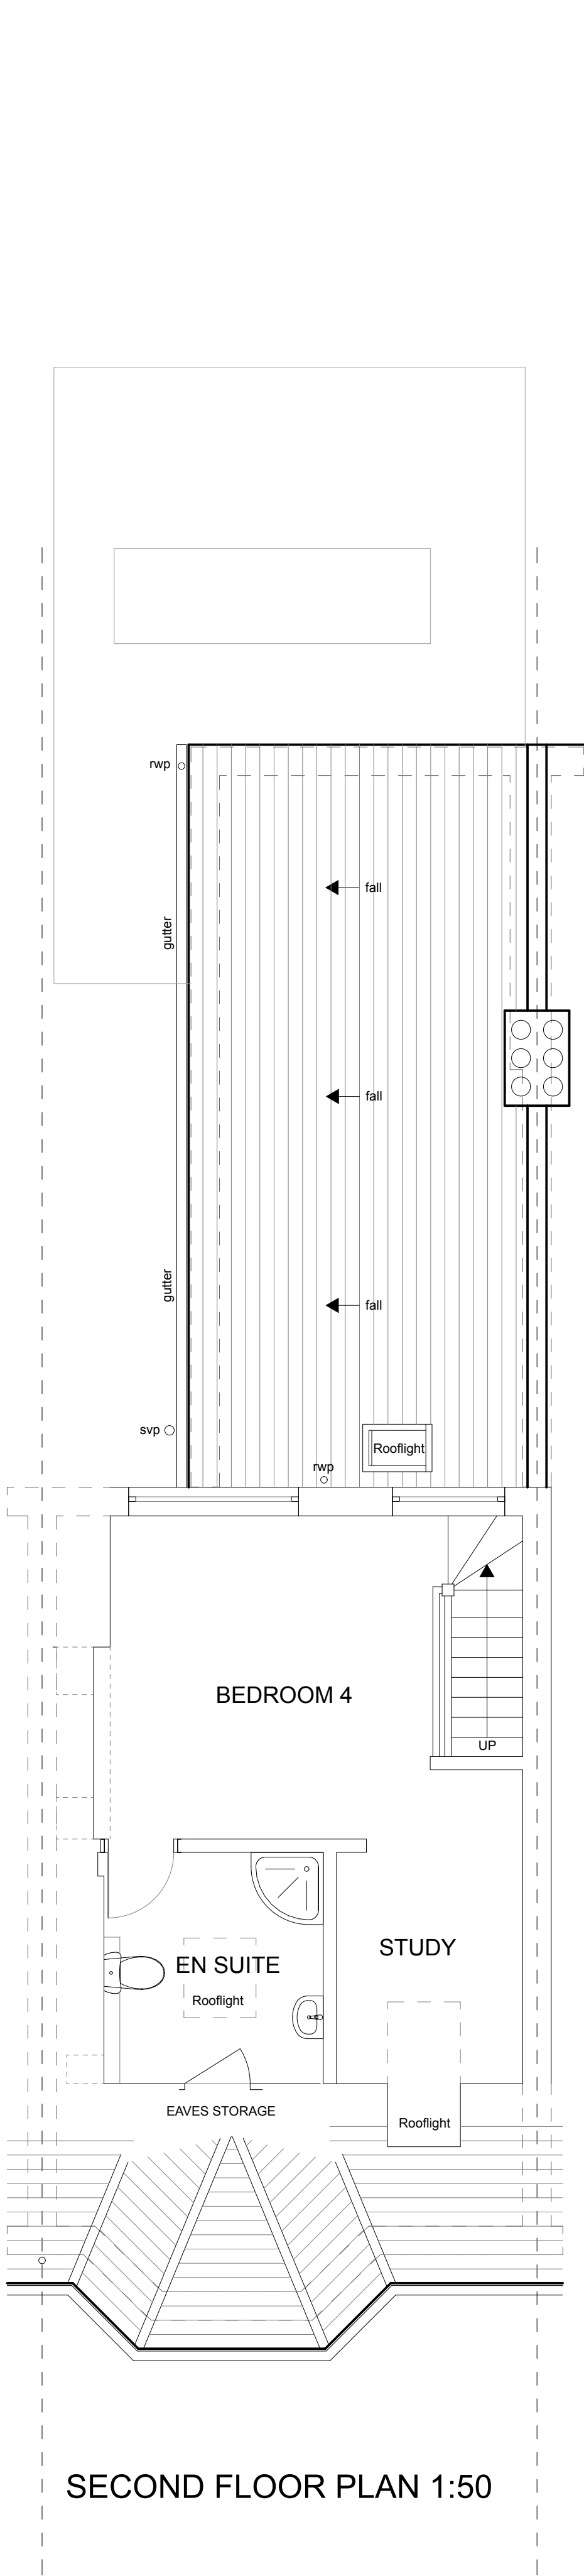


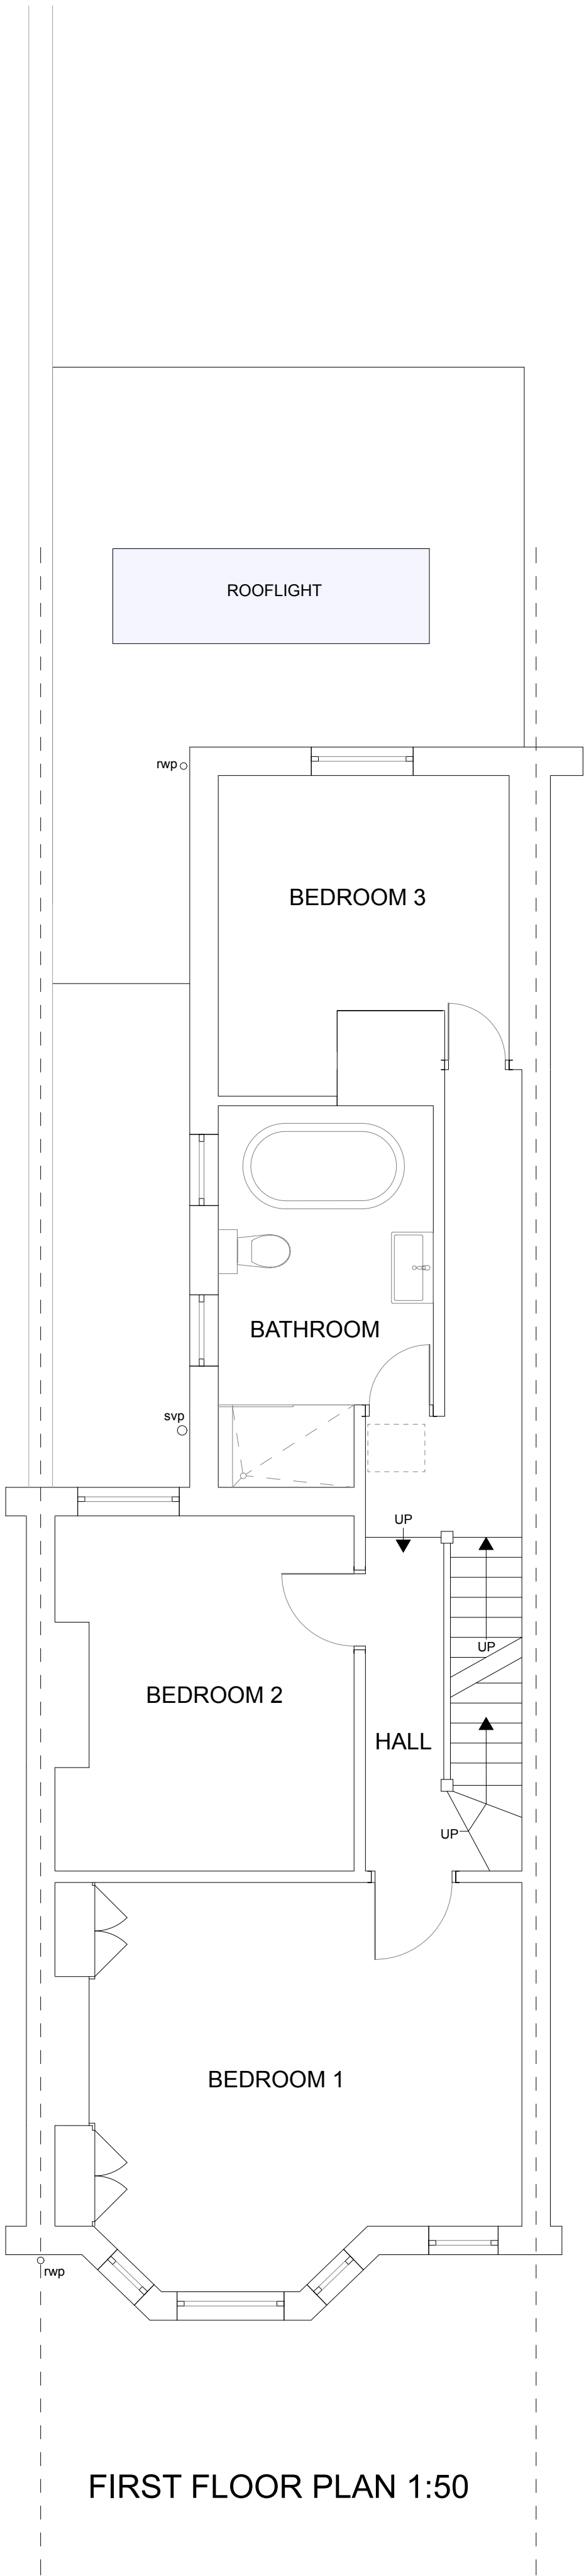


EXTERNAL REAR PHOTO SHOWING SIDE RETURN

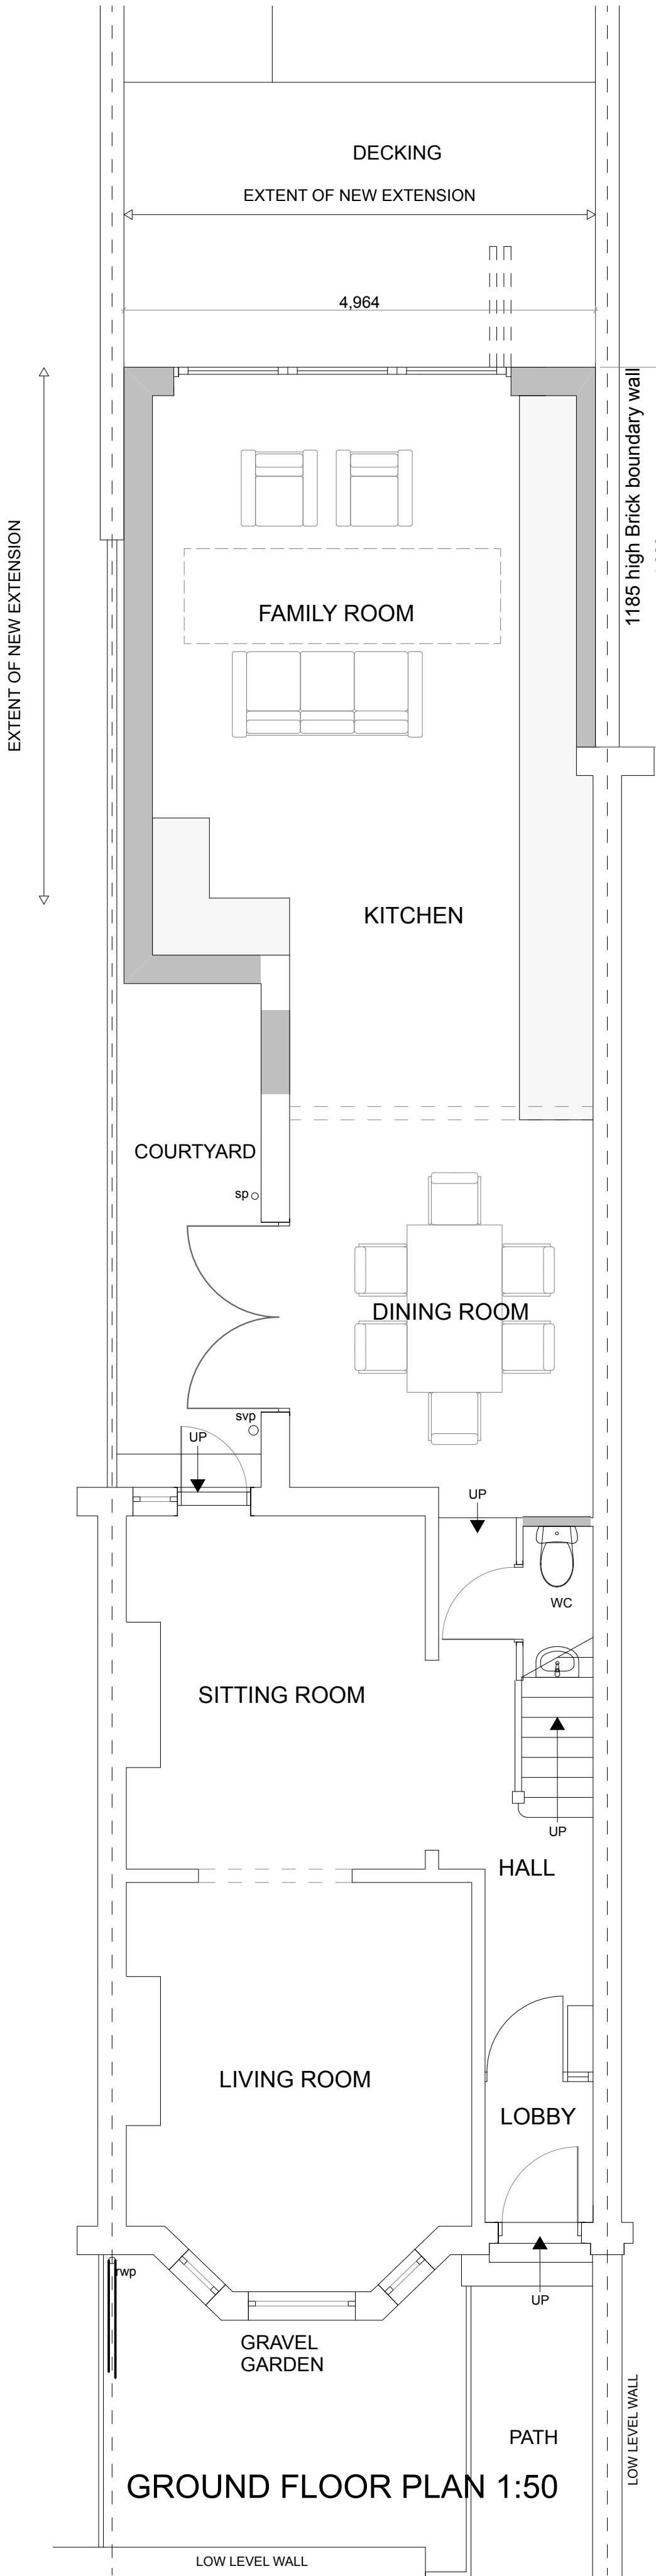

EXTERNAL REAR PHOTO

PLANNING ONLY

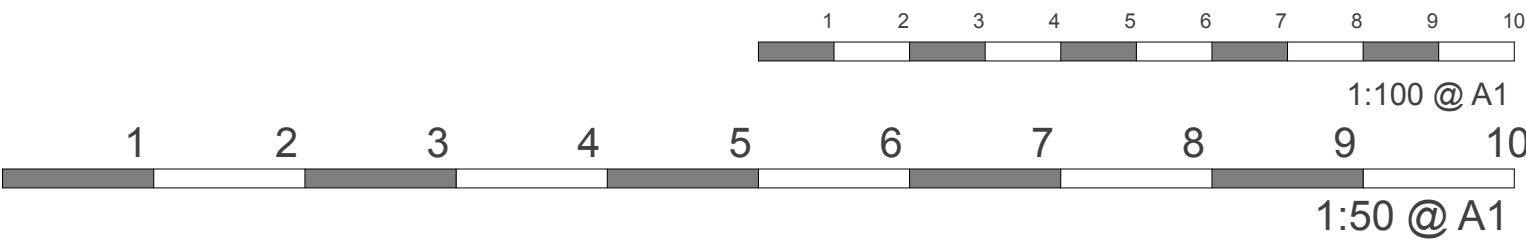

Work to indicated dimensions only. All dimensions to be confirmed on site. This drawing is to be read in conjunction with other drawings in this series and all relevant consultants drawings and documentation, where applicable. This drawing has been produced for the client and project identified below and is not intended for use by any other purpose other than indicated on this drawing. Report any discrepancies on this drawing to Garrick & Team for clarification.

Garrick Architects
36 Edburton Avenue, Brighton, BN1 6EJ
m: 07816835355 e: sean@garrickarchitects.co.uk w: www.garrickarchitects.co.uk

Scheme REAR EXTENSION AND INTERNAL ALTERATIONS Client MR & MRS CAMPBELL
TO 17 GLENVILLE ROAD, RUSTINGTON. BN16 2DU

Title PROPOSED PLANS.

Scale 1:50 @ A1 Date AUGUST 2019 Drawing Number 1934-03C