


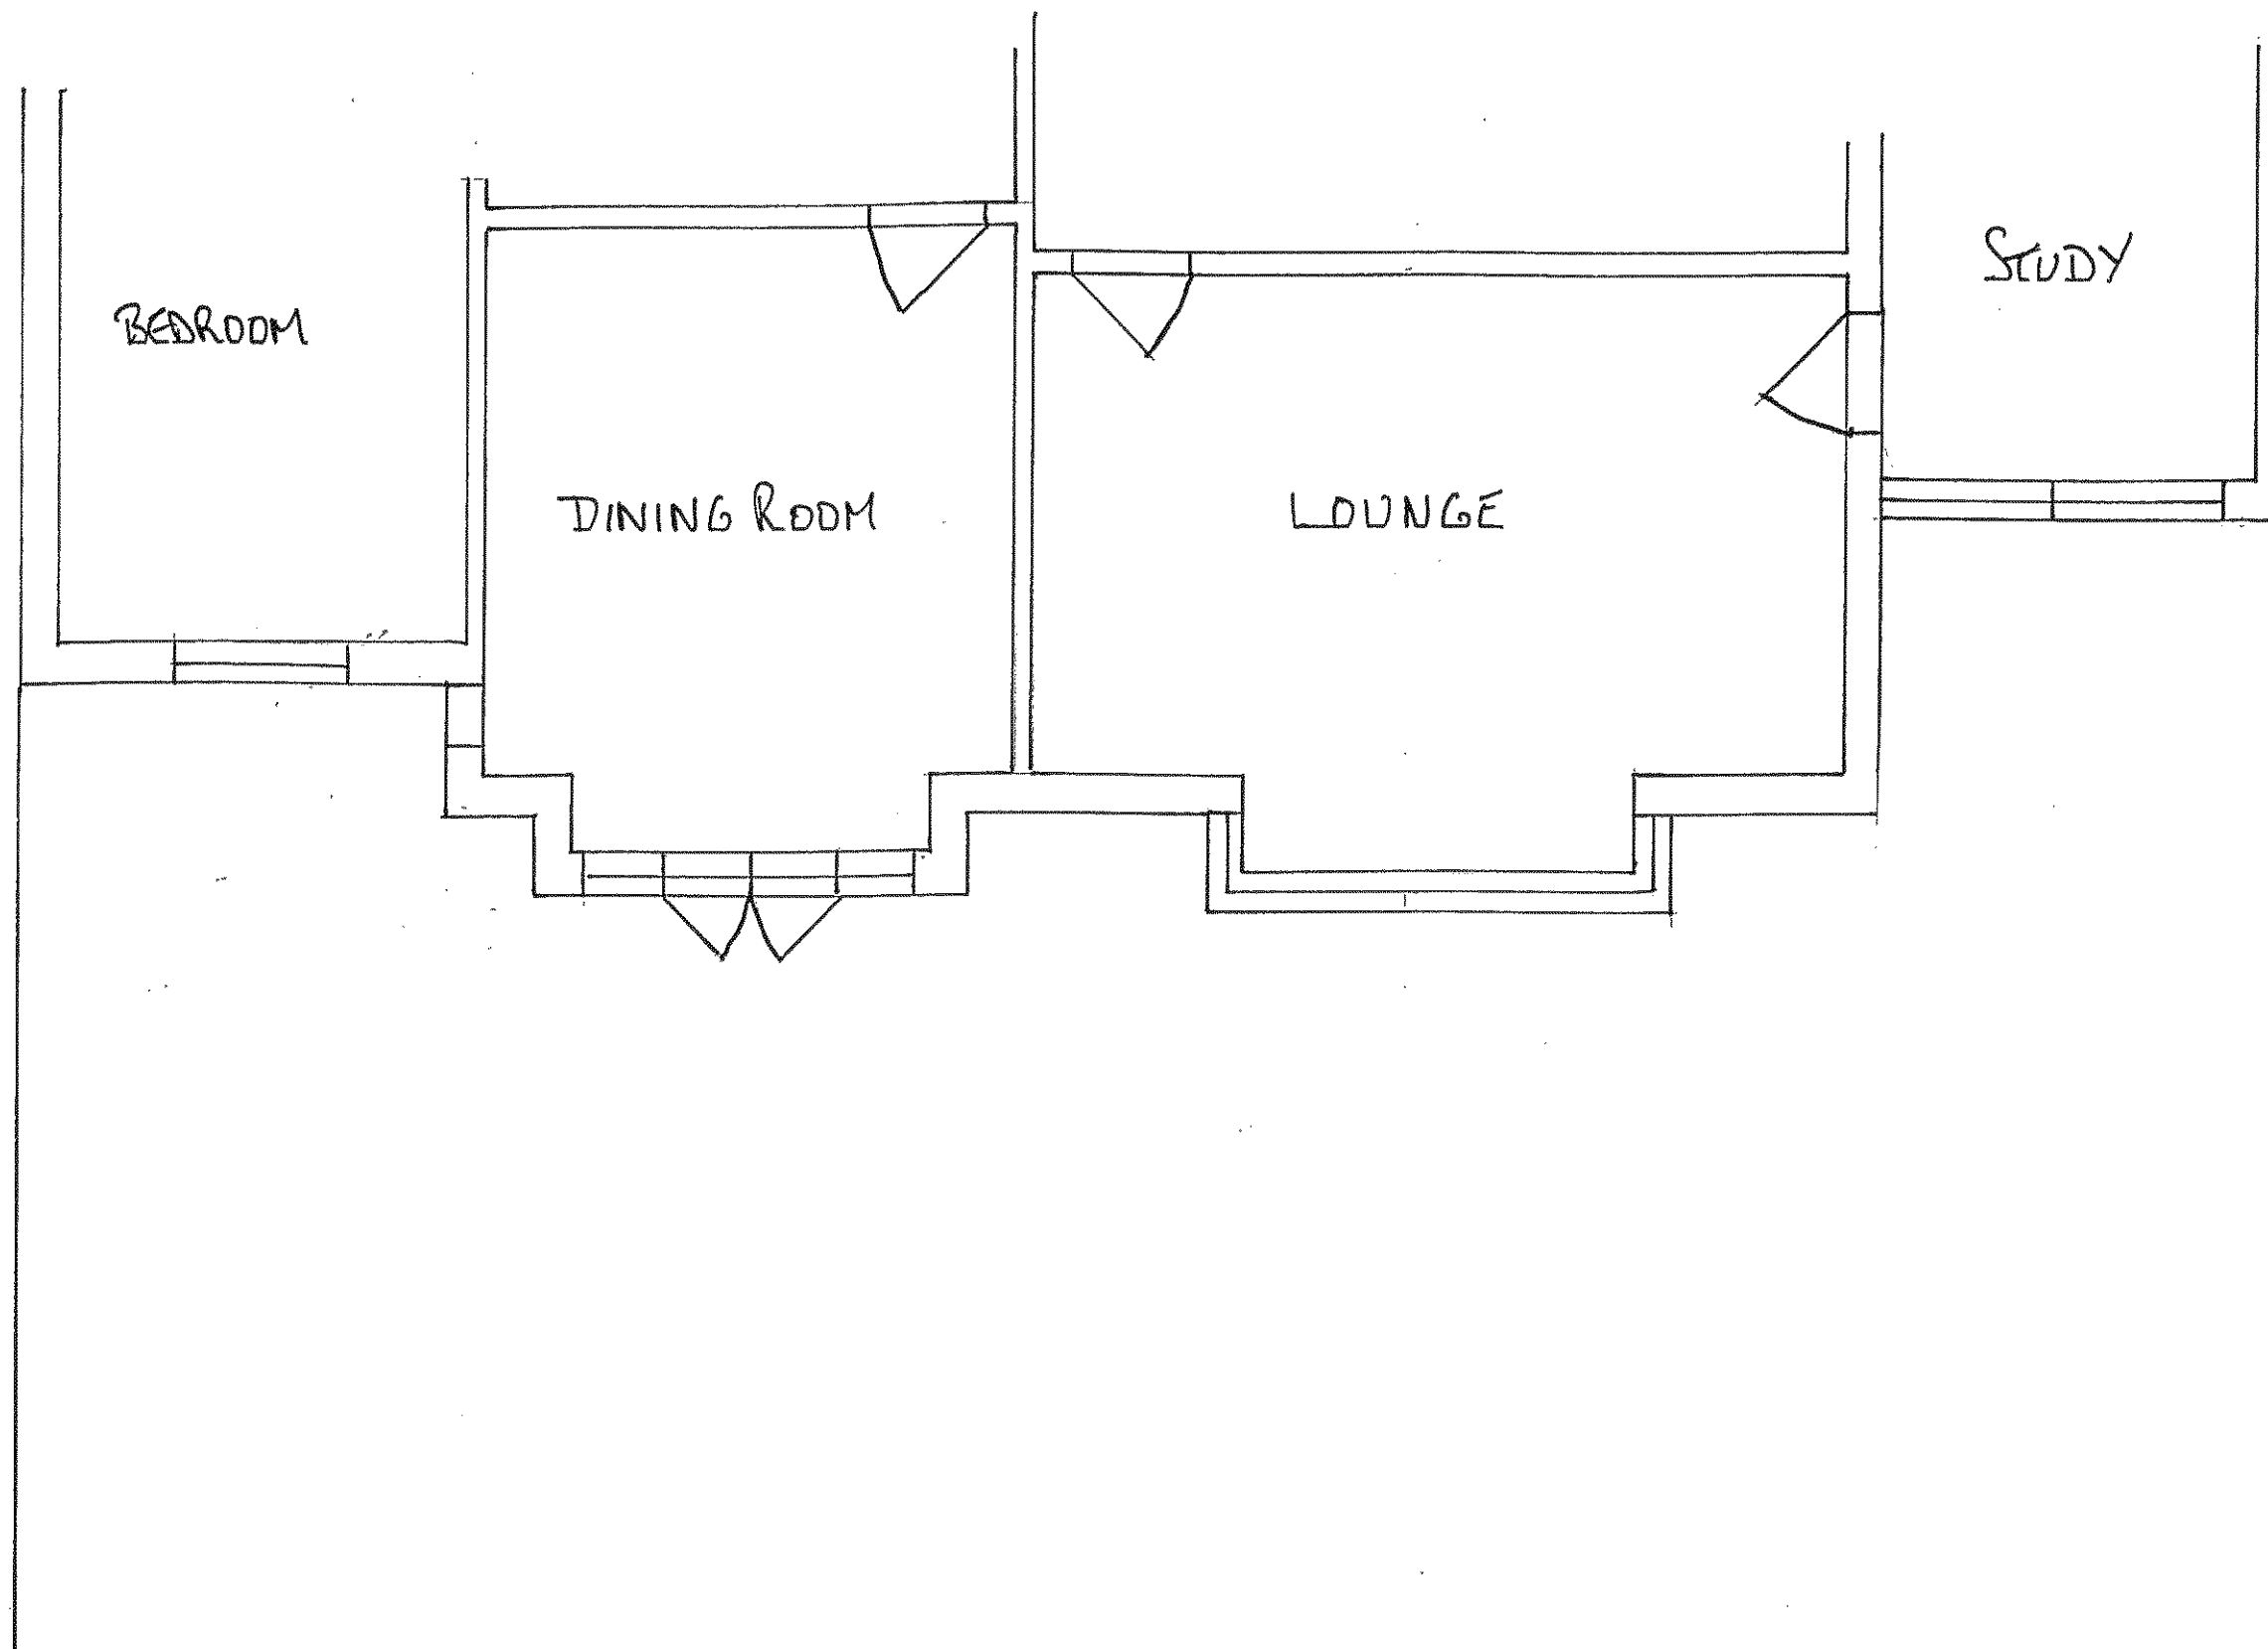

PLAN EXISTING

PROPOSED CONSERVATORY
FOR MR & MRS CRUDDINGTON
SEA MEADOWS
RUSTINGTON
WEST SUSSEX
BN16 2BN

DECEMBER 2010

SCALE 1:50