


PLAN PROPOSED

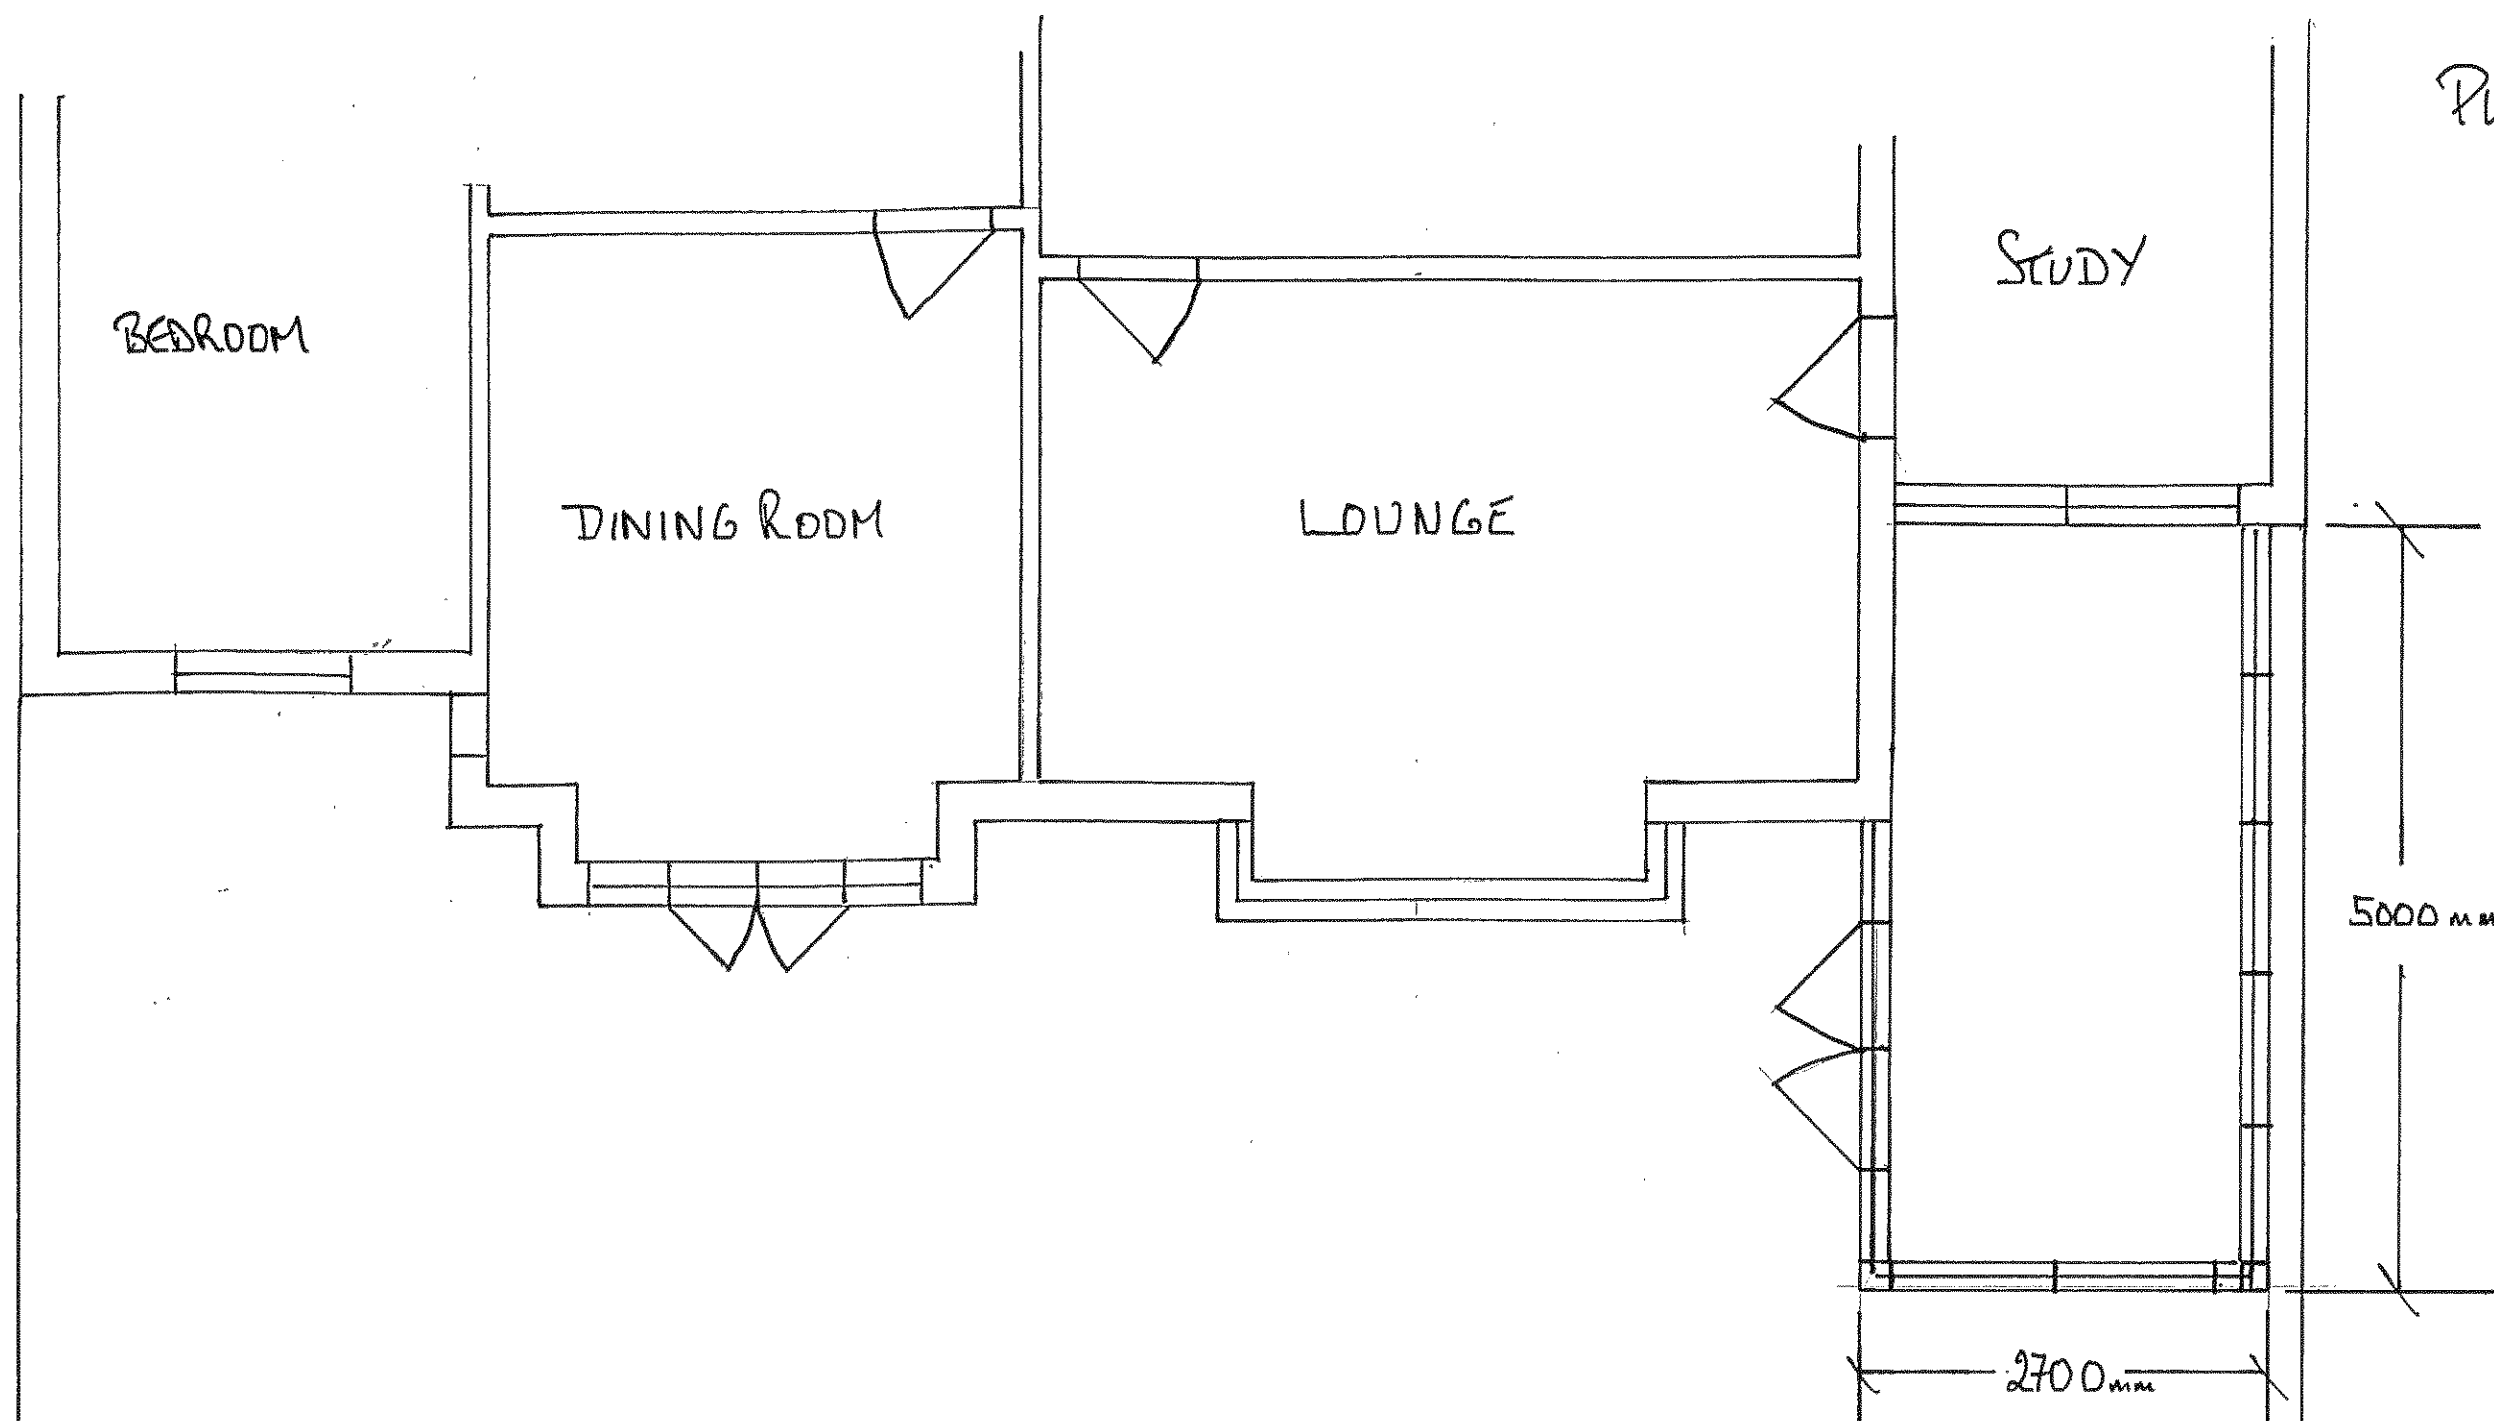

PROPOSED CONSERVATORY
 FOR MR & MRS CRUDDINGTON
 SEA MEADOWS
 RUSTINGTON
 WEST SUSSEX
 BN16 2BN

DECEMBER 2010

SCALE 1:50