


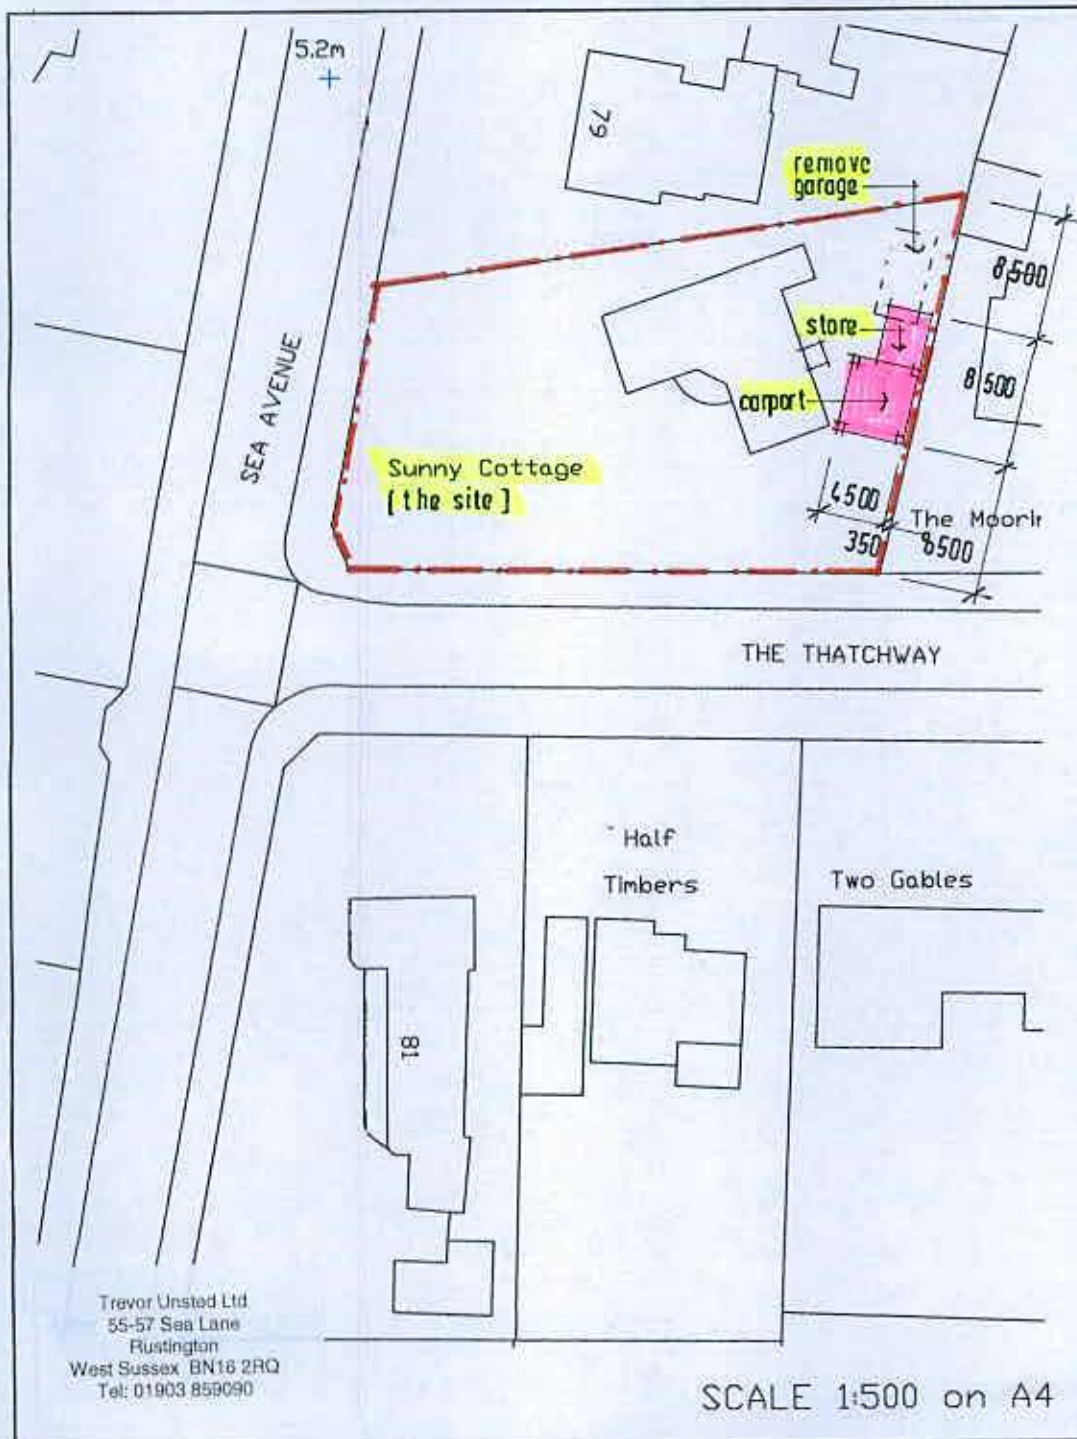

LOCATION 1:1250 on A4

PROPOSED CARPORT/STORE

Sunny Cottage
The Thatchway
Rustington
West Sussex
BN16 2BN

for: MR. & MRS. J. BOARDMAN.

17/4499/2