
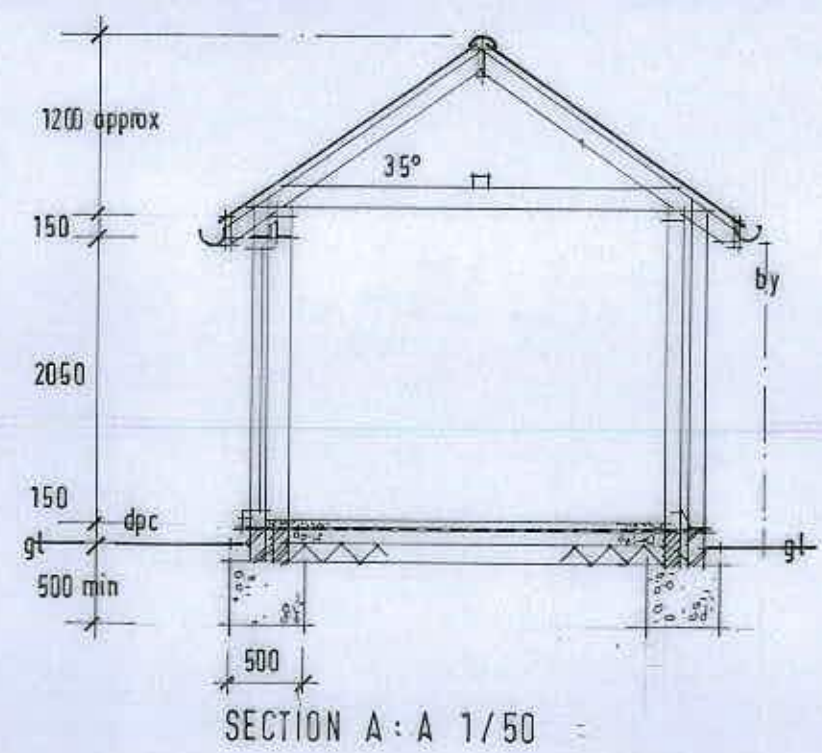


FINISHES
 GENERALLY ALL EXTERNAL FINISHES
 TO MATCH HOST DWELLING
 CARPORT TO BE SPECIALIST SUPPLIED
 OAK FRAME

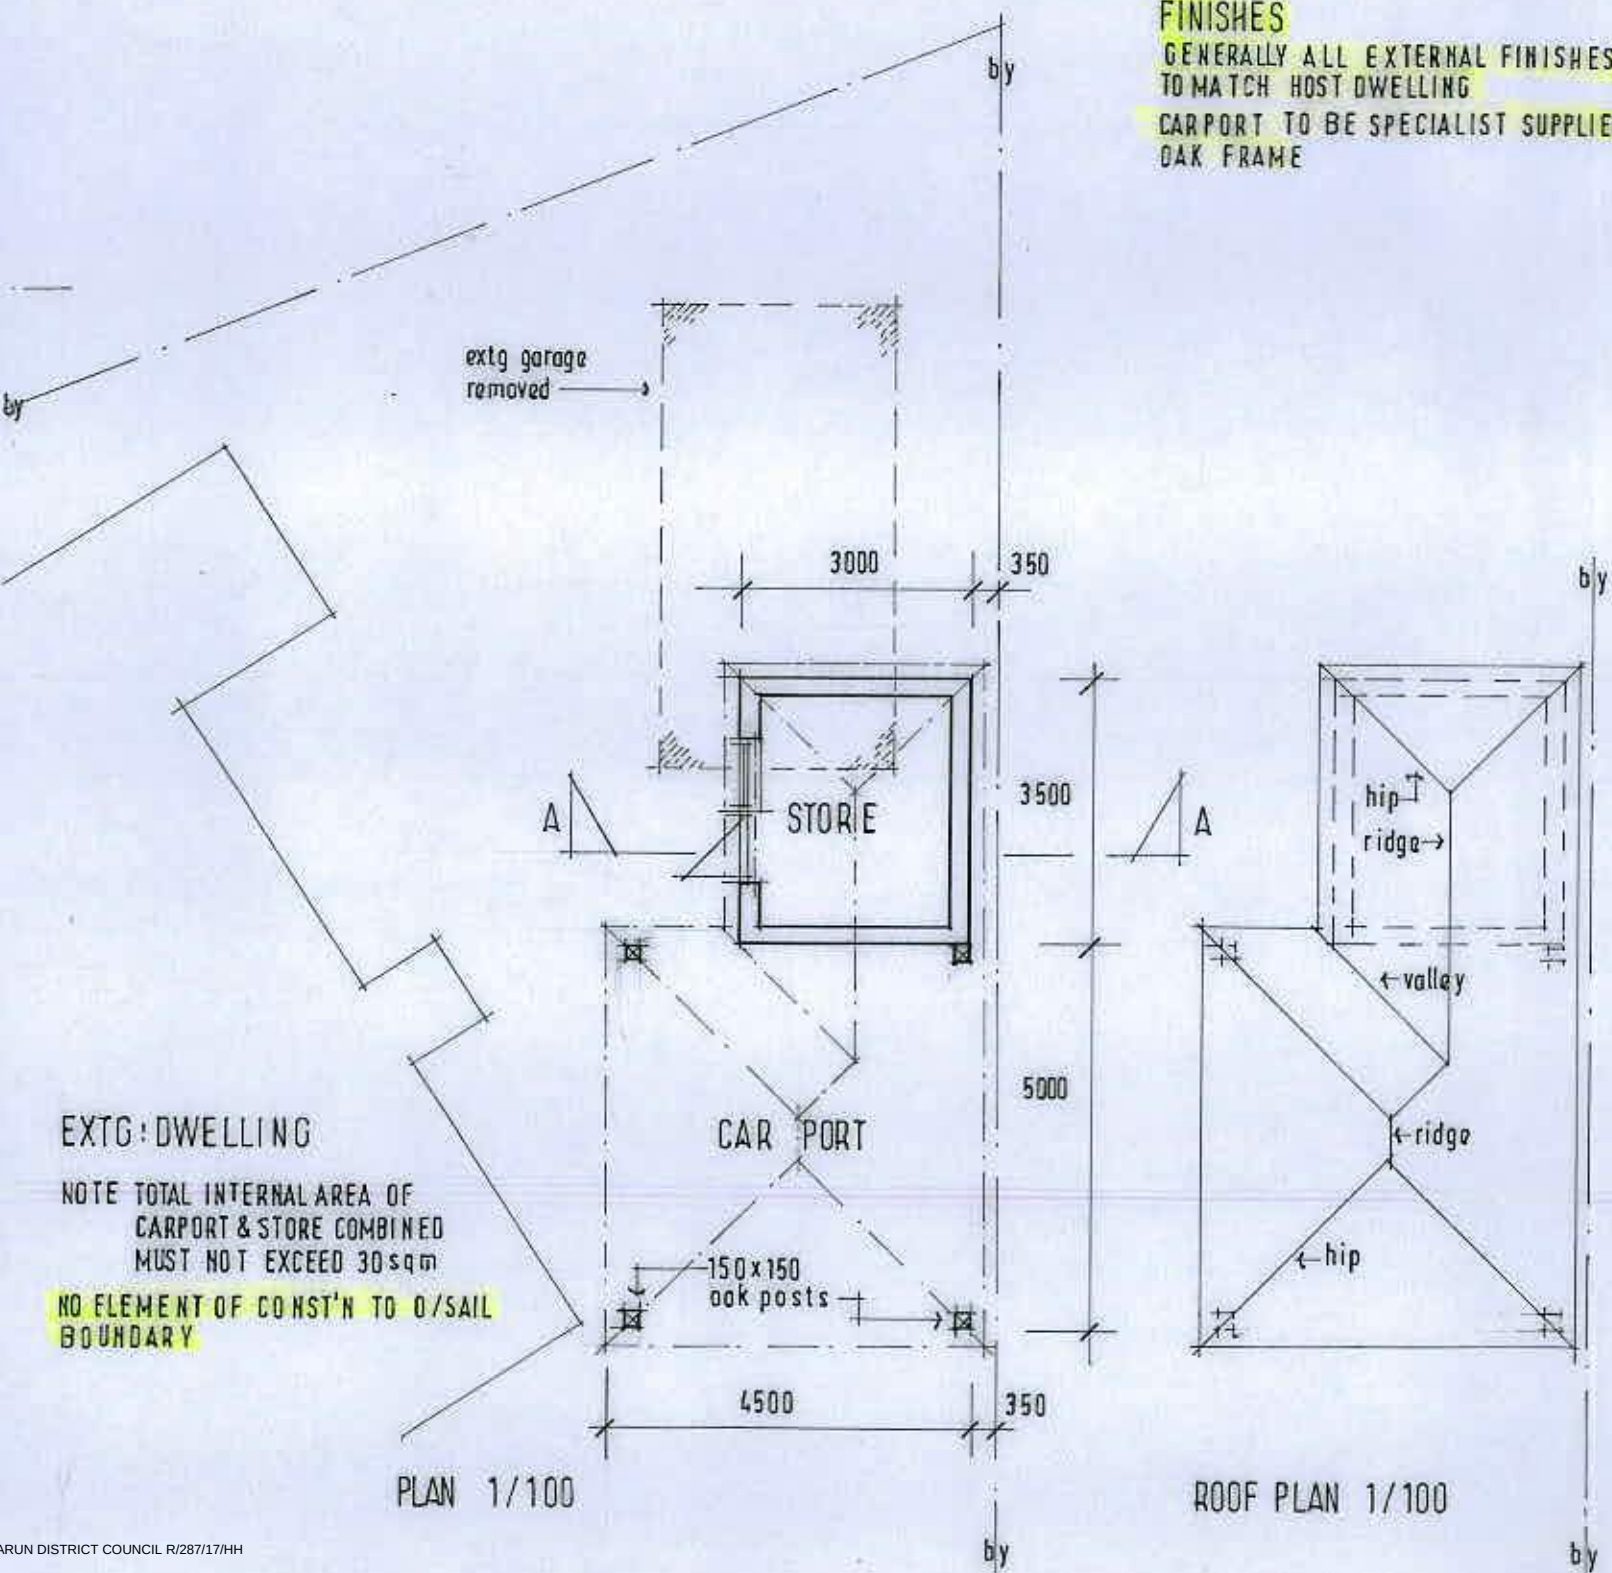

TREVOR E. UNSTED LTD
 55-57 SEA LANE • RUSTINGTON • WEST SUSSEX • BN16 2RD Tel: 01903 859080

Client: **MR & MRS J. BOARDMAN.**

Project: **CARPORT / STORE AT 'SUNNY COTTAGE',
THE THATCHWAY, RUSTINGTON;
W/SUSSEX; BN 16 2BN.**

Drawing: _____

Scale: **AS SHOWN** Drawing No.: _____

Date: **DEC 2017** **17/4499/1**

Drawn: **lu** Revisions: _____

Copyright: _____

The contractor must check all dimensions and levels on site and no dimensions are to be scaled from drawings.

It is the contractor's responsibility to ensure compliance with all statutory authority requirements, carry out works with total regard to existing and retained structures. Works and materials to latest CP/BS.

Drawing to be read in strict accordance with engineer's information where applicable.

All structural timber C16 unless otherwise noted. All structural and external timber pressure impregnated with preservative, cut ends site swabbed with Cuprinol or similar treatment.

Local authority to witness satisfactory test on all new and affected foul/storm drainage.