

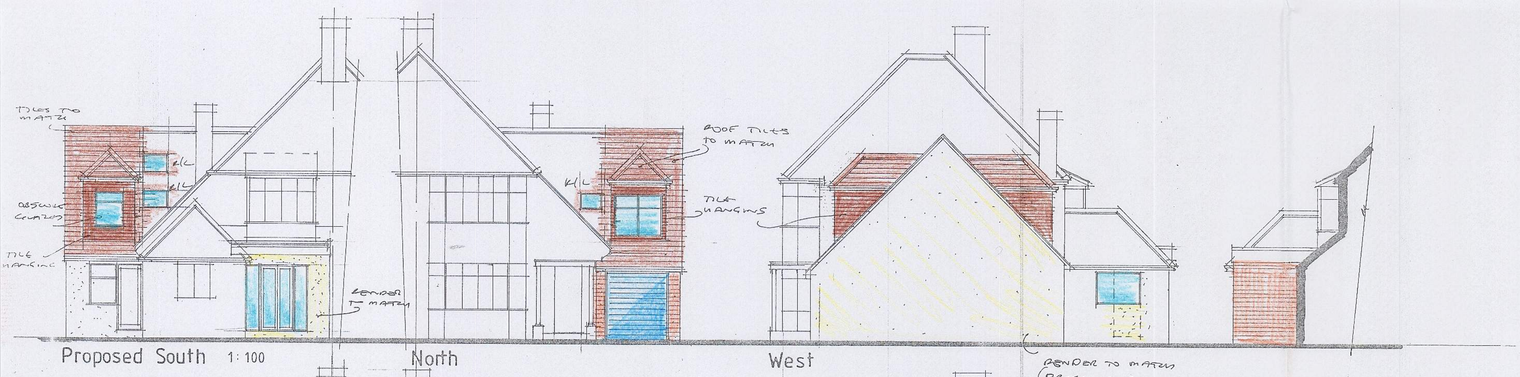



Proposed South 1:100 North West

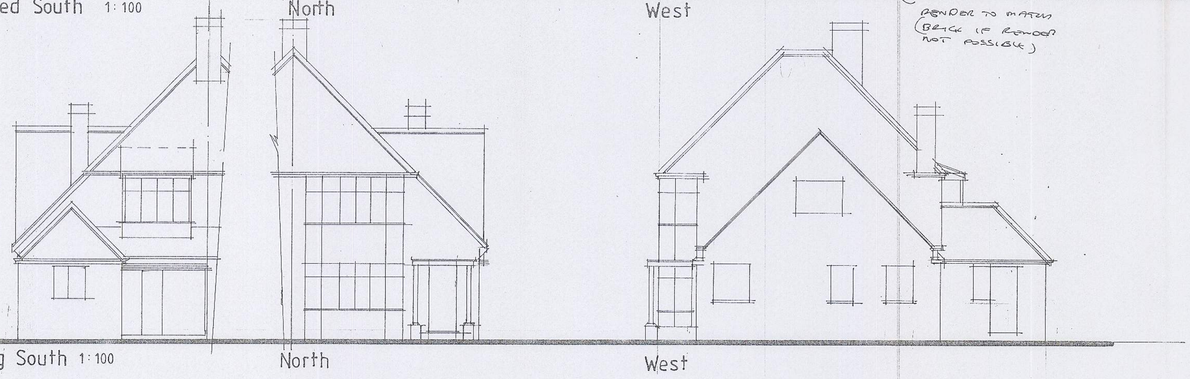


Existing South 1:100 North West

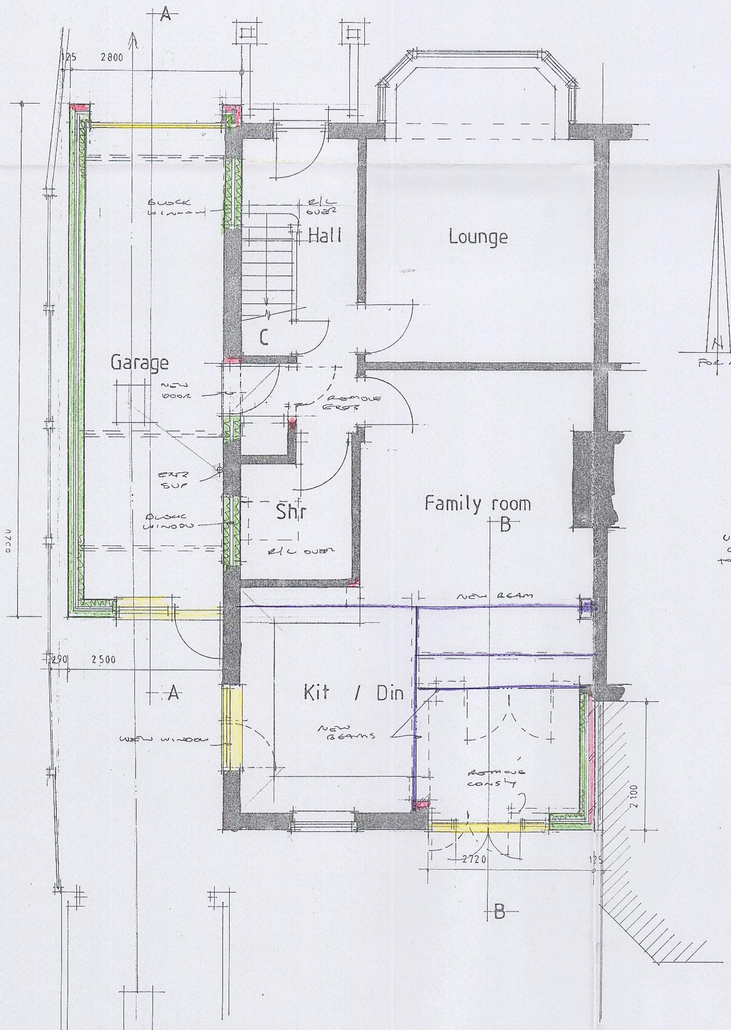


Ground floor plan 1:50

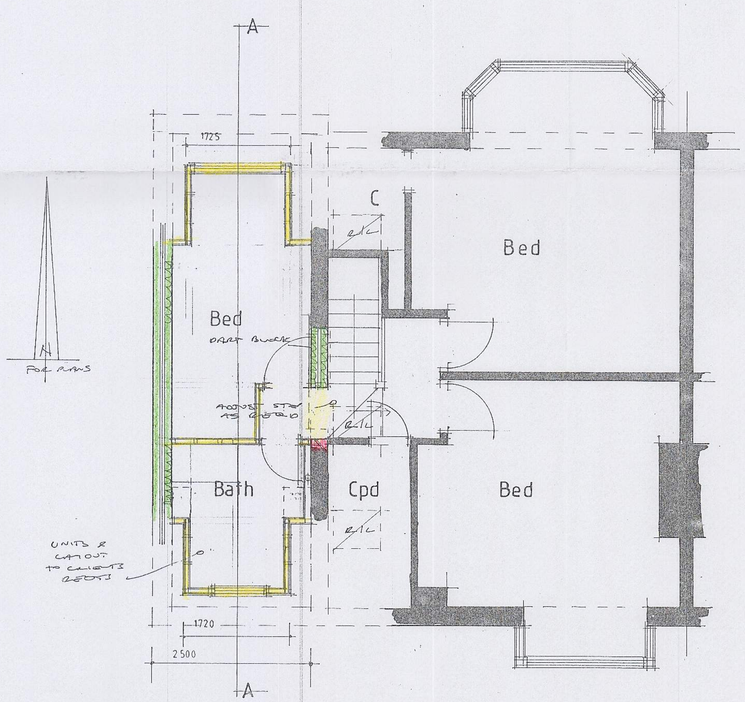


First floor 1:50

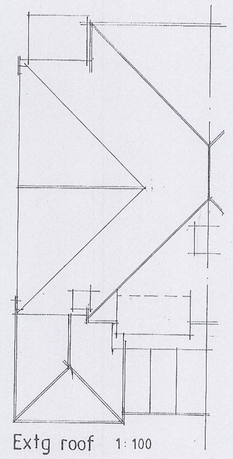


Extg roof 1:100

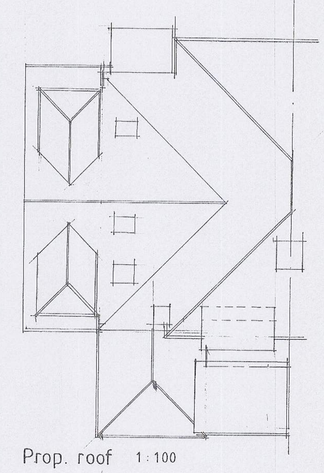


Prop. roof 1:100

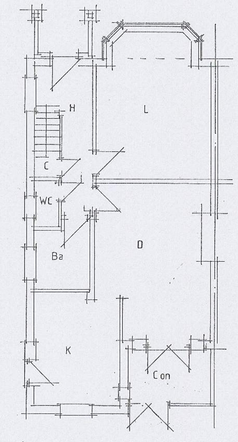


Extg GF 1:100

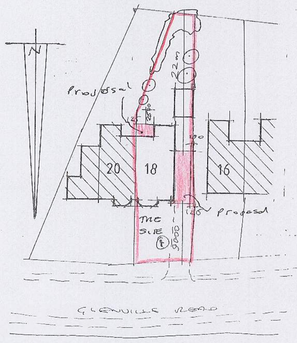


Block plan 1:500

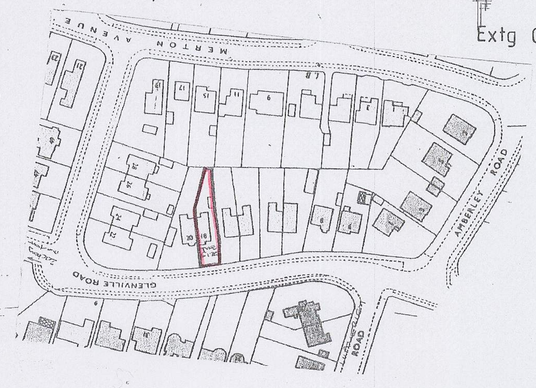


Site plan 1:1250

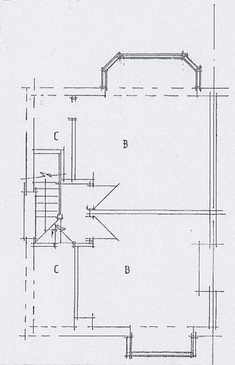

Extg FF 1:100

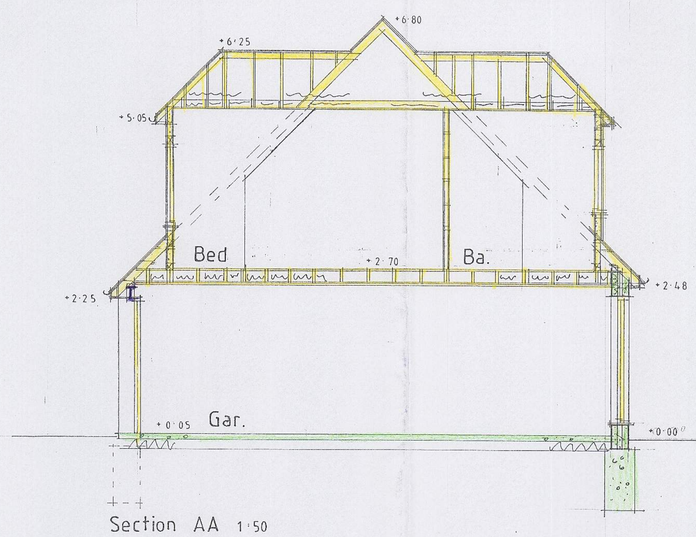

Section AA 1:50

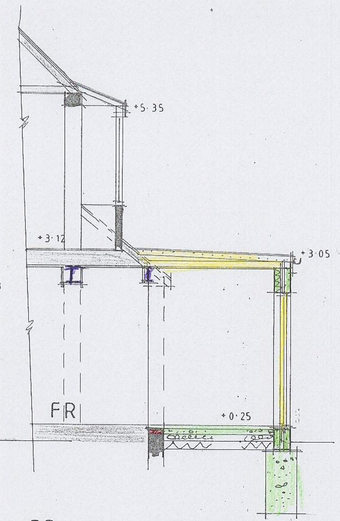

BB 1:50

AJ SALTER & SON
Architectural Technicians
and Surveyors
50 WINDSOR ROAD, WORTHING,
WEST SUSSEX, BN11 2LY
Tel/Fax: (01903 209496)
E-mail: ajsalterandson@hotmail.com

C	
B	
A	
Client	Mr & Mrs Rosser
Address	18 Glenville Road : Rustington
Drawing	TWO EXTENSIONS — No. 7519:1
Scale	1:50 1:100 1:500 1:1250 — Drawn — Date DEC '19

ARUN DISTRICT COUNCIL R/2871/19HH